



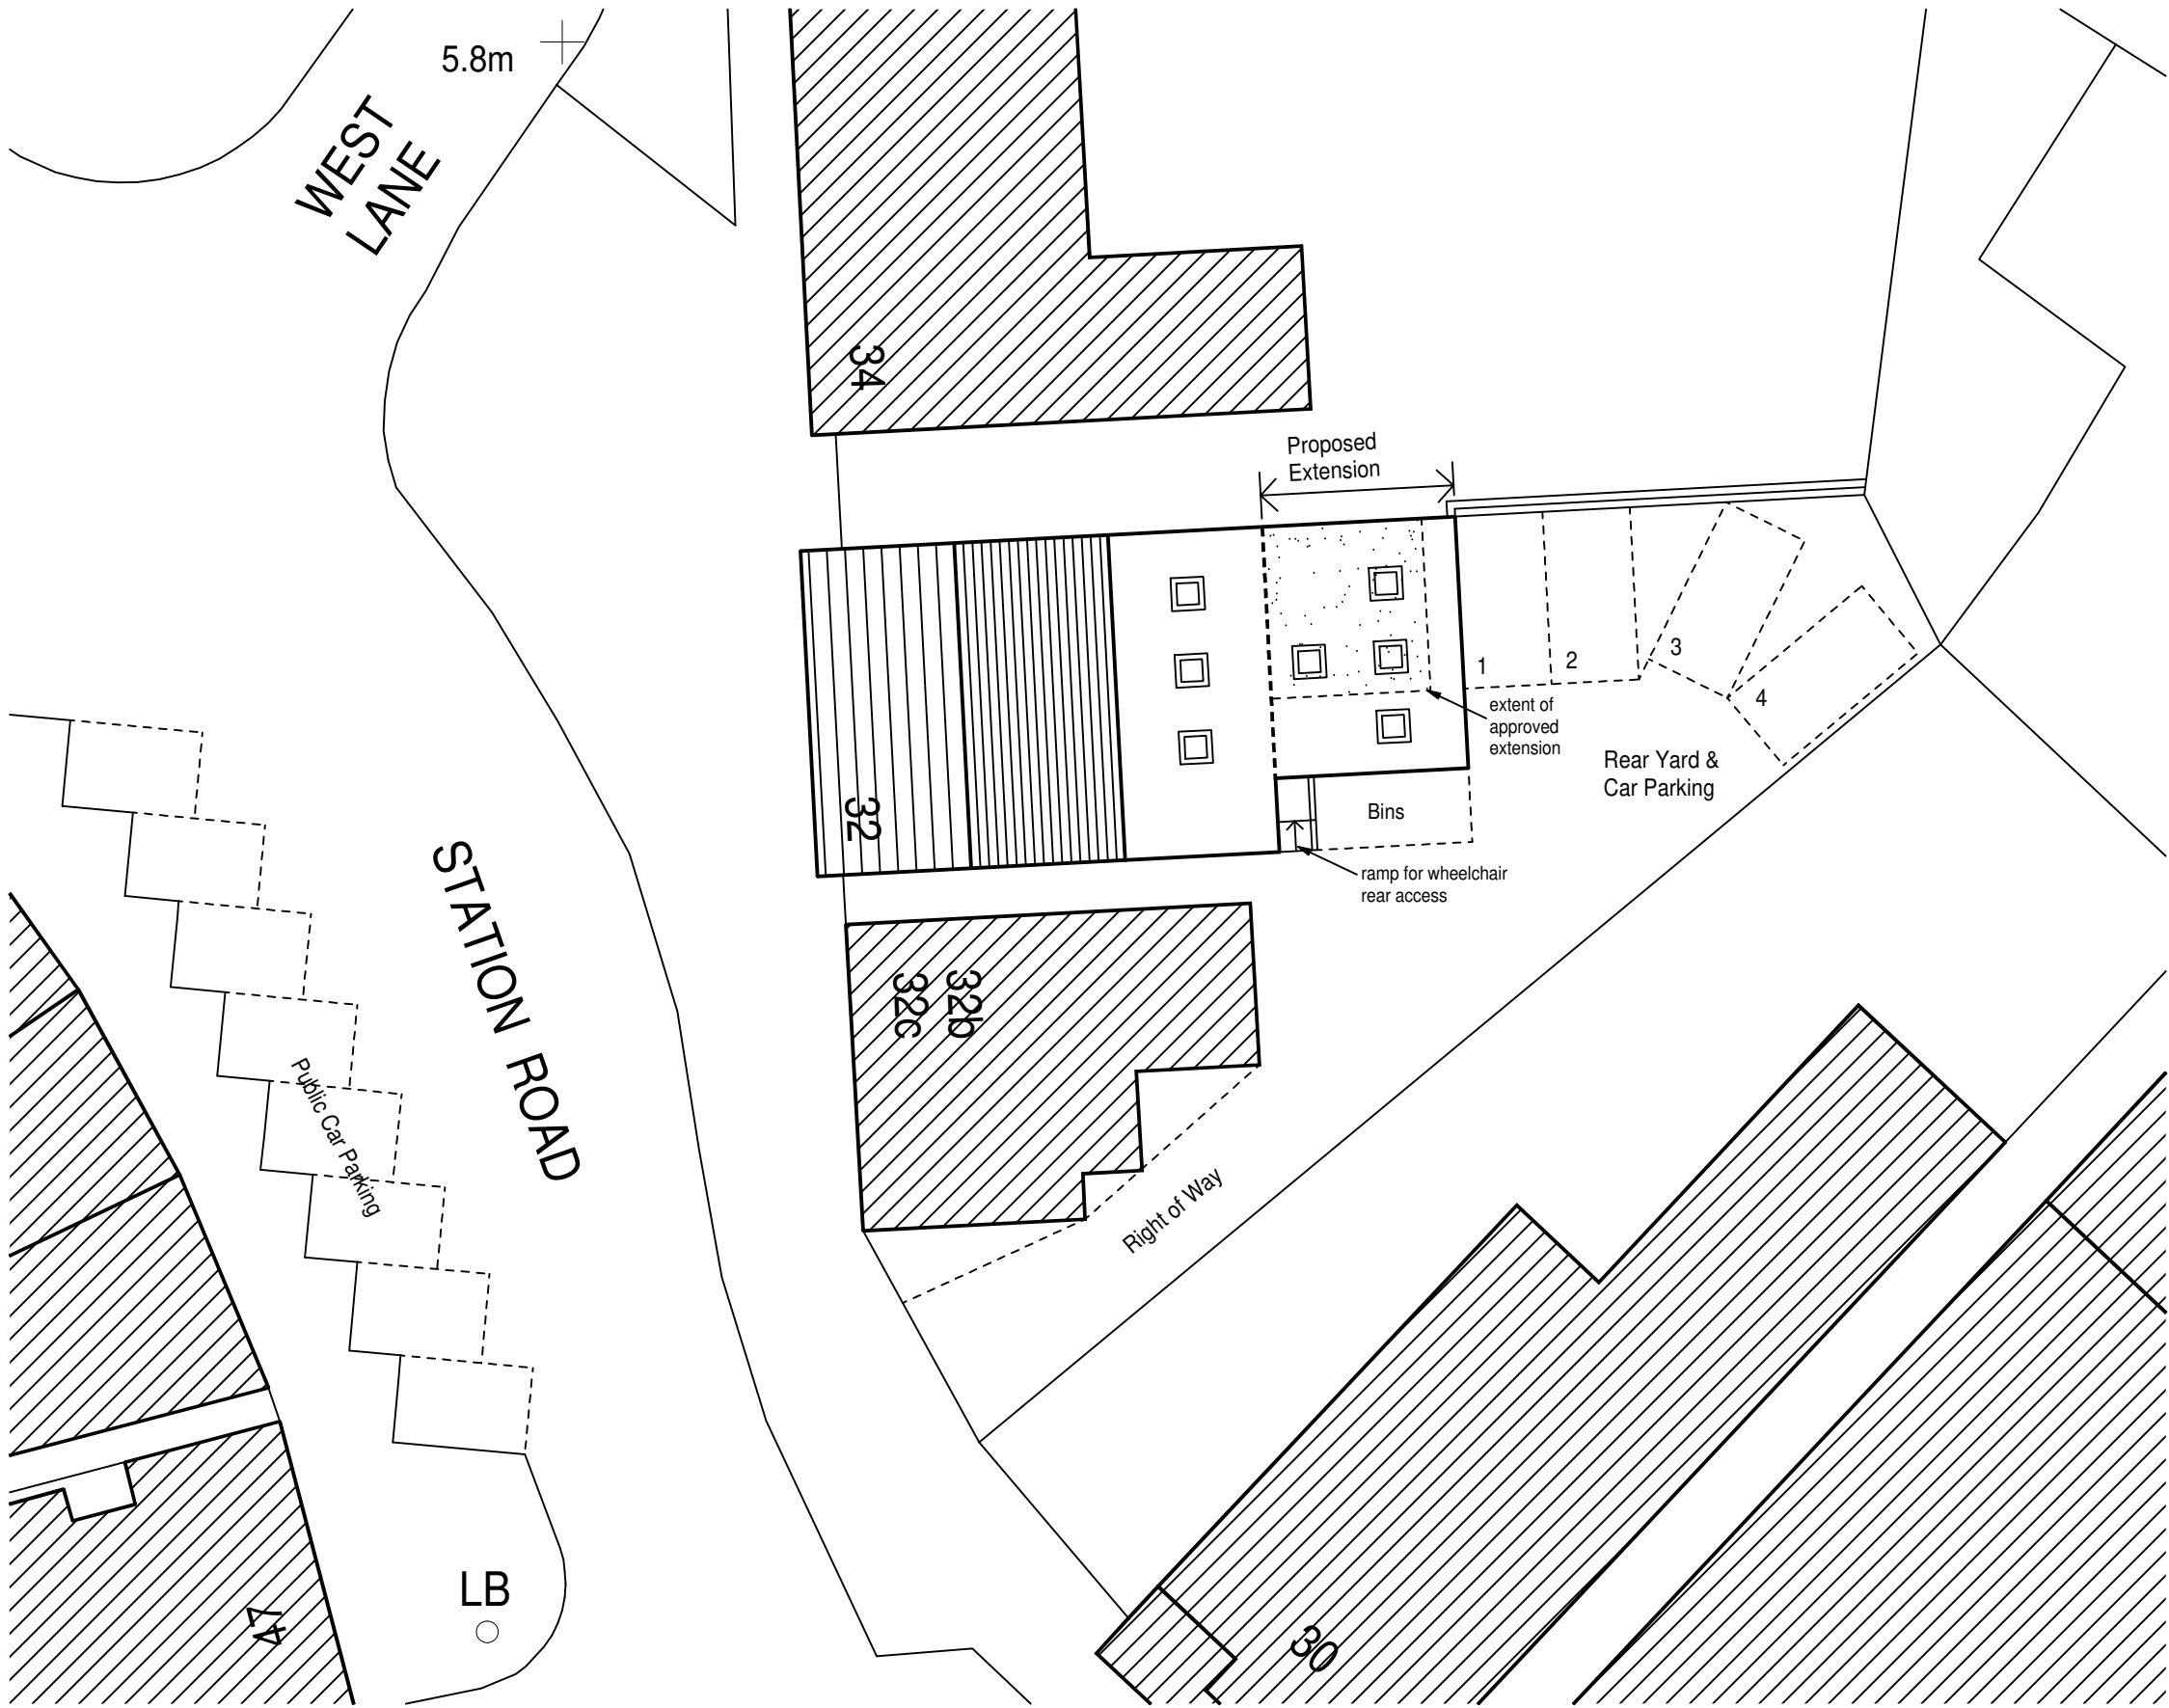

Ordnance Survey (c) Crown Copyright 2019. All rights reserved. Licence number 100022432

Proposed Site Plan 1:200

 

This drawing is the copyright of the Architect and must not be reproduced without permission, except by the Local Planning Authority for planning purposes. Figured dimensions to be taken in preference to scaled. Dimensions to be checked on site before work commences. No deviation from this drawing will be permitted without the prior written consent of the Architect. Ground floor slabs, foundations, structure, etc., and all work below ground is shown provisionally and inspection of ground conditions is essential prior to work commencing. Reassessment is essential when the ground conditions are apparent and redesign may be necessary in the light of soil conditions found. The responsibility for establishing the soil and subsoil conditions rests with the Contractor.	drawing		drawing no.		rev.	date	scale(s)	sheet size
	PROPOSED SITE PLAN WITH ENLARGED EXTENSION		21701/113			DEC 2019	1:200	A3
	project		client					
	CONVERSION TO DENTAL SURGERY AT FORMER BEAUTY SALON, 32 STATION ROAD HAYLING ISLAND, HAMPSHIRE PO11 0EG		T & S DICKINSON					
	Jeffrey Douglas Chartered Architect							
60a Sinah Lane Hayling Island Hampshire PO11 0EH Tel: (023) 9246 8889 E-mail: jdo@jeffreydouglas.co.uk		60a Sinah Lane Hayling Island Hampshire PO11 0EH Tel: (023) 9246 8889 E-mail: jdo@jeffreydouglas.co.uk						