




East Elevation
Scale: 1:100




Section 1 (East Elevation)
Scale: 1:100



West Elevation
Scale: 1:100

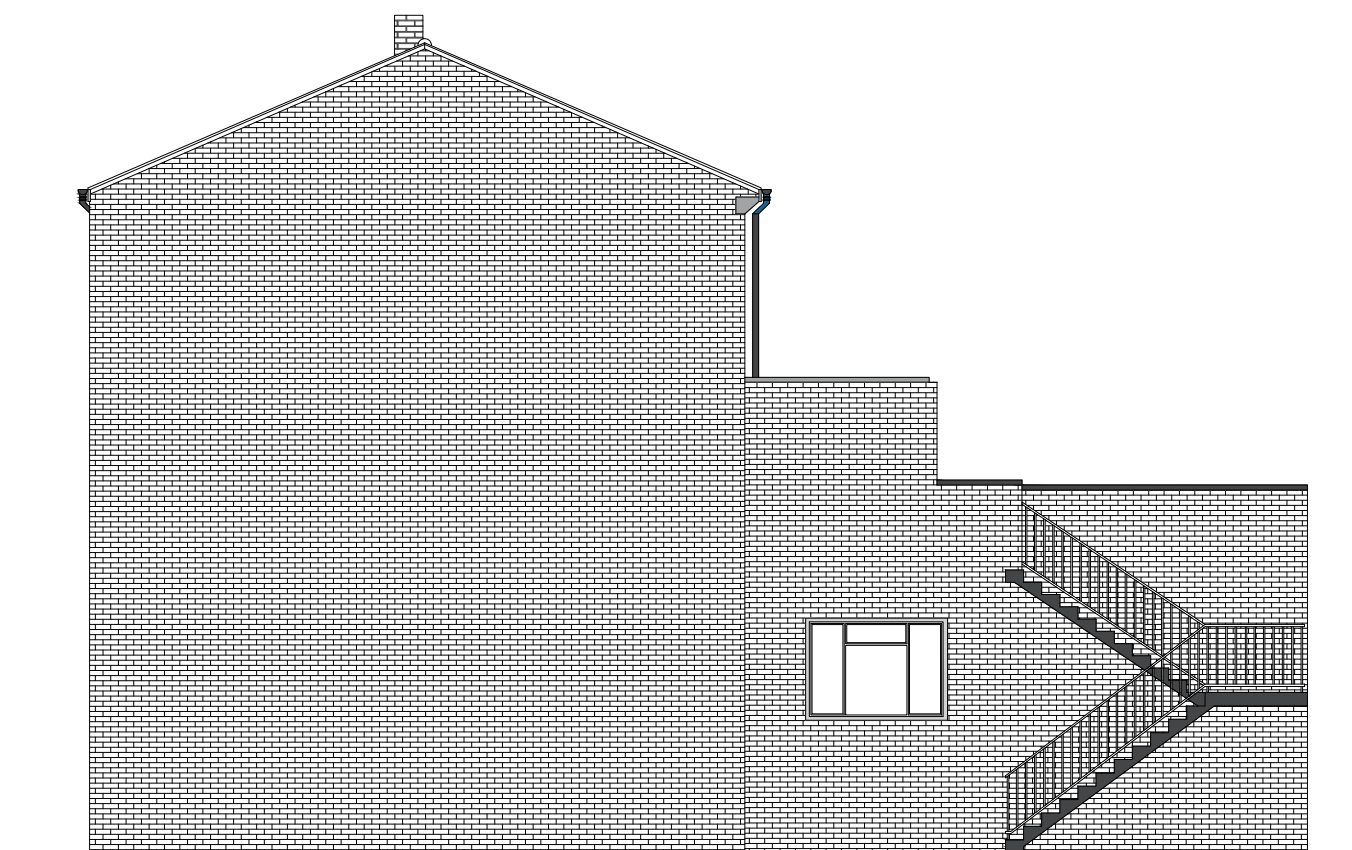

South Elevation
Scale: 1:100

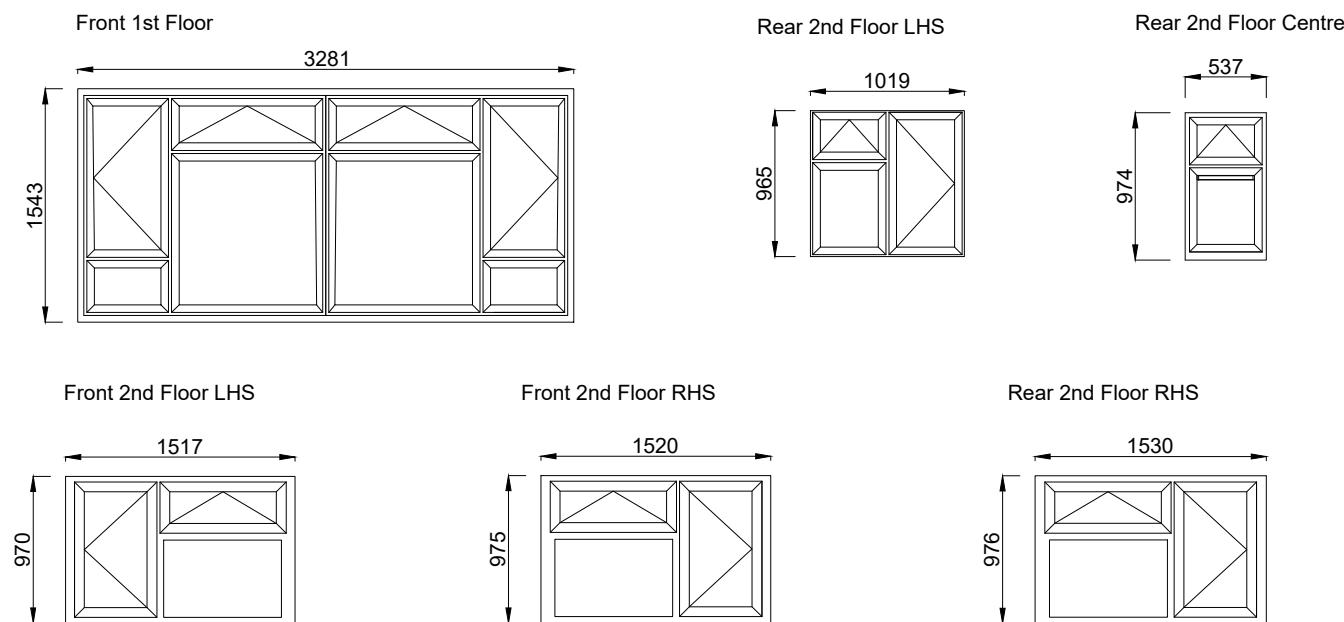

Window Details
Scale: 1:50

Materials

- (A) - Double Glazed uPVC
Colour: White

Portsmouth CITY COUNCIL

PROPERTY:
Flat 64A
St. Albans Road (64 & 68A)
St Albans Road
Havant
PO9 2JY

DRAWING TITLE:
Proposed Elevations

NOVEMBER-2019 Drawn by: MC
Date: 20/11/2019 DWG No: A2
REV No: 001

A2 - Refer to Individual Drawings
OS License No.: 100019671

REVISIONS: