


NOTES:

Dimensions to be checked on site before commencing work. Any discrepancies shall be reported to the architect immediately.

Do not scale from these drawings except for planning purposes. Use figured dimensions only.

Where applicable this drawing is to be read in conjunction with other consultants' drawings.

This drawing is the copyright of Harrington Design Architects Ltd.

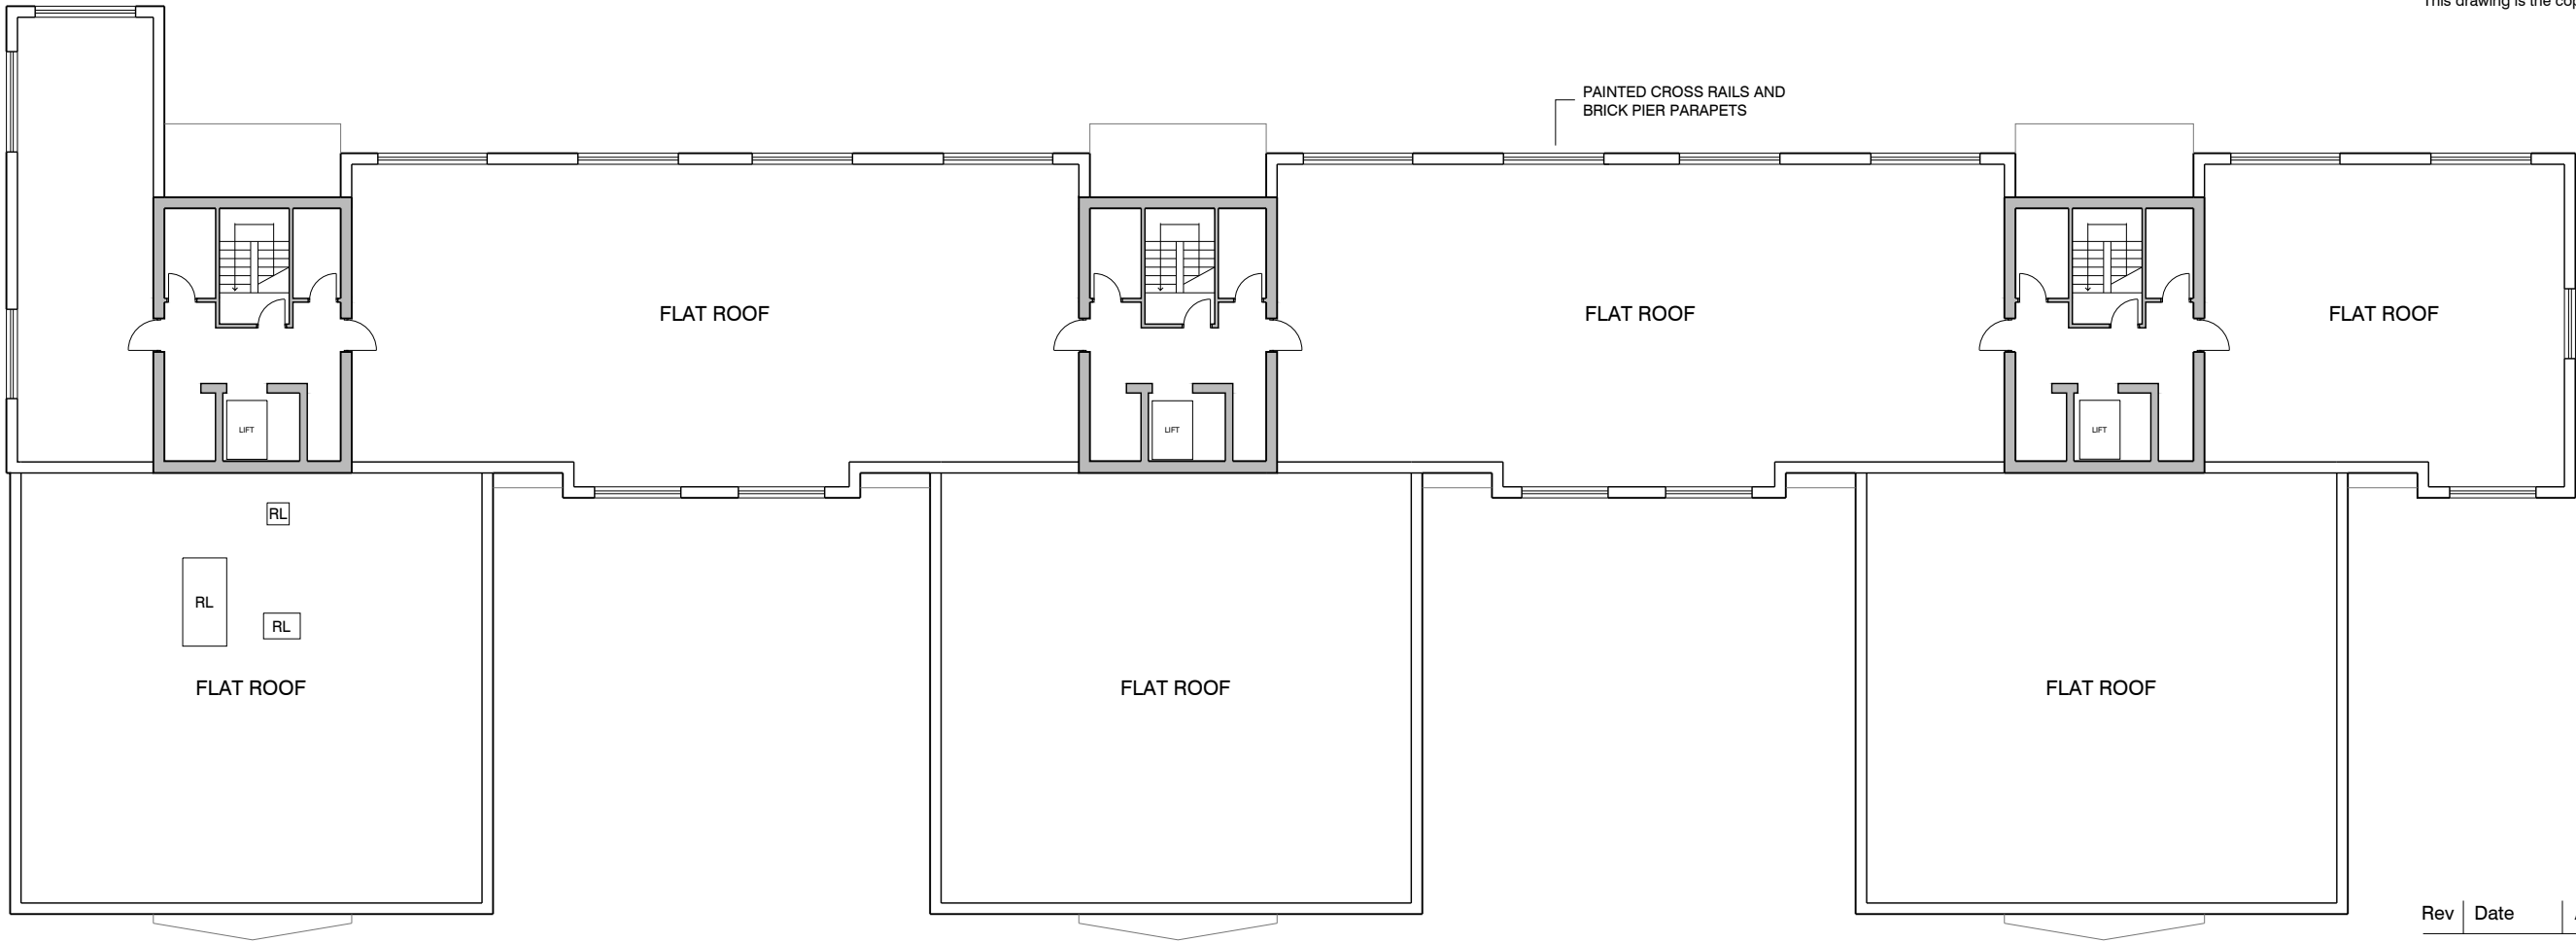

ROOF PLAN
1:200 @ A3

Rev	Date	Amendment
-----	------	-----------

Harrington Design Architects
Broadbridge Business Centre
Delling Lane
Bosham
West Sussex
PO18 8NF

Tel: 01243 574600
Fax: 0870 7060193
info@harringtondesign.co.uk



For
WARD COURT COMMITTEE

Project
**NEW PENTHOUSES
WARD COURT
SEA FRONT
HAYLING ISLAND**

Title
**ROOF PLAN
AS EXISTING**

Date	Drawn	Scale	Checked
Mar 19	DC	1:200 @ A3	MW
Job Number	Prefix	Drawing Number	Revision
19005		102	