





© Crown Copyright Licence number 100047474

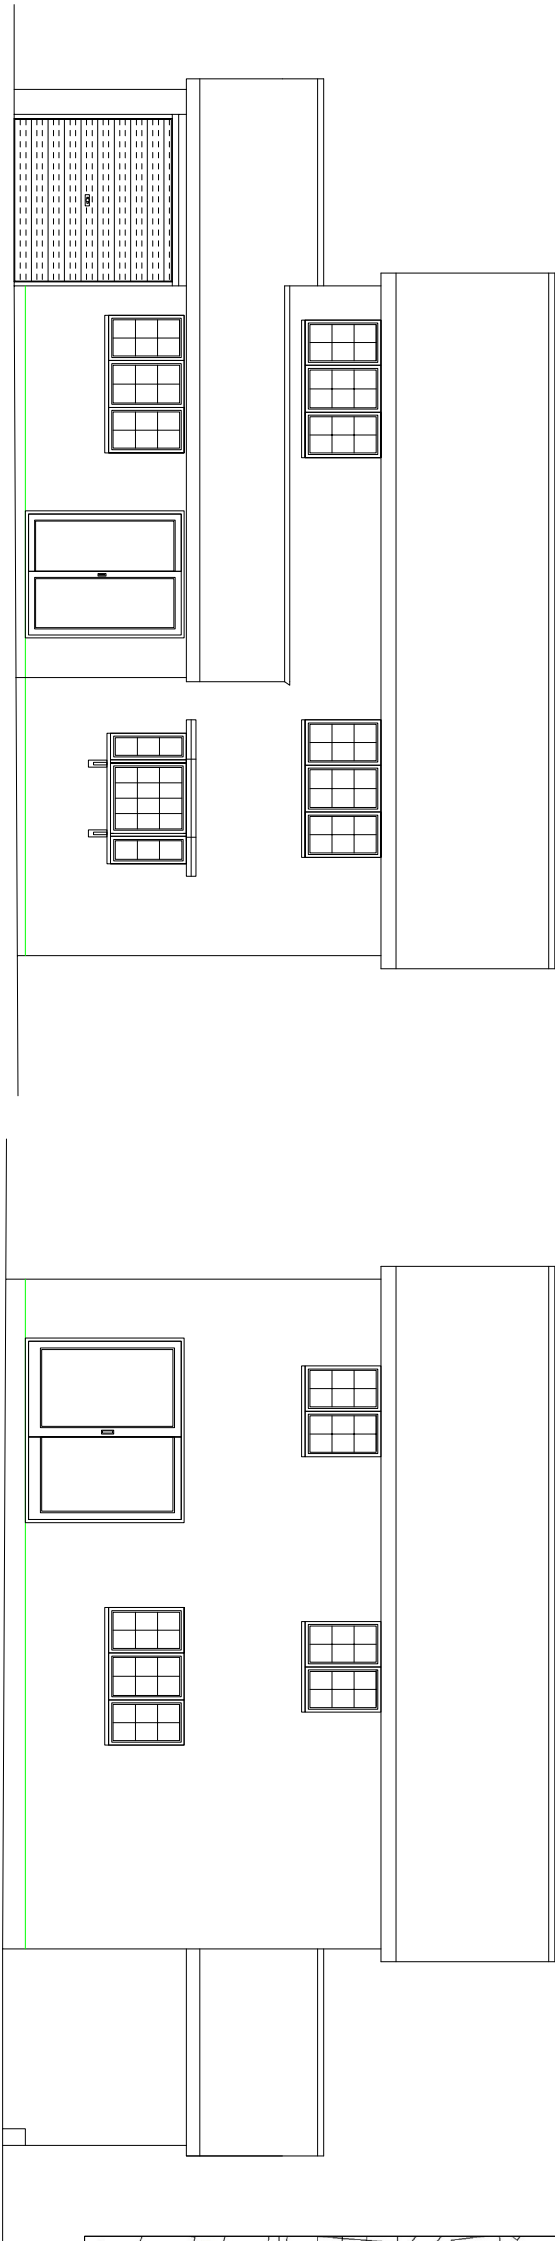


FRONT ELEVATION


scale 1:100

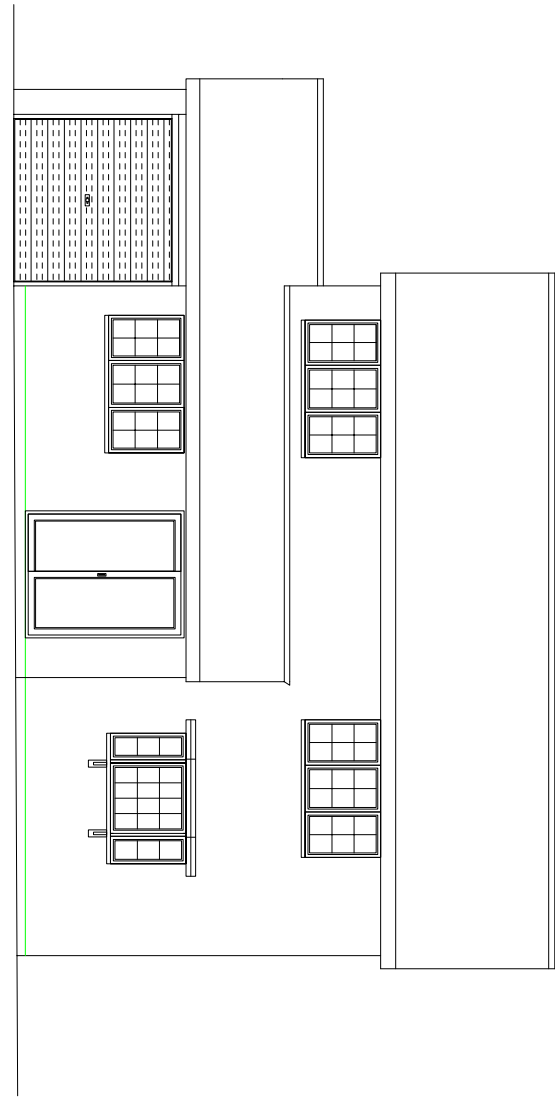

PROPOSED FRONT ELEVATION

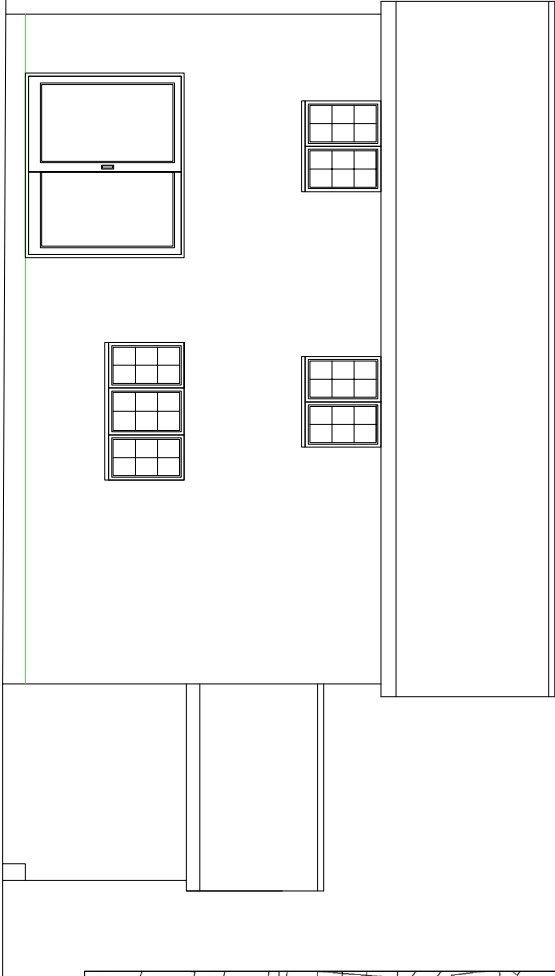

REAR ELEVATION

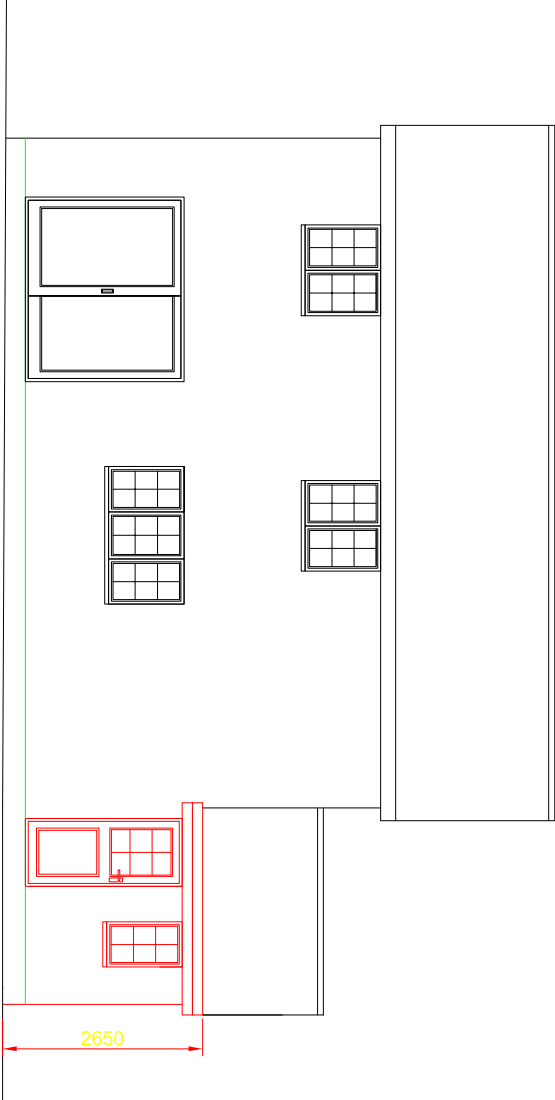

PROPOSED REAR ELEVATION

MR WHITE 17 BRACKEN HEATH WATERLOOVILLE PO7 8RH	
PERMITTED DEVELOPMENT APPLICATION :	SINGLE STOREY SIDE EXTENSION
SCALE 1:50/100/200/1250 DATE 12/8/19	