


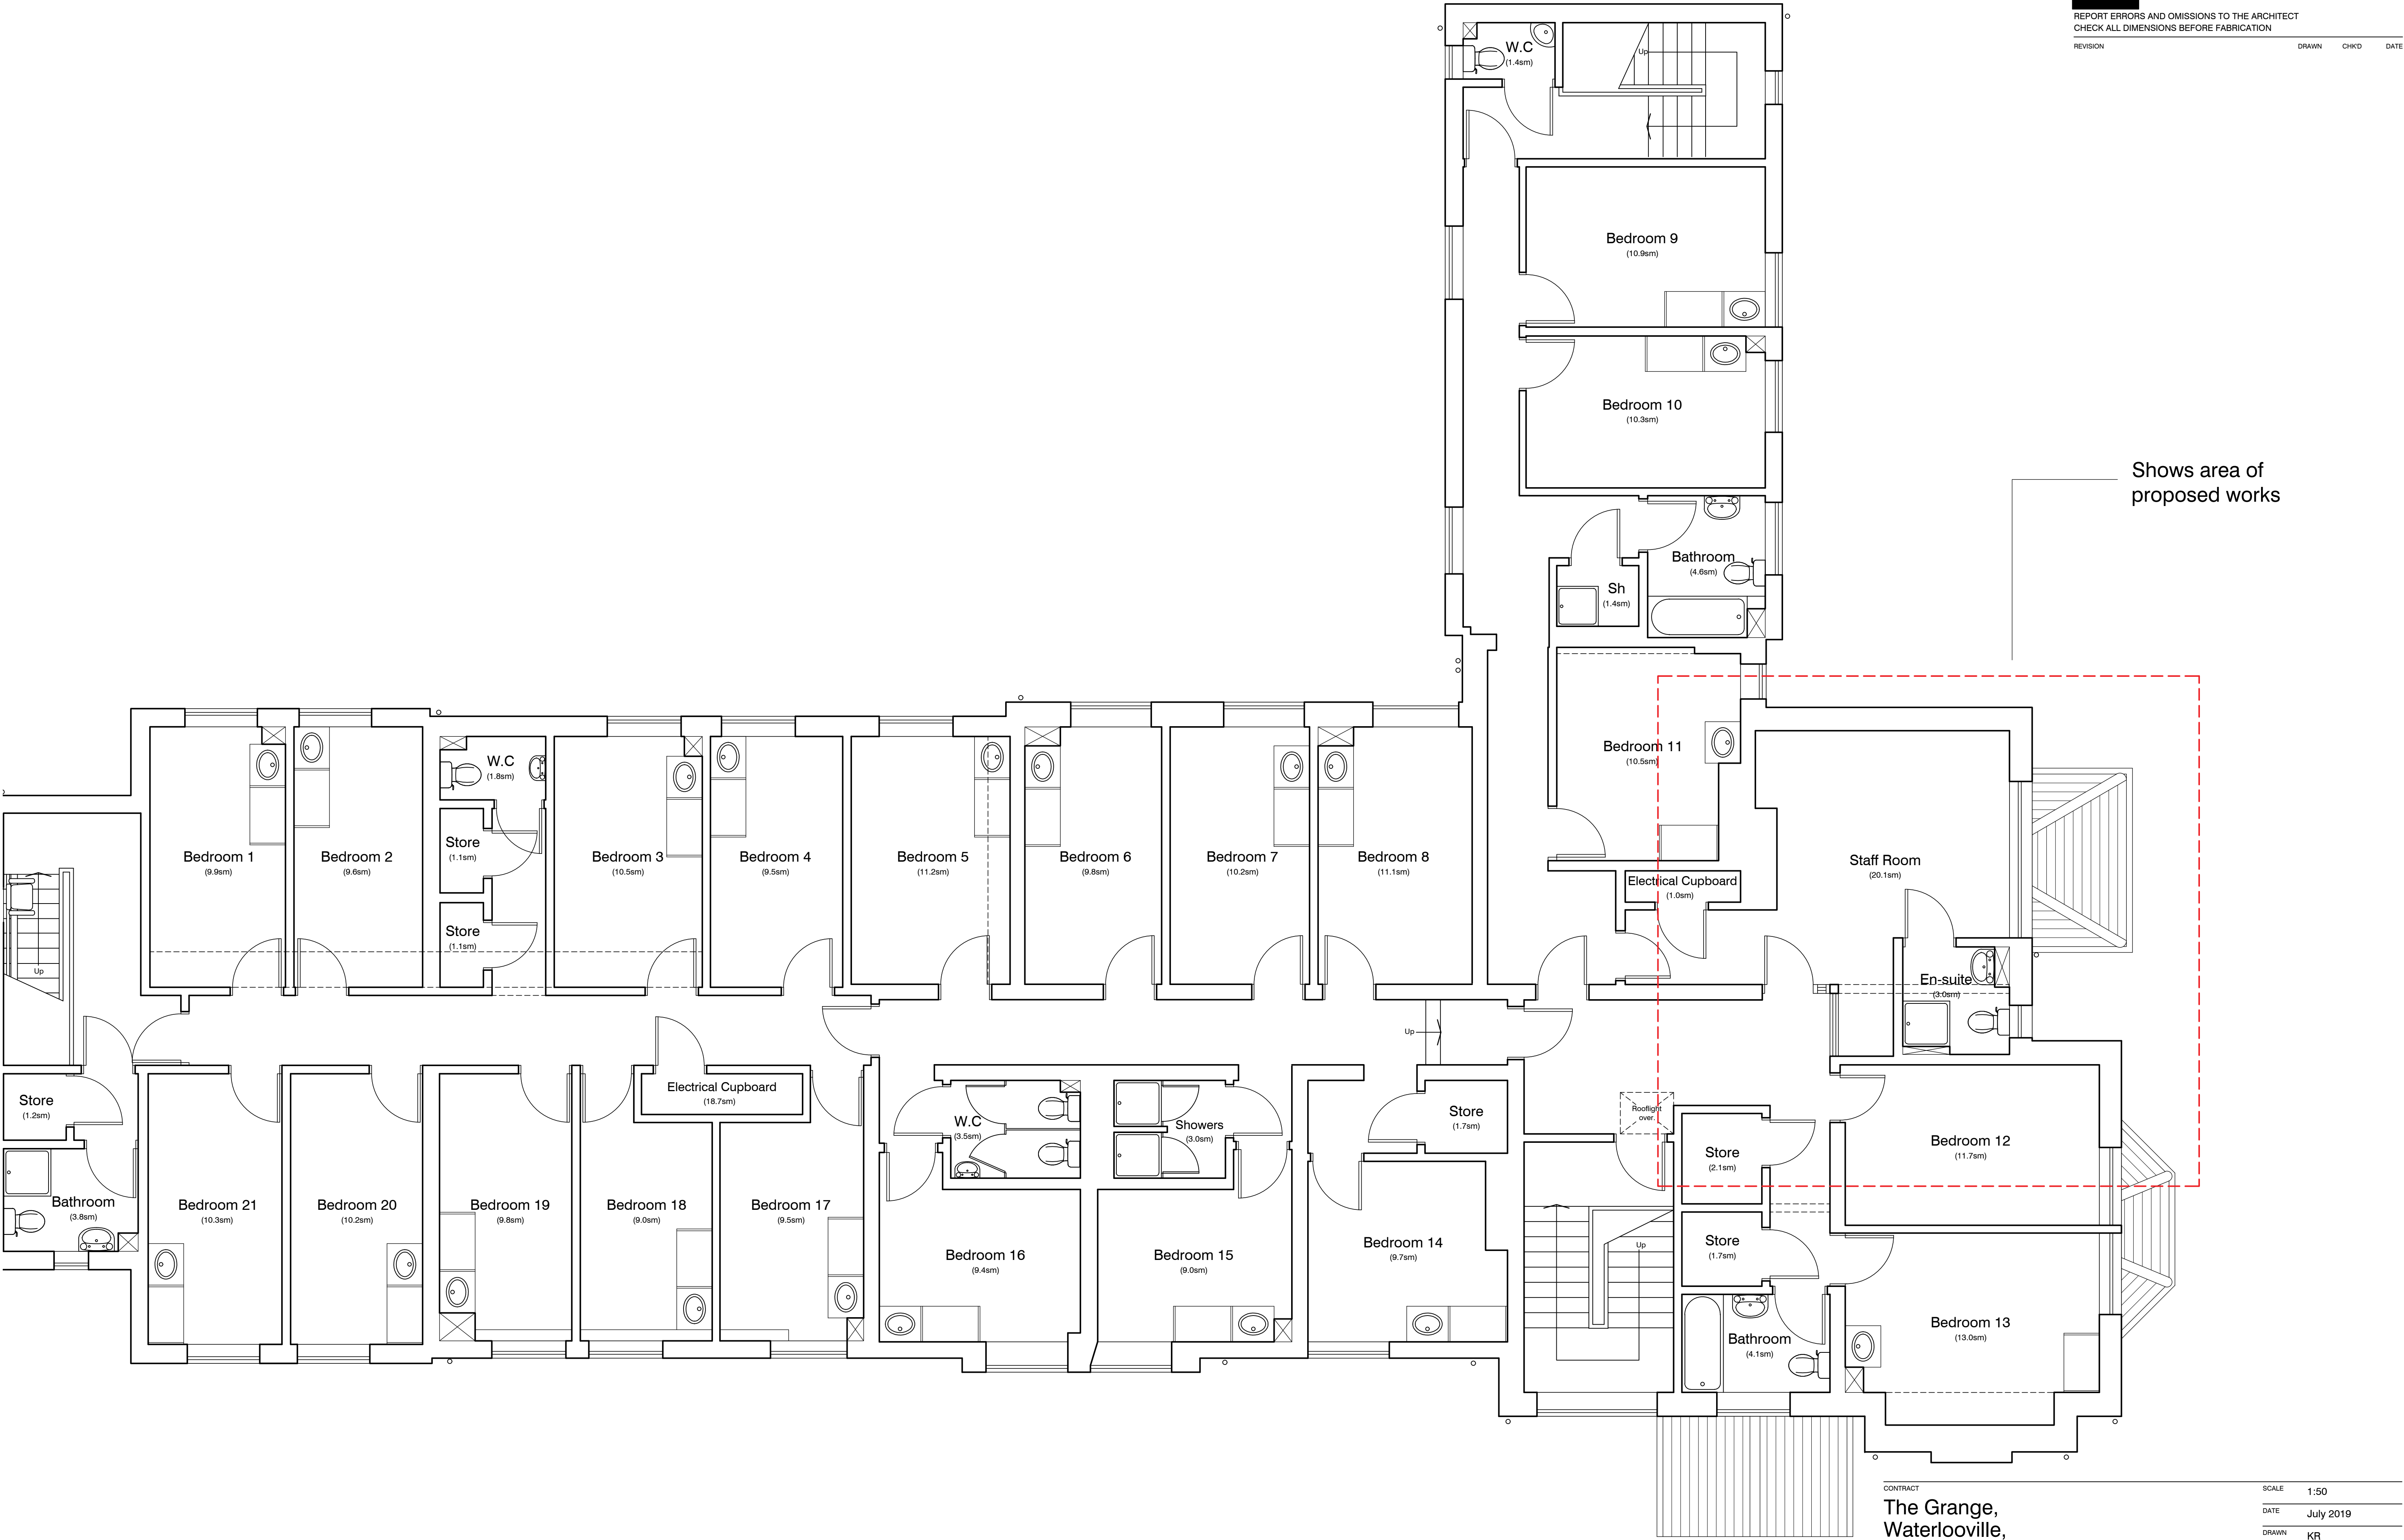

CONTRACT		SCALE	
The Grange, Waterlooville, Hampshire, PO7 5PL.		1:50	
TITLE		DATE	
Existing First Floor Plan		July 2019	
DRAWING No		DRAWN	
19211_03		KR	
REVISION		CHECKED	
		JW	