


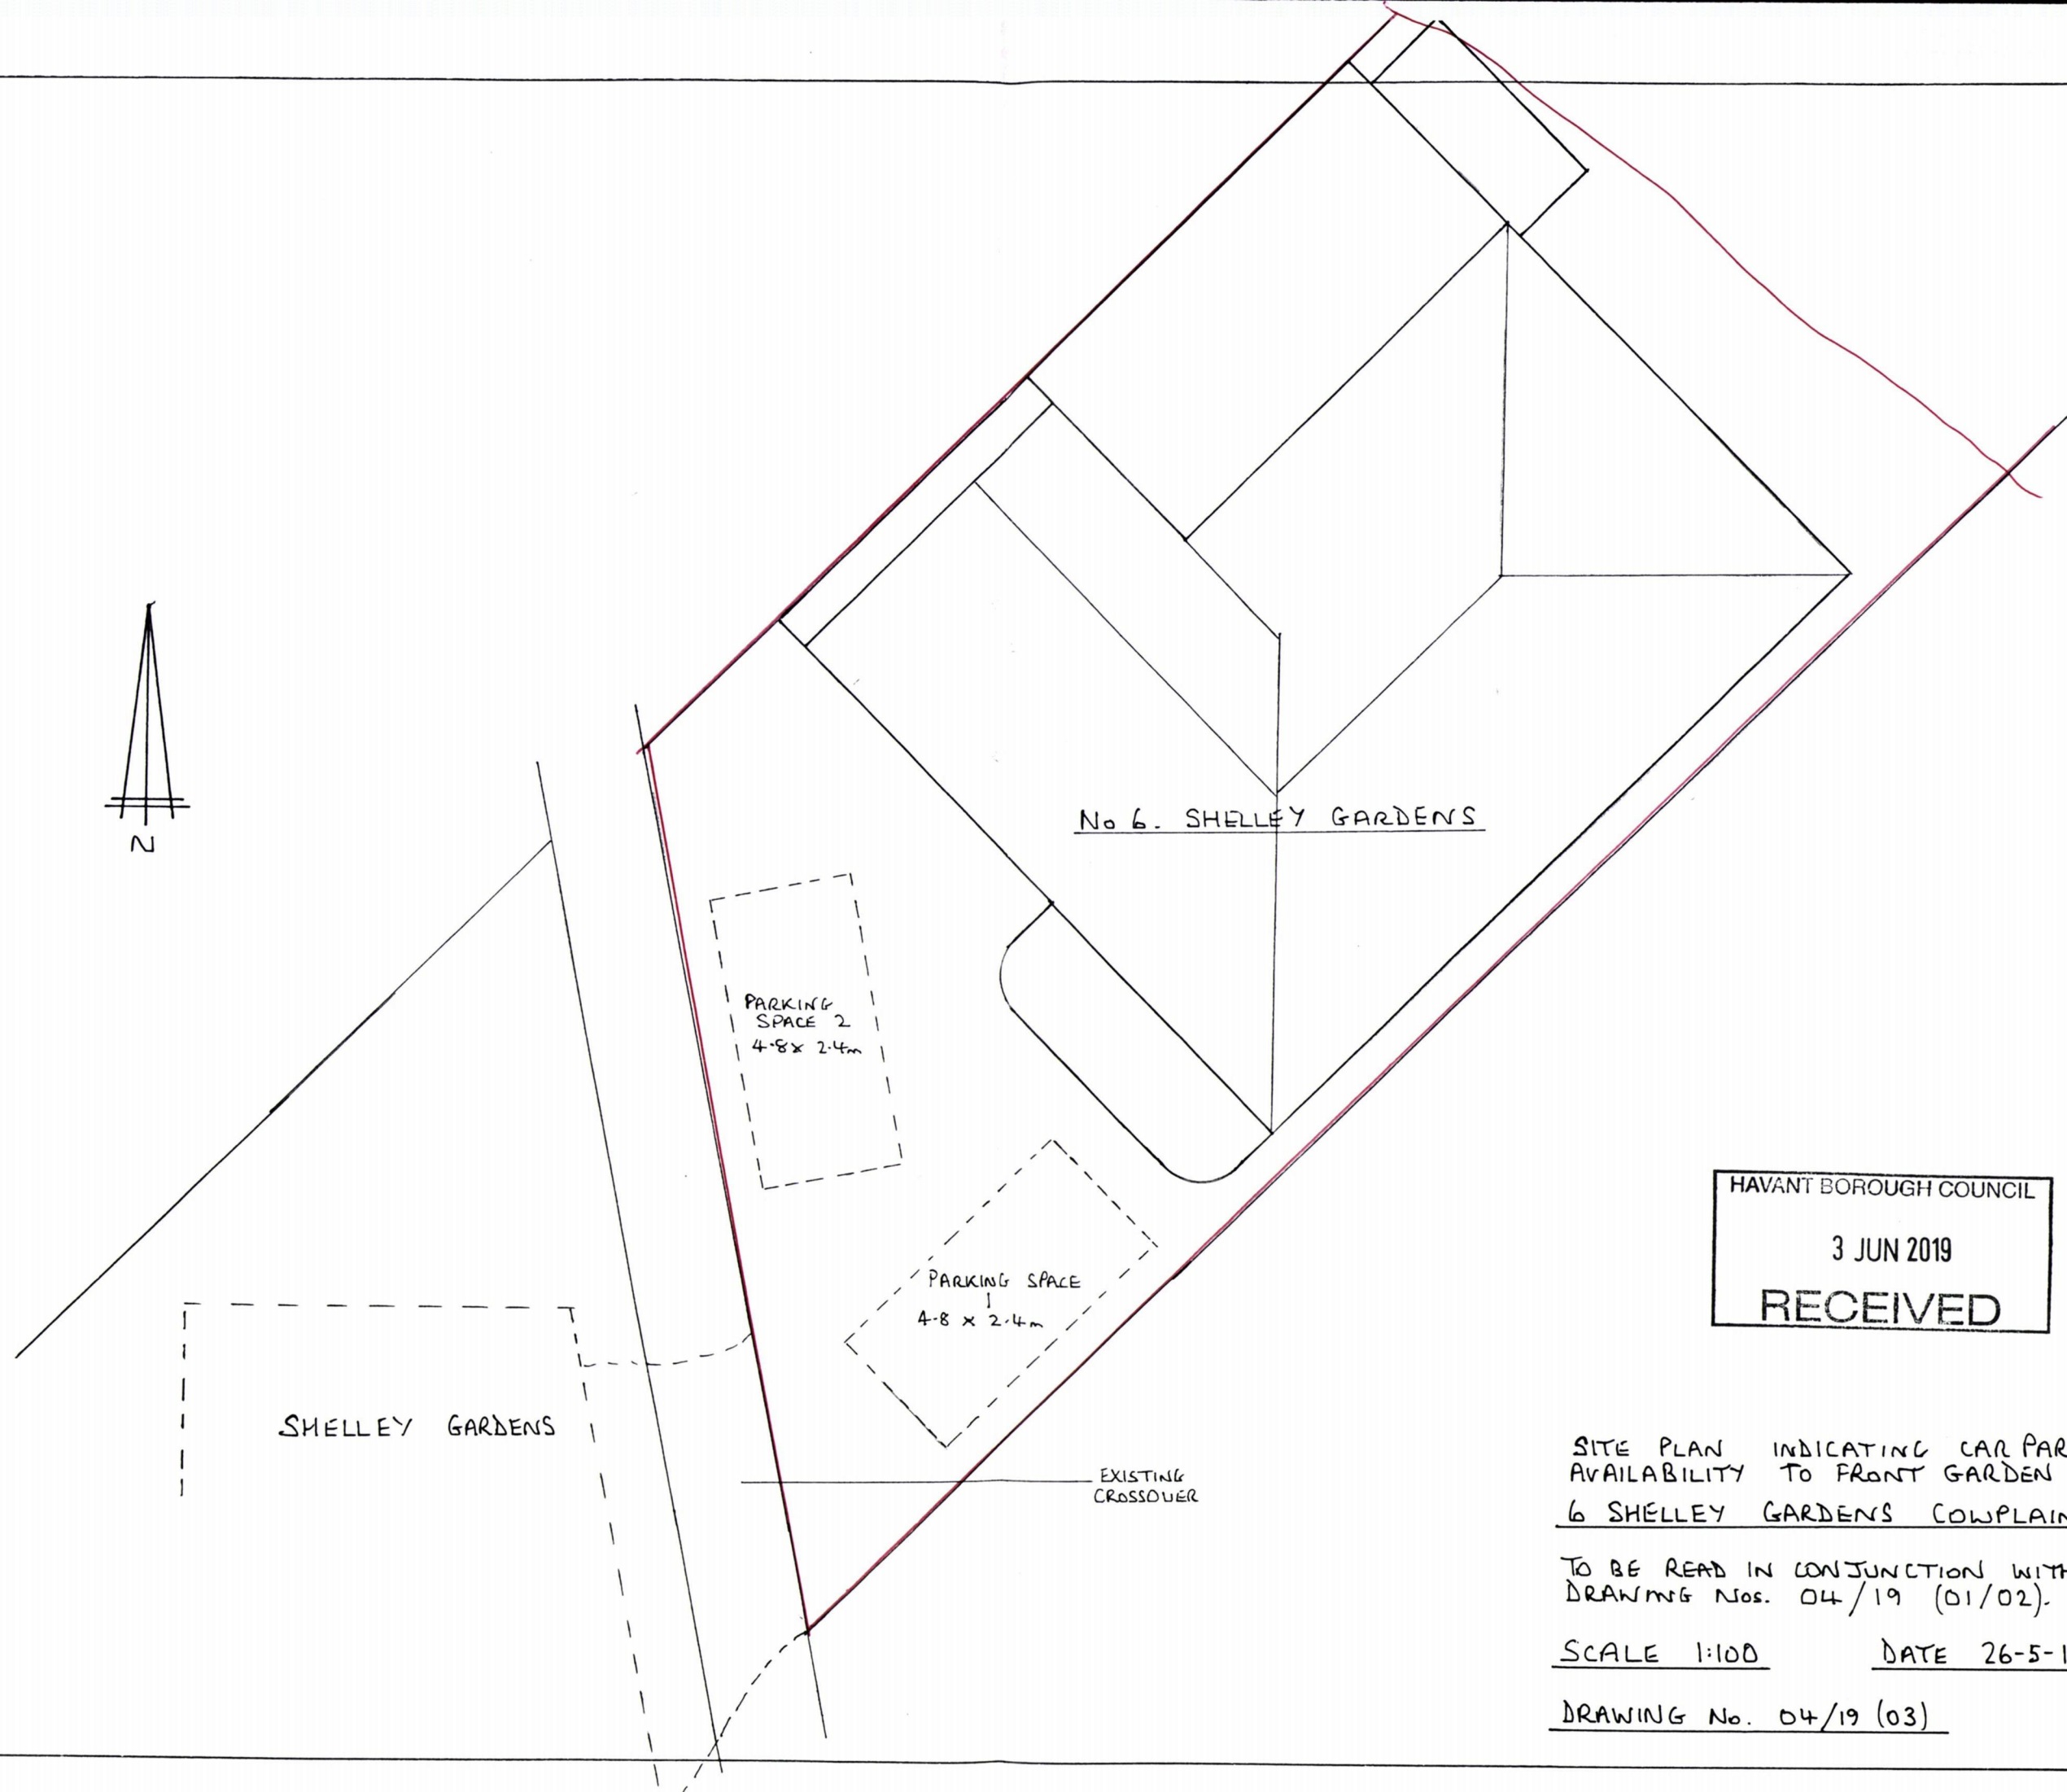

No 6. SHELLEY GARDENS

PARKING SPACE 2
4.8 x 2.4m

PARKING SPACE 1
4.8 x 2.4m

EXISTING CROSSOVER

SHELLEY GARDENS

HAVANT BOROUGH COUNCIL
3 JUN 2019
RECEIVED

SITE PLAN INDICATING CAR PARKING
AVAILABILITY TO FRONT GARDEN AREA:
6 SHELLEY GARDENS COWPLAIN

TO BE READ IN CONJUNCTION WITH
DRAWING NOS. 04/19 (01/02).

SCALE 1:100 DATE 26-5-19

DRAWING No. 04/19 (03)