


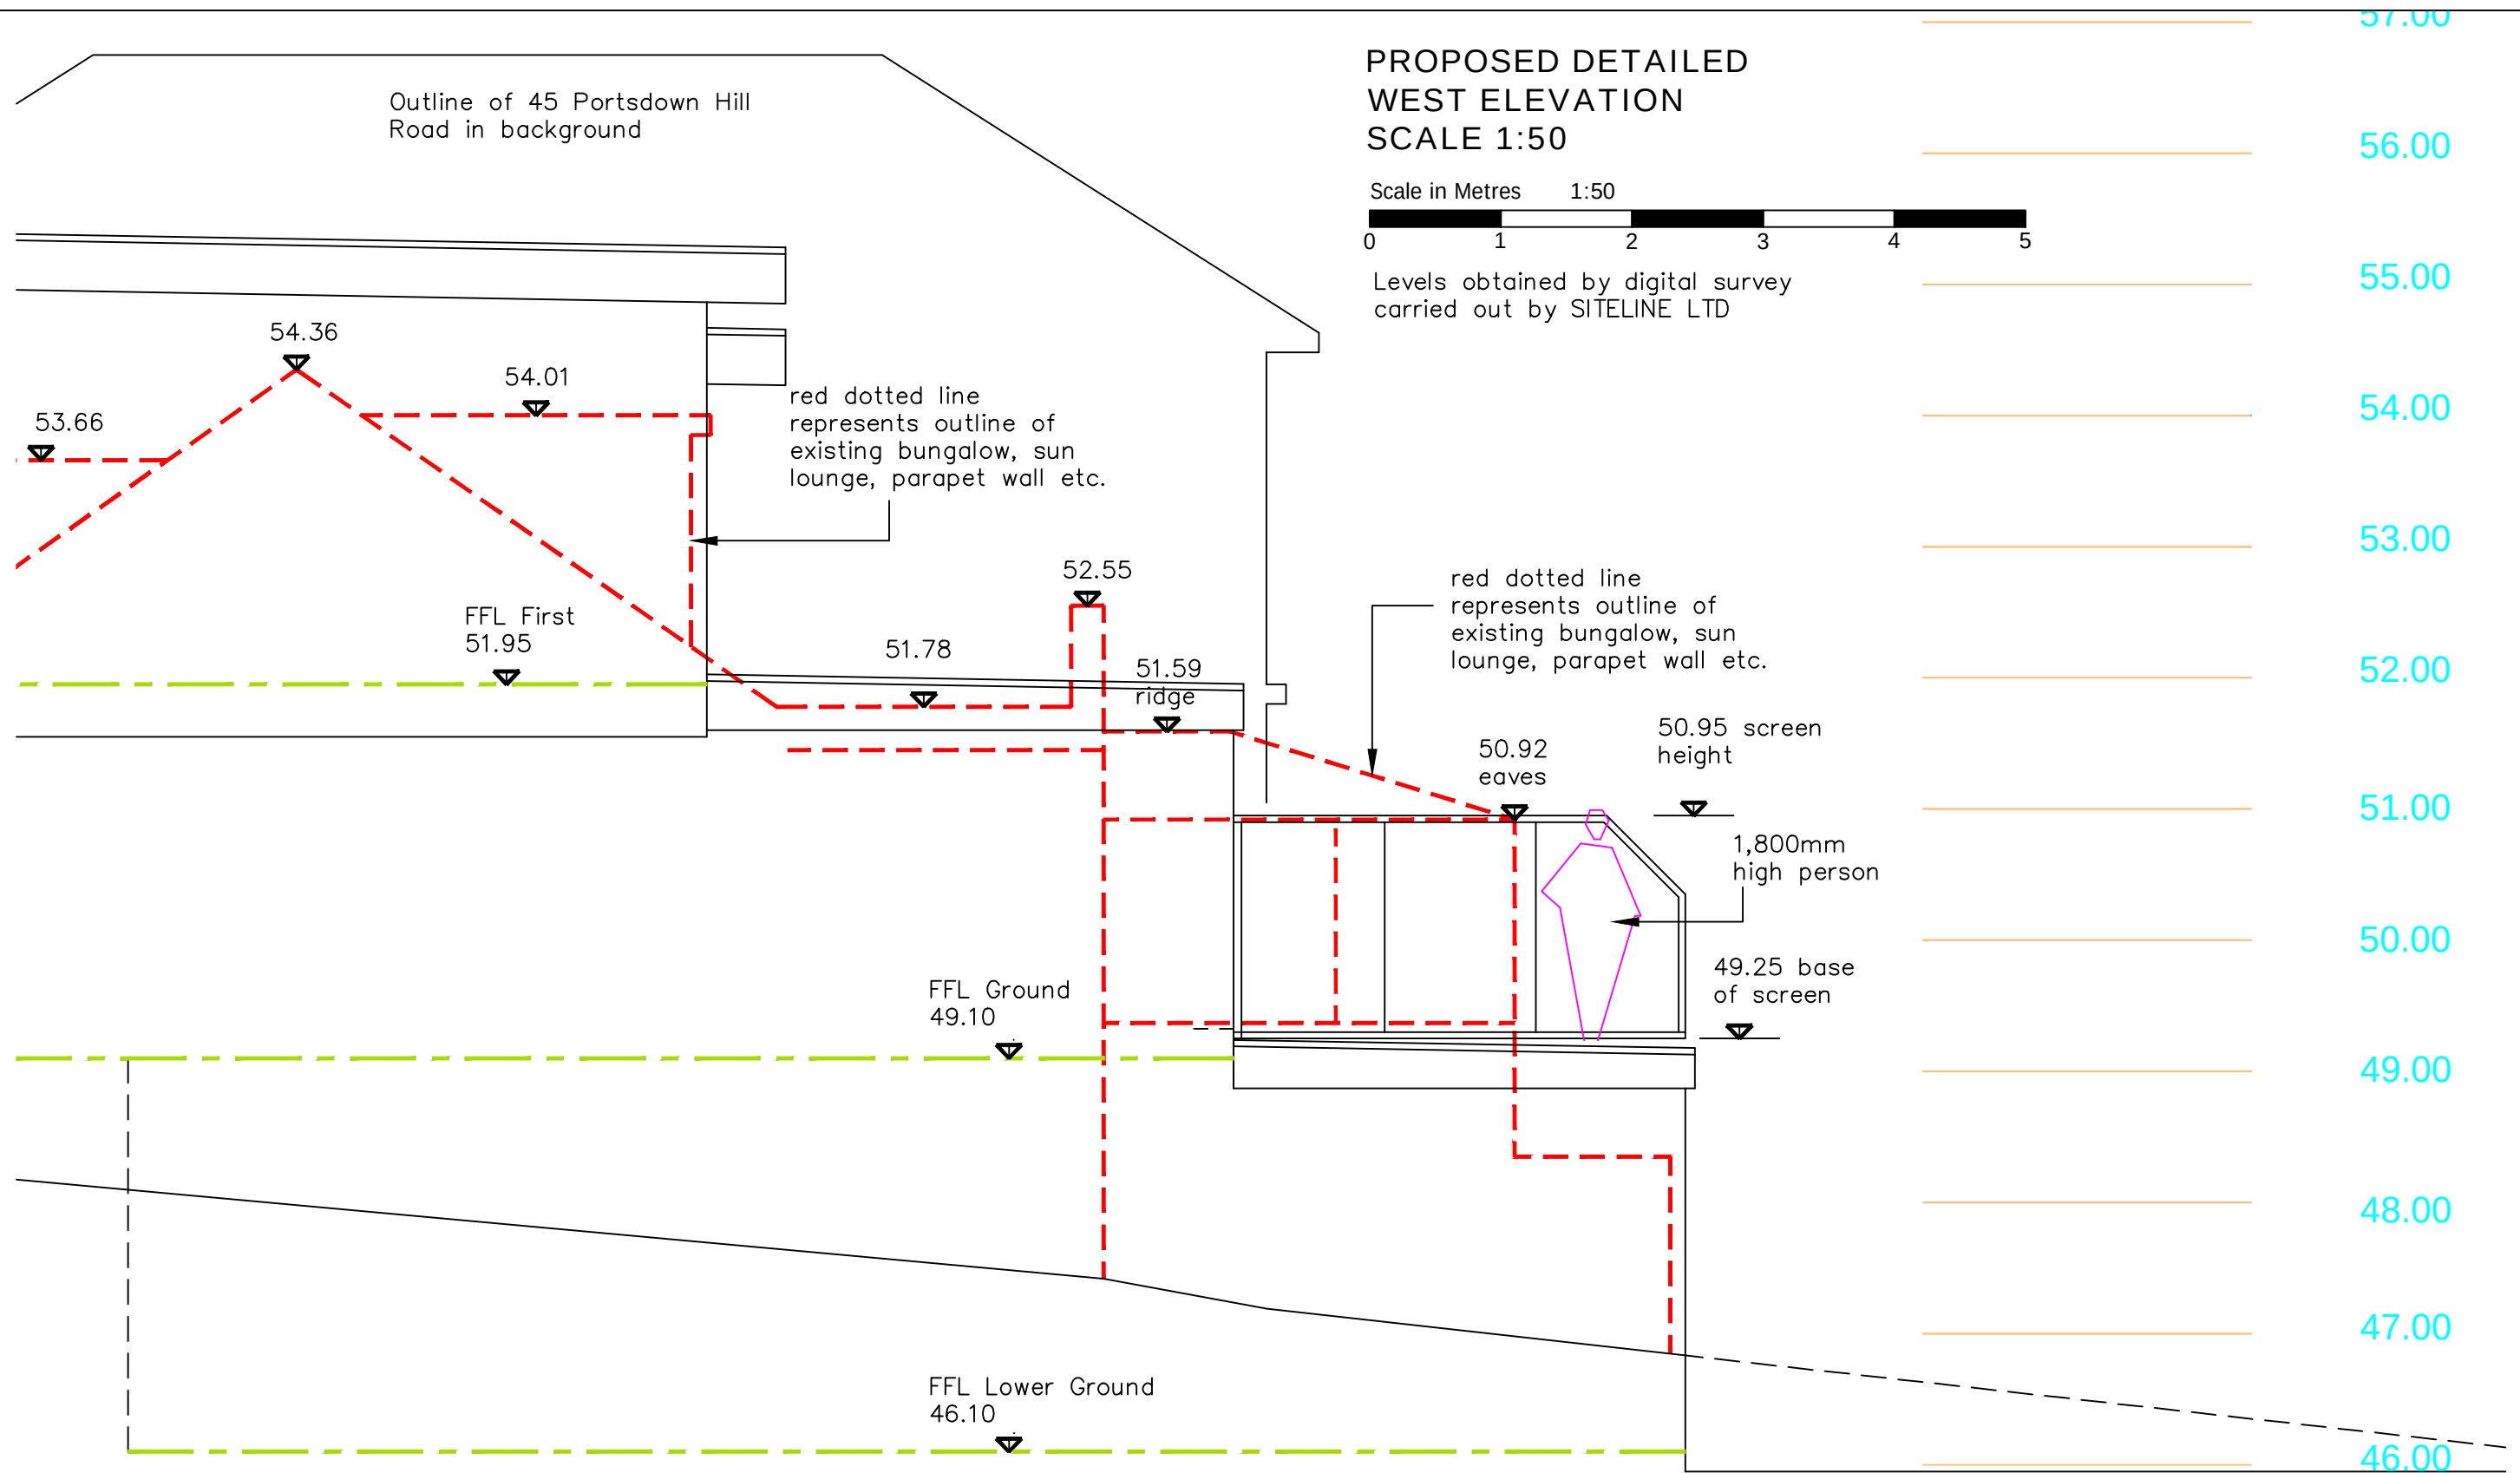

Notes:
The design and construction of this project shall be in accordance with the current Building Regulations & NHBC Standards. These notes & drawings have been prepared solely for the purpose of Planning & Building Regulation approval.
Do not scale from this drawing unless for Planning purposes. All dimensions to be checked on-site and any alterations to be approved by the Architect and/or client prior to any work commencing.
Ordnance Survey Licence No: 100047591
This drawing to be copyright and to be read in conjunction with all other drawings

Revisions:
Rev A : Revisions to privacy screen – 05/04/19

Drawing Details: PLANNING DRAWING Proposed Detailed West Elevation		
Project No: 903	Drawing No: 9	Rev No: A
Scale: 1:50 @ A3	Drawn: BWH	Date: 29/03/19

Client Name:
Mr & Mrs J Deng
45A Portsdown Hill Road
Bedhampton
Havant
PO9 3JU

Project Address:
45A Portsdown Hill Road
Bedhampton
Havant
PO9 3JU



B. H. ARCHITECTURE Ltd
Heath Cottage
Newlands Lane
Purbrook
Waterlooville
Hants
PO7 5SQ
Tel: 023 9223 2322
Mob: 07747 771808
E-mail: bernard@bernardharding.com