


Site Plan 1:100 @ A3

1 0 1 2 3 4

1:100

- Notes
1. This drawing is the copyright of MH Architects Ltd
 2. Do not scale this drawing except for Local Authority planning purposes
 3. All dimensions must be checked on site by the contractor prior to commencement of the works.

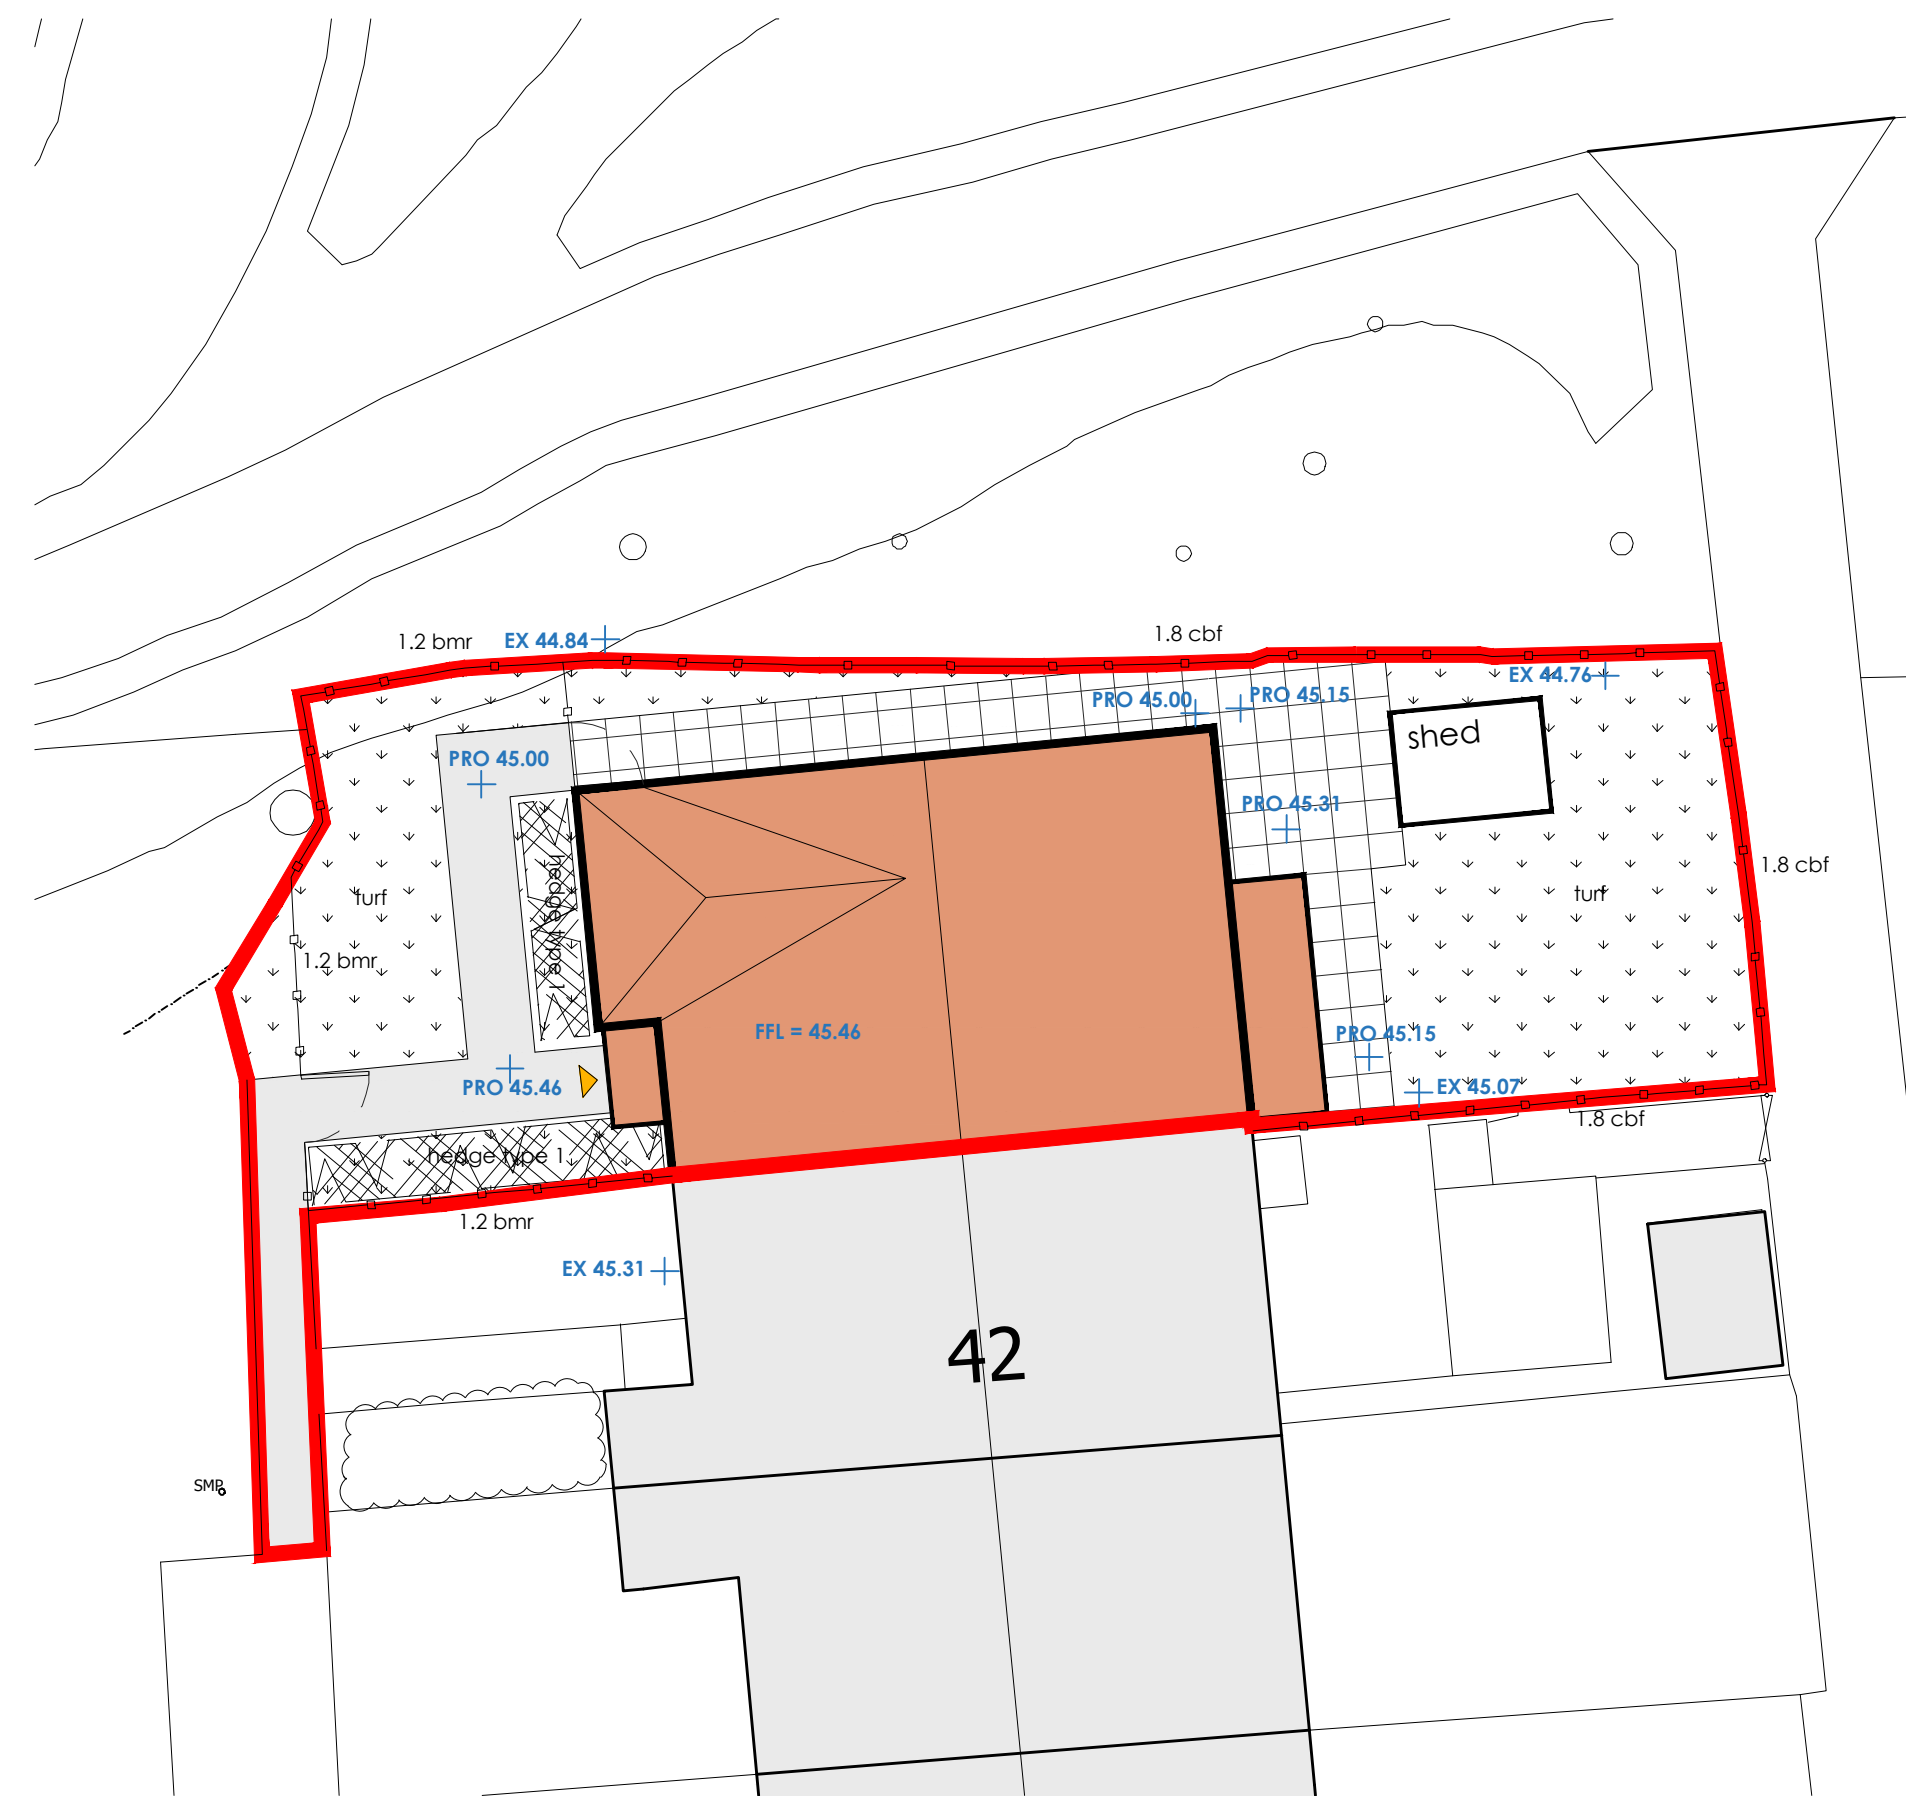

Client Approval					
X	A - Approved				
X	B - Approved with comments				
X	C - Do not use				
Rev.	Revision Note/Purpose of Issue	Drw By	Date	Chk By	Date

KEY

- proposed shrub planting
- grass
- tarmac
- Marshalls 600x600mm grey concrete paving slabs
- 1.8m close boarded fence
- PRO 45.00 proposed ground level
- existing trees to be retained
- 2.0 x 1.5m garden shed incorp. cycle store
- entrance
- application boundary
- 1.2m black metal railing
- EX 45.00 existing ground level



Hedge planting Type 1

mixture of coloured hebes, which have been chosen as they are specifically classed as low maintenance plants.

They take 5-6 years to mature and grow to approximately 60cm x 60cm. they also grow in a variety of soils and can be planted year round.

In March examine the plant for signs of frost damage. Prune away any frost damaged stems back to a healthy bud. This can be done at the same time as the annual prune (see below).

Dead head any flowers as they begin to shrivel up, this will extend the flowering period considerably.

Hebes in open ground should not be fed nitrogen rich fertilisers, they don't respond well to that. But they will appreciate a feed in April and July with a handful of blood, fish and bone scattered around them and gently worked into the ground.

When grown in open ground hebes should only be watered in very dry periods. Water well if needed but not often.

Proposed New Dwelling
at 42 Lombardy Rise,
Waterlooville, PO7 8EB
for Boulevard Property Holdings Ltd

Drawing title

Hard and Soft Landscaping Layout
(indicative)

Drawn	Date	Checked		Date		Scale at A3		
CP	July 19					1:100		
Job No.	Pro.	Org.	Zone	Level	Type	Role	No.	Rev.
17-219	LMB	MHA	00	XX	DR	A	006	P1
Purpose of Issue								
CONDITION DISCHARGE								

Ground Floor | Bicentennial Building
Southern Gate | Chichester
West Sussex | PO19 8EZ

t. 01243 774748
e. admin@mharchitects.co.uk
www.mharchitects.co.uk

Limited Company
Registered in England No.1994233

