
 


Site Plan

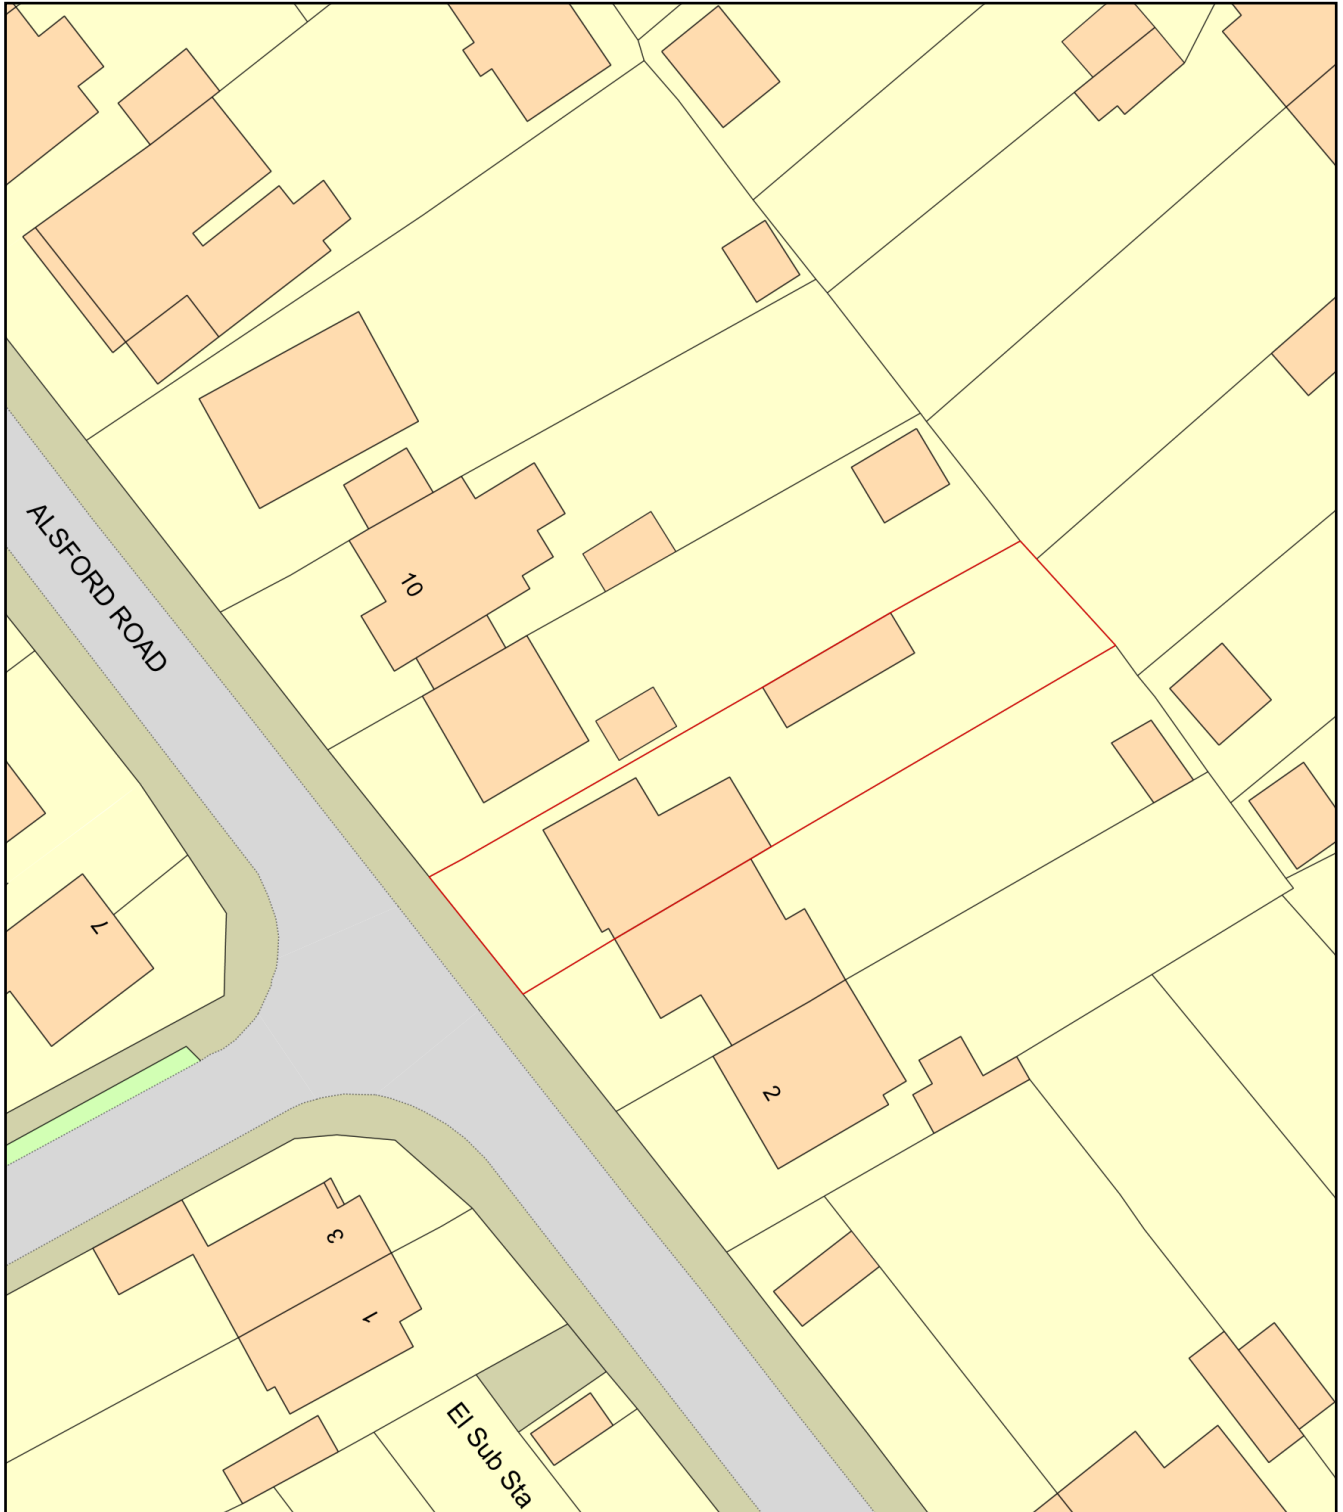

Plan Produced for: Timothy Mace

Date Produced: 13 Nov 2019

Plan Number/Project ID: TQRQM19317104354837 / Joynson

Scale: 1:500 @ A4