


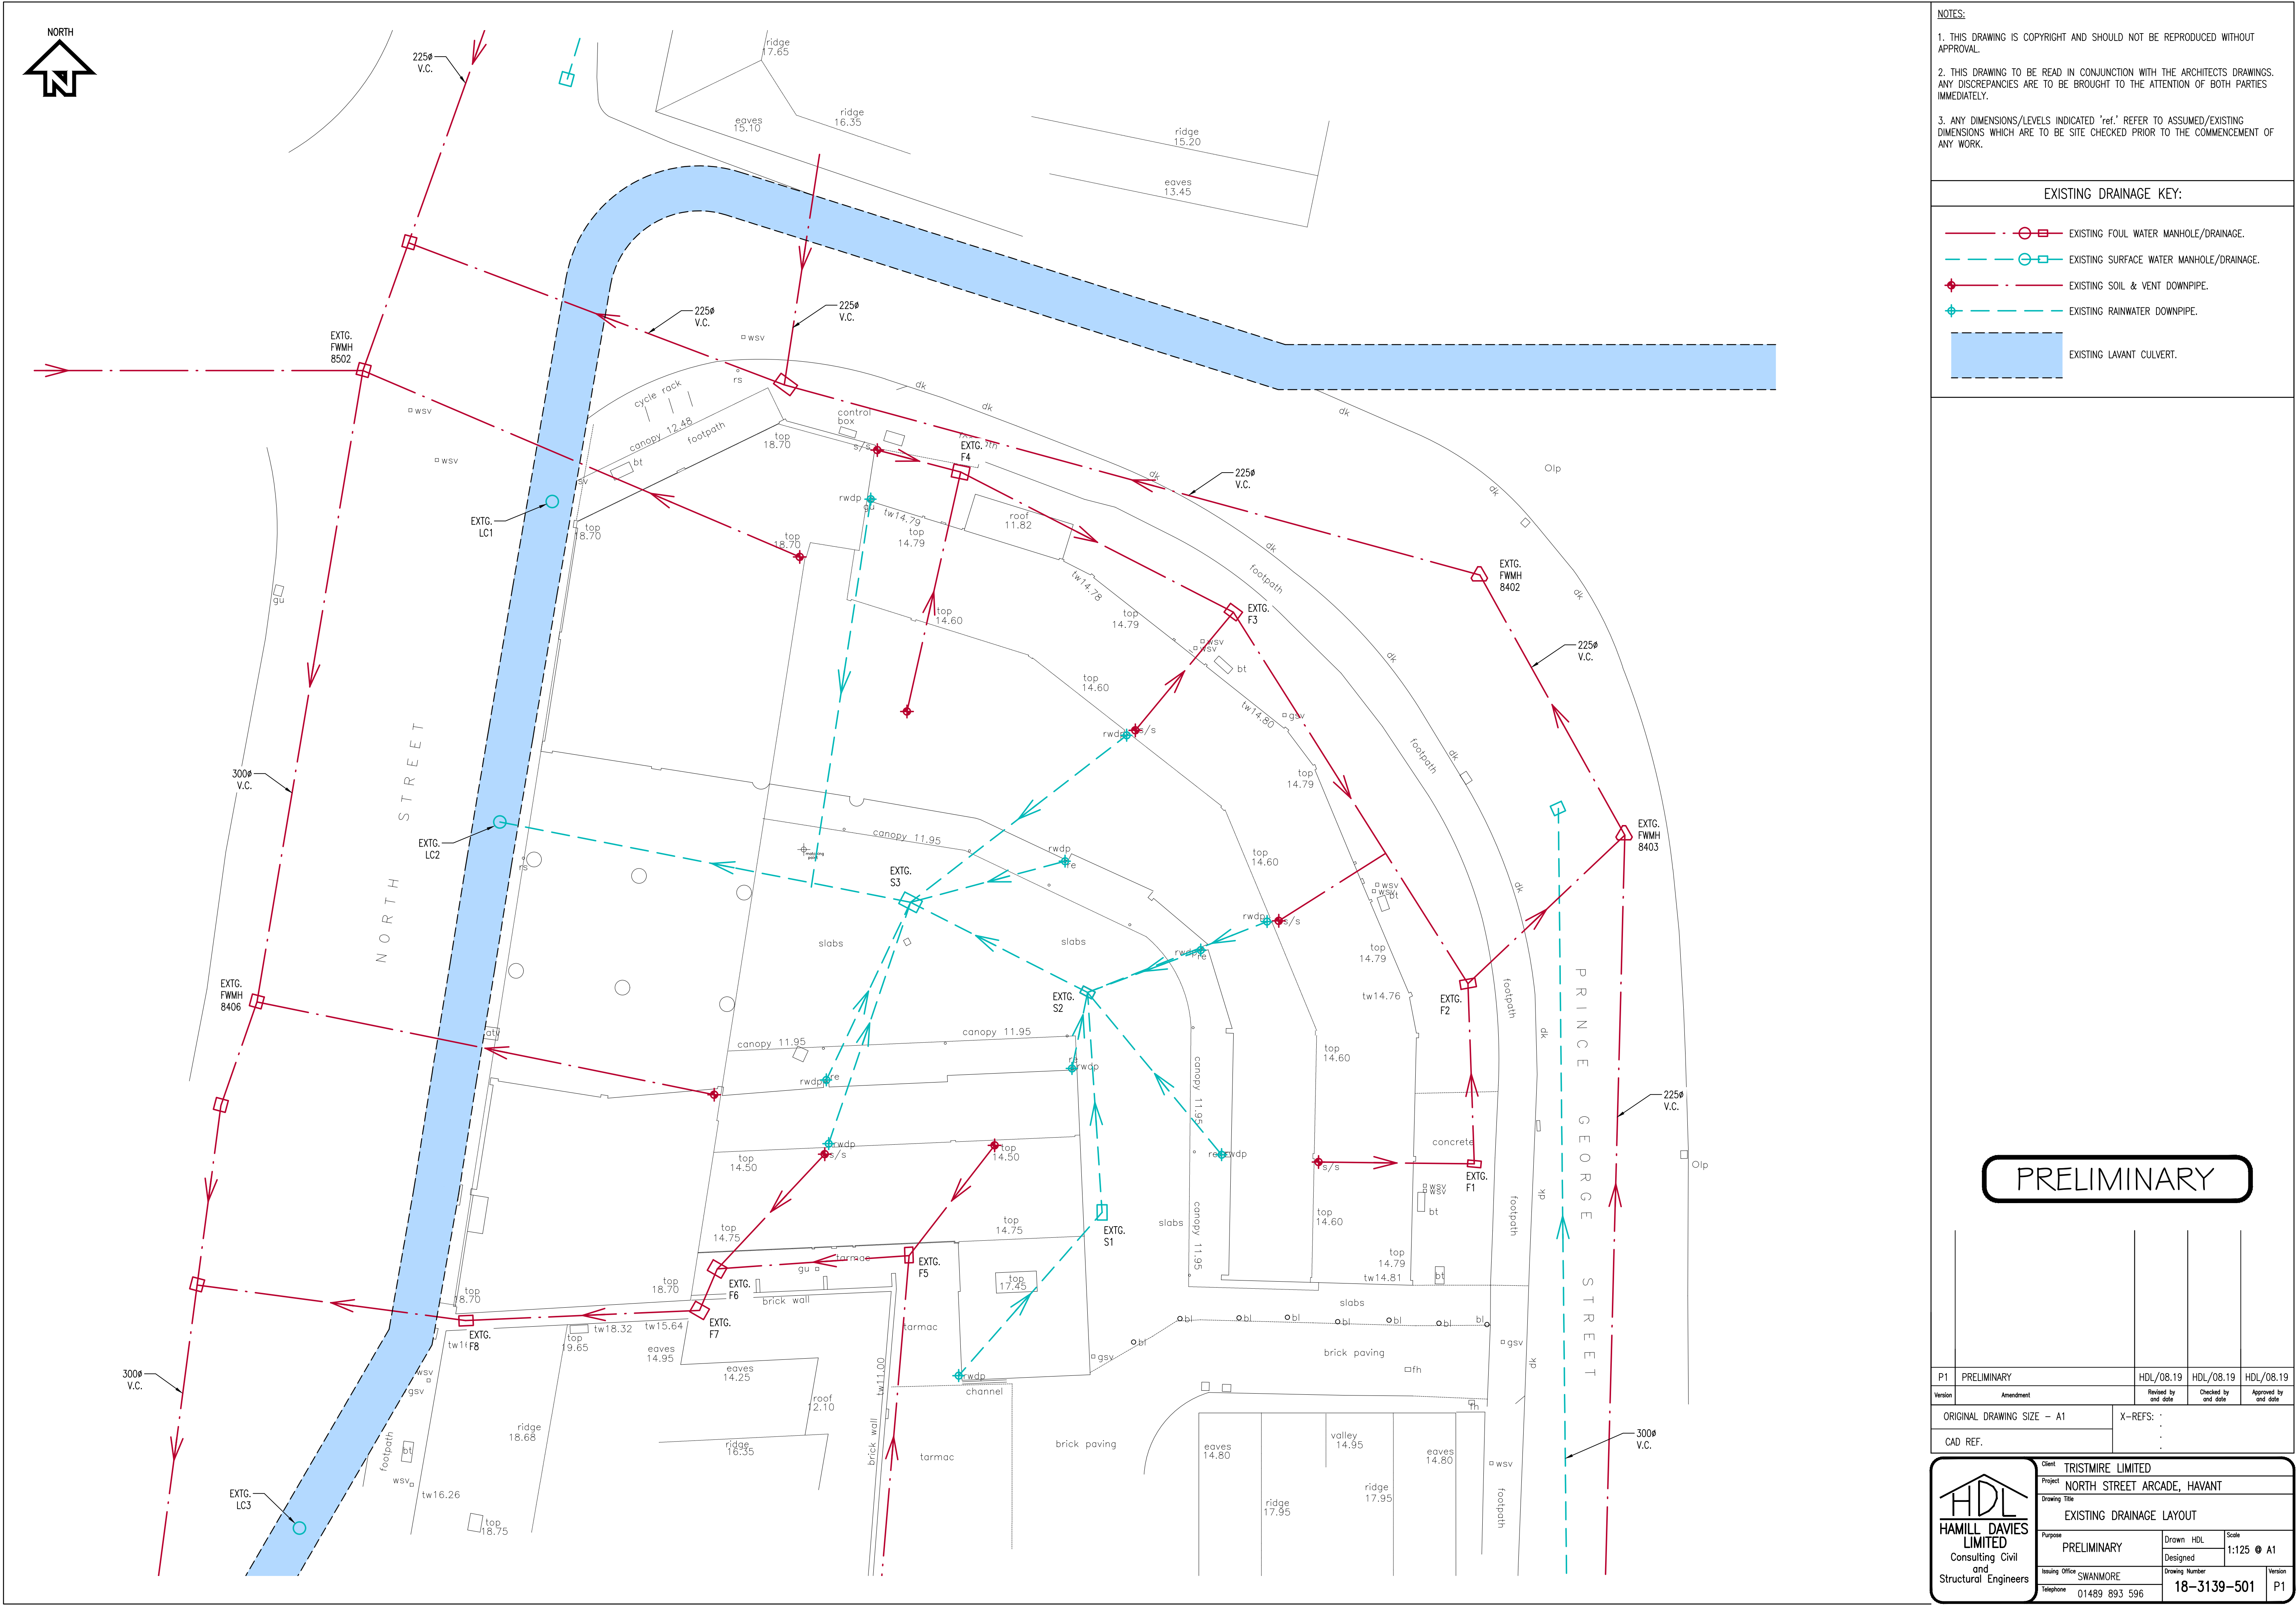

1. THIS DRAWING IS COPYRIGHT AND SHOULD NOT BE REPRODUCED WITHOUT APPROVAL.

2. THIS DRAWING TO BE READ IN CONJUNCTION WITH THE ARCHITECTS DRAWINGS. ANY DISCREPANCIES ARE TO BE BROUGHT TO THE ATTENTION OF BOTH PARTIES IMMEDIATELY.

3. ANY DIMENSIONS/LEVELS INDICATED 'ref.' REFER TO ASSUMED/EXISTING DIMENSIONS WHICH ARE TO BE SITE CHECKED PRIOR TO THE COMMENCEMENT OF ANY WORK.

 - EXISTING FOUL WATER MANHOLE/DRAINAGE.
 - EXISTING SURFACE WATER MANHOLE/DRAINAGE.
 - EXISTING SOIL & VENT DOWNPIPE.
 - EXISTING RAINWATER DOWNPIPE.
 - EXISTING LAVANT CULVERT.

P1	PRELIMINARY		HDL/08.19	HDL/08.19
Version	Amendment		Revised by and date	Checked by and date
ORIGINAL DRAWING SIZE - A1		X-REFS: : : :		
CAD REF.				

 HAMILL DAVIES LIMITED Consulting Civil and Structural Engineers	Client		TRISTMIRE LIMITED	
	Project		NORTH STREET ARCADE, HAVANT	
	Drawing Title		EXISTING DRAINAGE LAYOUT	
	Purpose	PRELIMINARY	Drawn HDL	Scale
	Issuing Office	SWANMORE	Designed	1:125 @ A1
Telephone	01489 893 596	Drawing Number	18-3139-501	Version
				P1