



PROJECT
Steul
ADDRESS
56A Bracklesham Road
Hayling Island

DRAWING TITLE
Consented & Proposed
First Floor Plan
DRAWING NO.
P19-036-SK-102



REVISION

SCALE
1:100 @ A3

DRAWN
JW

CHECKED

DATE
23-04-2019

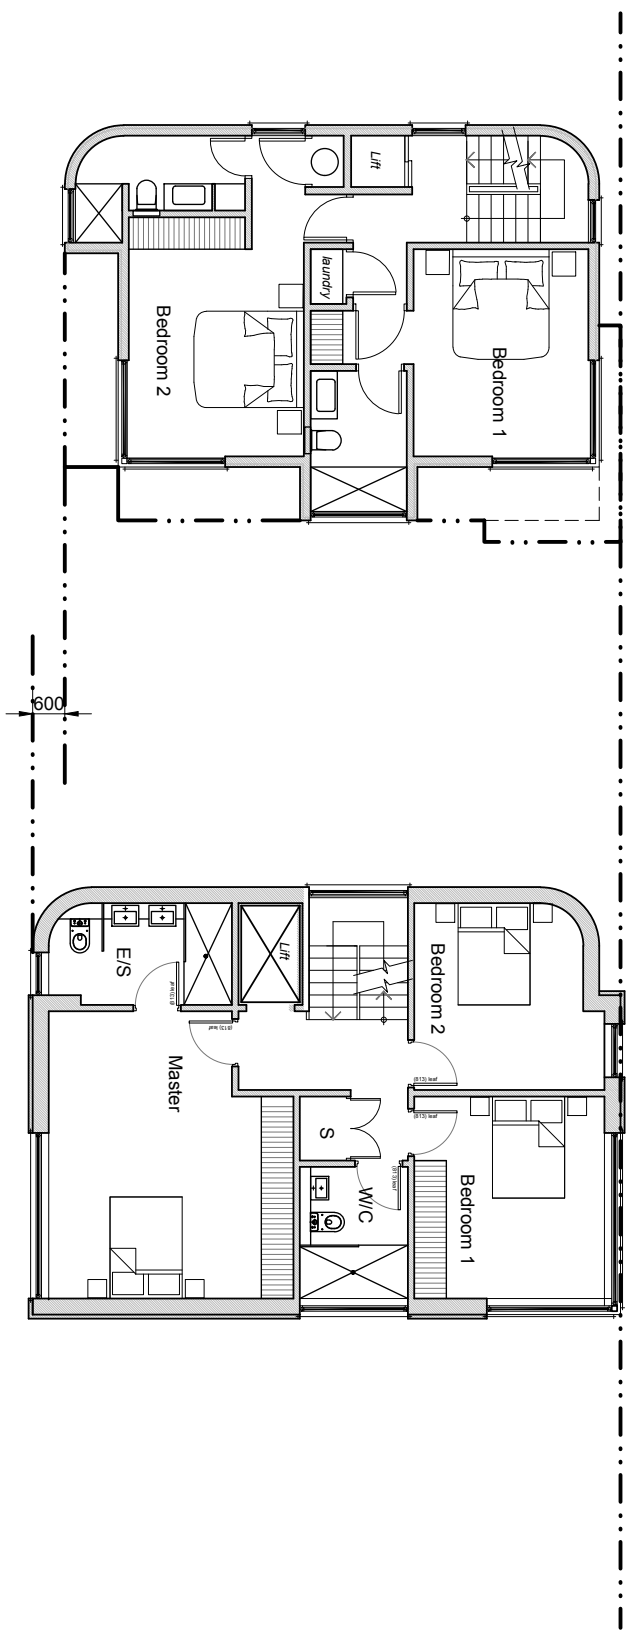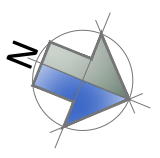

C7 Architects Ltd
PM House
Riveway Industrial Estate
Peasmarsh
Surrey
GU3 1LZ
E: info@c7architects.com
T: 01483 422 220
c7architects.com

Area Schedule	
Proposed Scheme	Approved Scheme
Ground Floor	67.2m ²
First Floor	55.3m ²
Second Floor	69m ²
Total	191.5m ²
Garage	35.9m ²

Consented First Floor Plan



Proposed First Floor Plan

