



key



proposed
walls

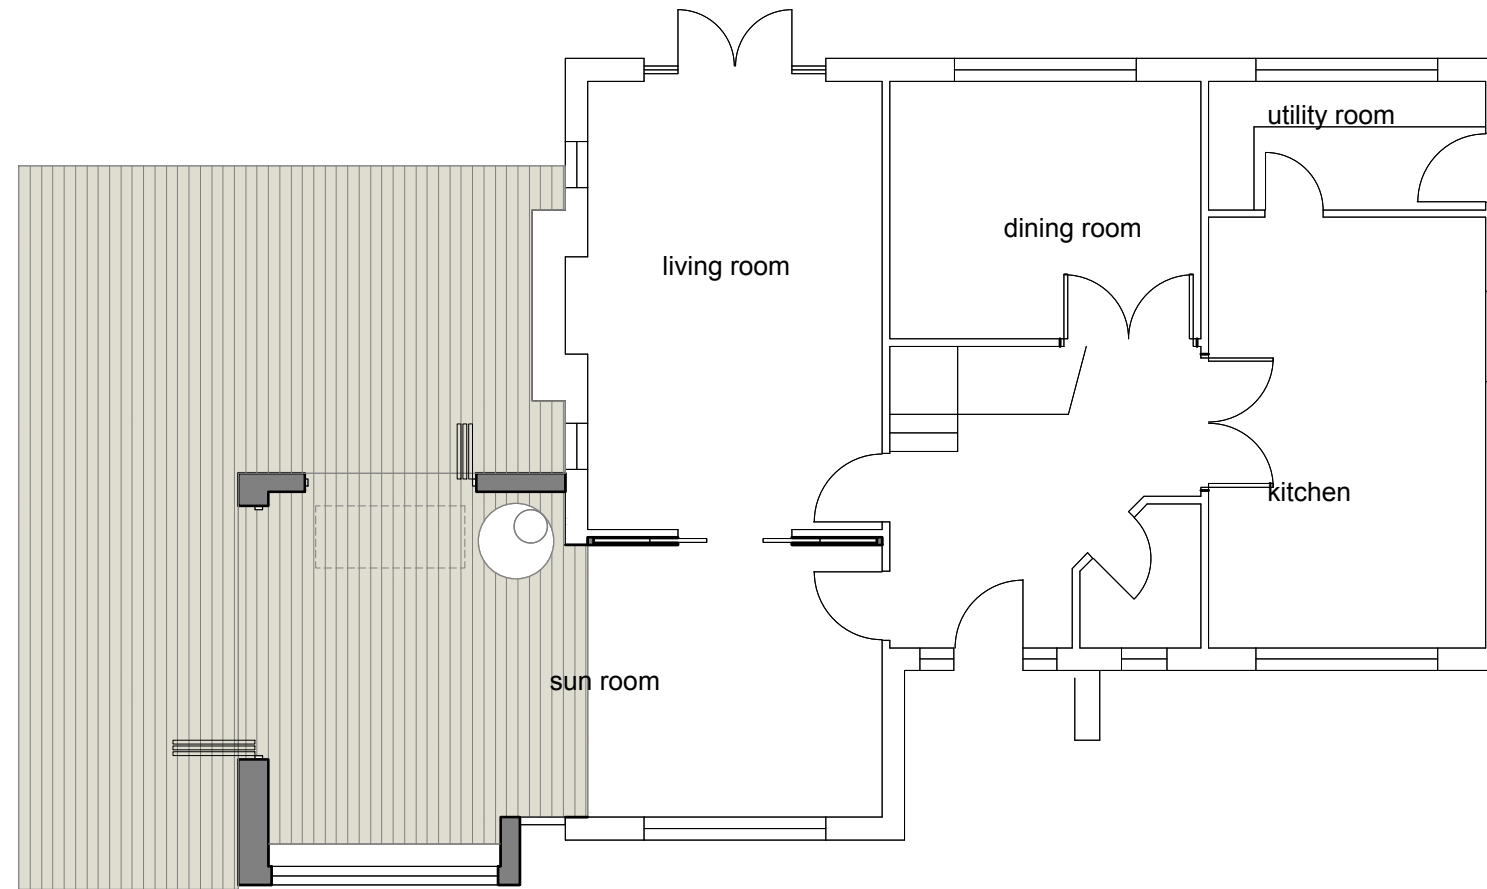

1 proposed ground floor plan
scale 1:100 @ A3

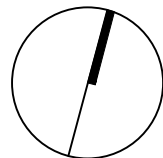

planning


this drawing is not for
construction
this drawing is the
property of:
dwell design
unit 8d,
funtley court,
funtley hill,
fareham,
po16 7uy

revisions

a/05.09.2019/minor update

scale bars

1:100

 

scale

1:100 @ A3

job name

34 st helens road

date

june 19

job number

19019

drawing number

(pl)05

drawing name
proposed ground
floor plan

status
planning

revision
a

dwell design
ltd