


North

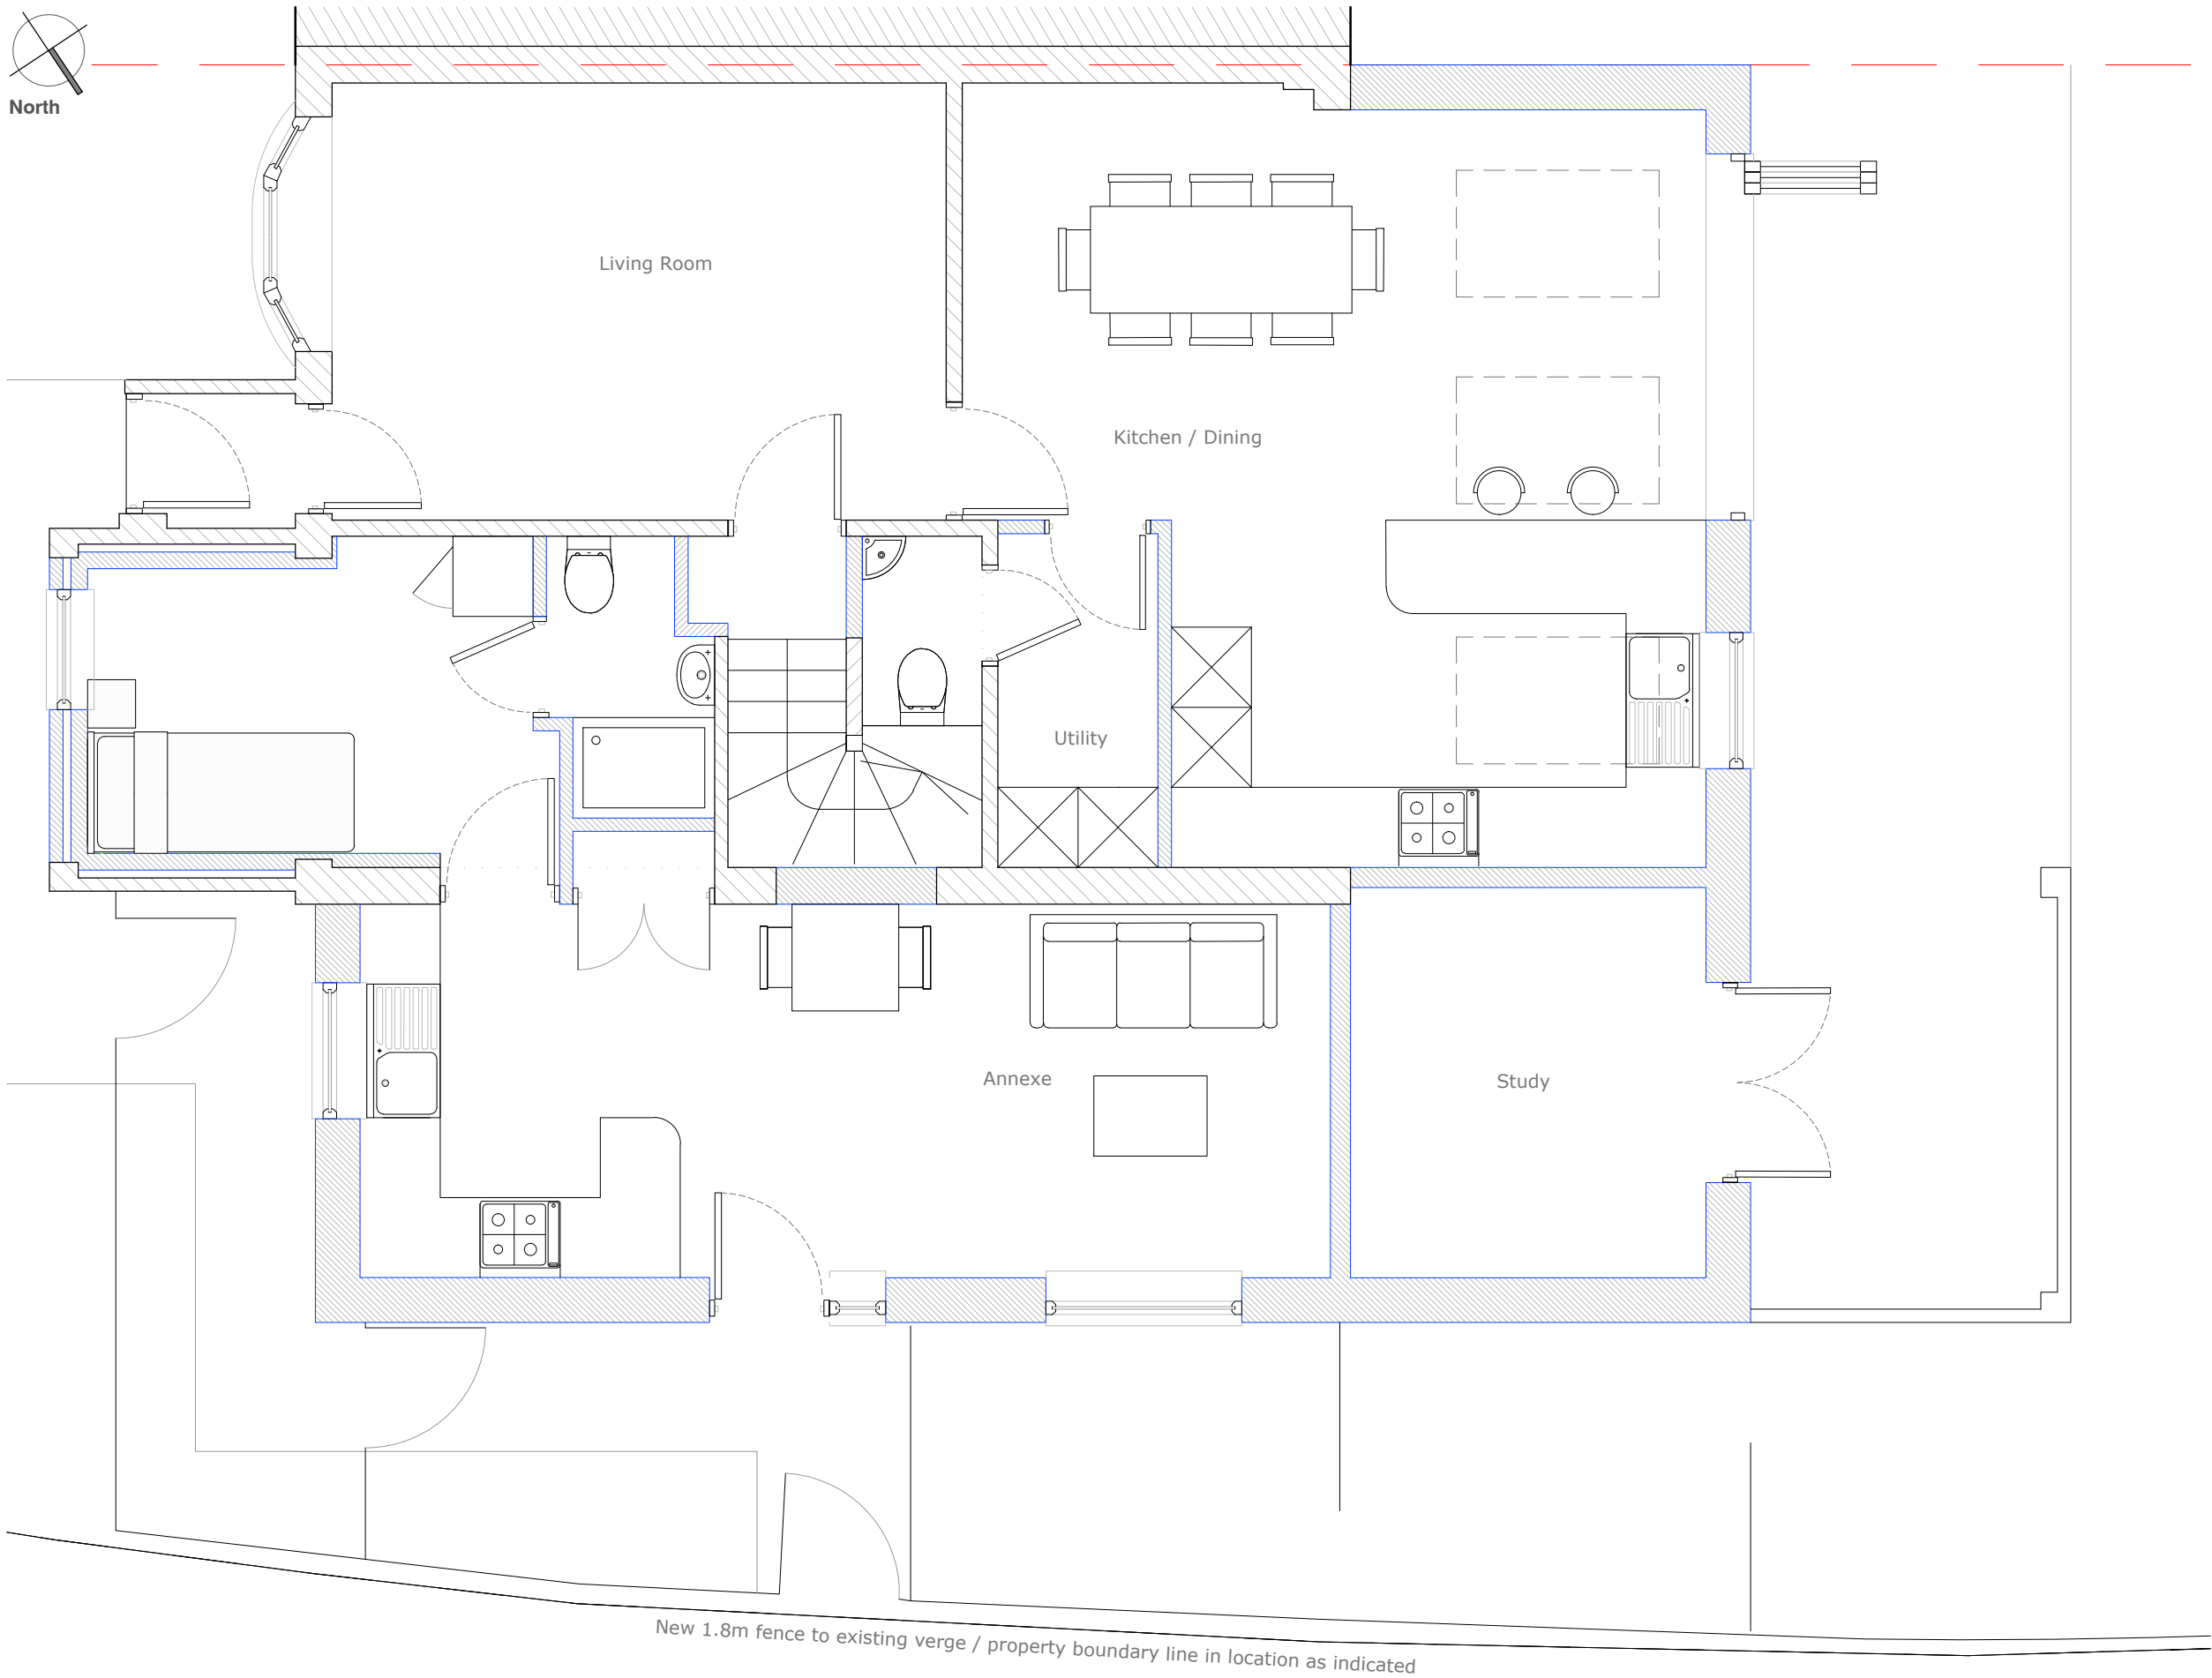

notes

Permission is granted to scale from this drawing for the purpose of Local Authority Planning Approval only. In all other circumstances DO NOT scale from this drawing, please contact this office for any additional information required. Contractors, Sub Contractors and Suppliers are to check all relevant dimensions and levels of site and building before commencing any shop drawings or building work.  
Ordnance Survey information is reproduced under Crown Copyright 2016 ©. All rights reserved. Licence number 1000047474  
This drawing is the copyright of D84 architects Ltd ©

RIBA   
Chartered Practice

| revisions              | date     |  |  |
|------------------------|----------|--|--|
| P1 Preliminary Issue   | 25.10.19 |  |  |
| P2 Client Selection    | 04.11.19 |  |  |
| P3 Issued for Planning | 13.11.19 |  |  |

| Walls                                                                               |                                 |
|-------------------------------------------------------------------------------------|---------------------------------|
|  | Existing structure (retained)   |
|  | Existing structure (demolished) |
|  | New Construction                |

**D84 architects**

17 Pembroke Road  
Portsmouth  
PO1 2NT

**Telephone**  
+44 (0)2392 177850  
+44 (0)7790 322989

**Email**  
mail@D84architects.co.uk

**Web**  
www.D84architects.co.uk

Project  
**51 Westbourne Avenue,  
Emsworth**

Title  
**Proposed Ground Floor Plan  
Option 3**

| Status        |         |         |
|---------------|---------|---------|
| PRELIMINARY   |         |         |
| Drawn         | Checked | Date    |
| KR            |         | Oct '19 |
| Project No.   | Scale   |         |
| D8419_33      | 1:50@A3 |         |
| Drawing No.   | Rev     |         |
| D8419_33/sk14 | P3      |         |

Proposed Ground Floor Plan

