



SCALE IN METRES

 

KEY TO WALLS

- existing wall retained
- existing wall taken down
- new wall

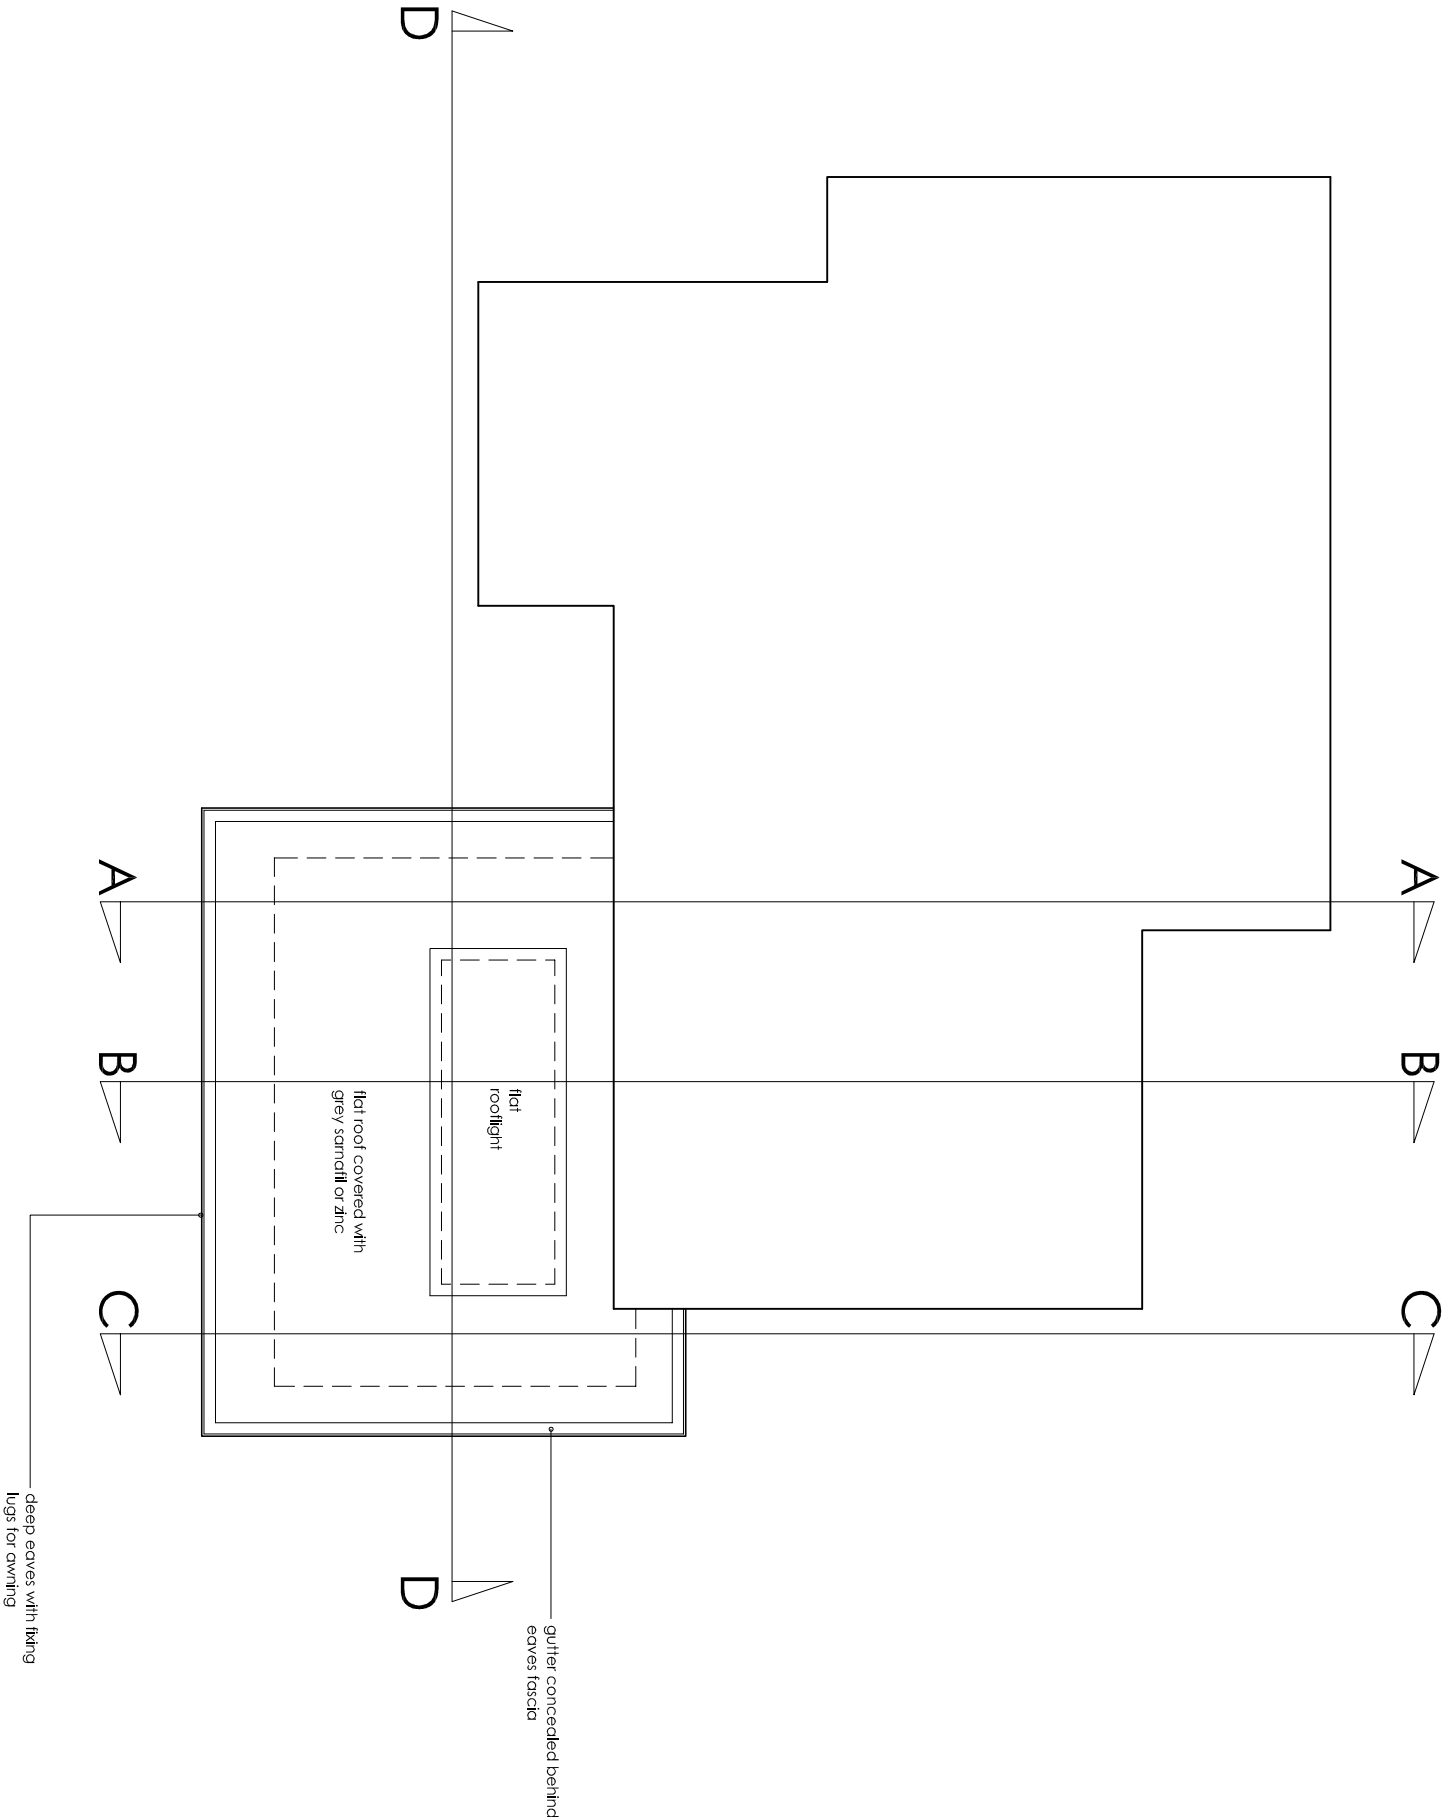

Revisions

DRAWING	NUMBER 201911.PIApp.02
Roof Plan	REVISION
	SCALE 1:100 at A3
	DATE Jan 2020

PROJECT
Extension & Alterations at Watercress Cottage
7 North Close Havant

CLIENT

Geoffrey Eades

Joanna Jefferson
Architects

222 Oving Road, Chichester
West Sussex PO19 7LE
Telephone 01243 532296
Fax 01243 531550

Roof Plan