



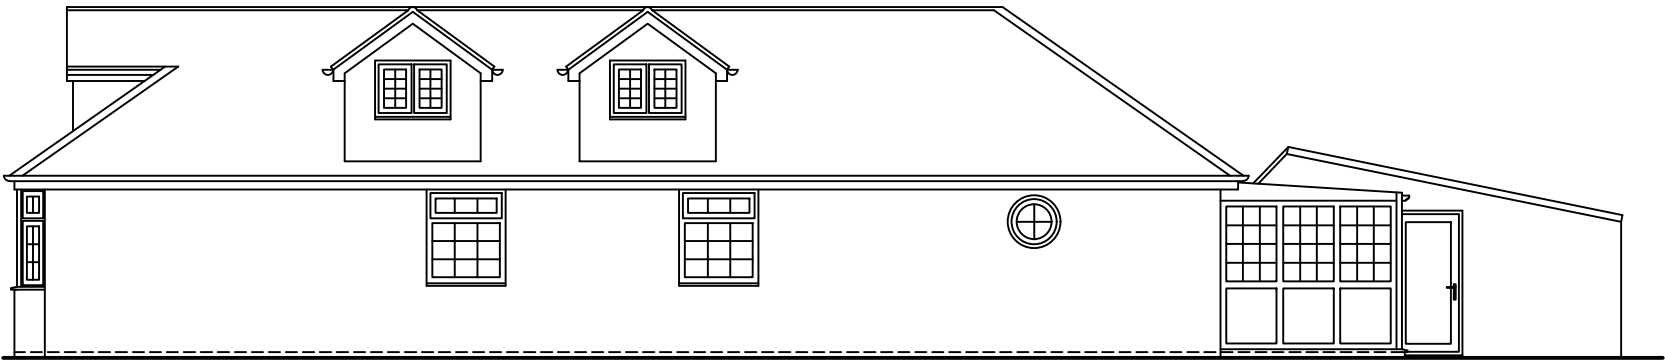

RIGHT SIDE ELEVATION

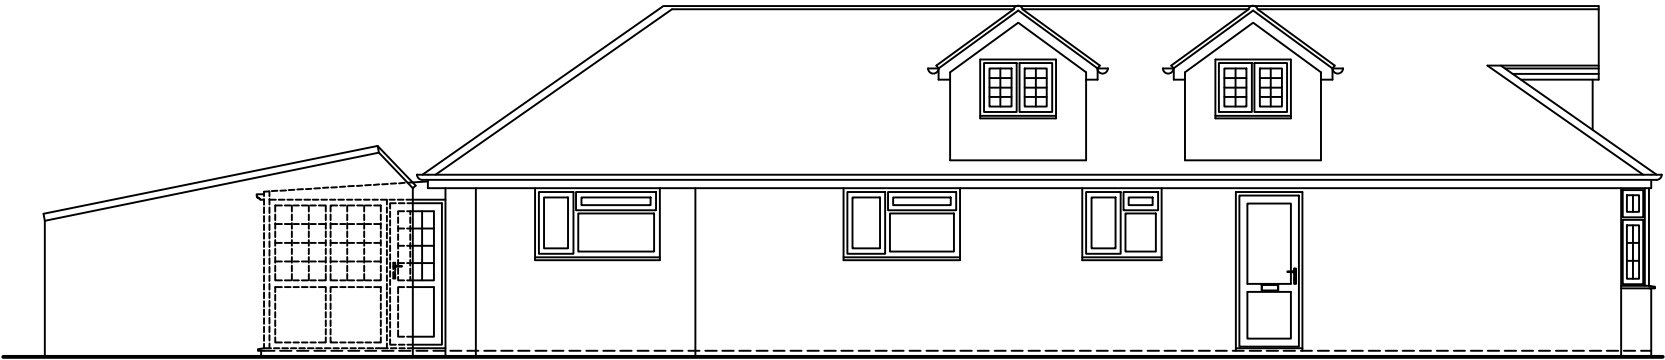

LEFT SIDE ELEVATION



REAR ELEVATION

Notes:
Any drawings or plans depicted make no allowance for the provision of any tie bars within the roof of the proposed conservatory. This can only be determined once the roof is put into manufacture.

These drawings are the property of Anglian Home Improvements and must not be used, distributed, loaned or copied without the express permission of Anglian Home Improvements.
All dimensions are in millimetres (mm) unless noted otherwise.
Do not use for base laying purposes
Produced on A3 paper

A	12/09/19	Top opening window changed to match windows in conservatory	SS
Rev.	Date	Description	Initials



Drawing title: Existing Elevations	
CONTRACT No. : 900/03500	Page 1 of 4
Proposed: PVCu Orangery at: 6 NORE CRESCENT EMSWORTH HAMPSHIRE PO10 7NB For :..... MR & MRS TOWERS	
Drawers initials: SS	Scale : 1:100 Date: 15/07/2019

