

61 Warblington Road, Emsworth, PO10 7HG.
EXISTING

NOTES:


Dimensions to be checked on site before commencing work.
Any discrepancies shall be reported to the architect immediately.

Do not scale from these drawings except for planning purposes.


Use figured dimensions only.

Where applicable this drawing is to be read in conjunction with other consultants' drawings.


All drawings to be read in conjunction with specification and all other drawings including structural engineer and mechanical and electrical drawings / specification

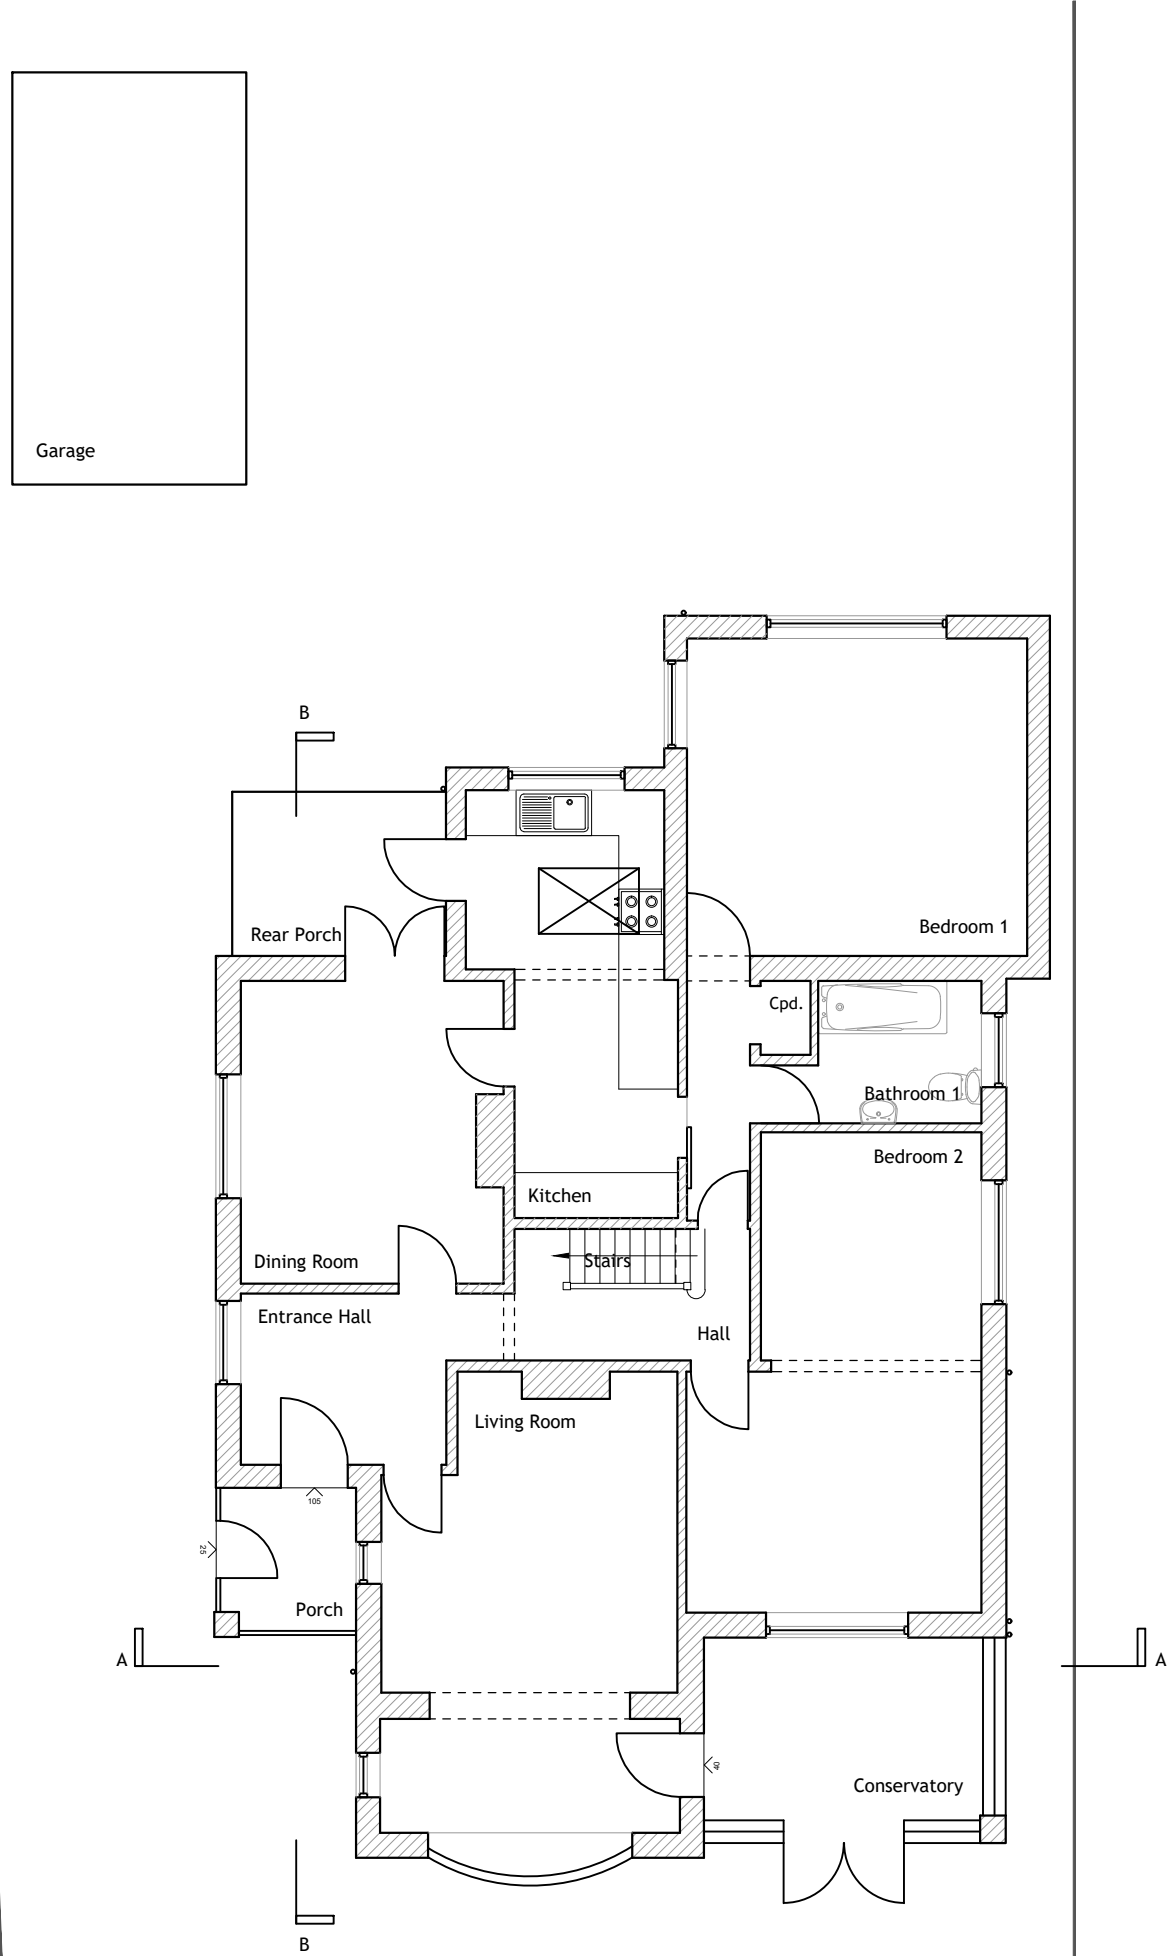


GROUND FLOOR PLAN
1:100

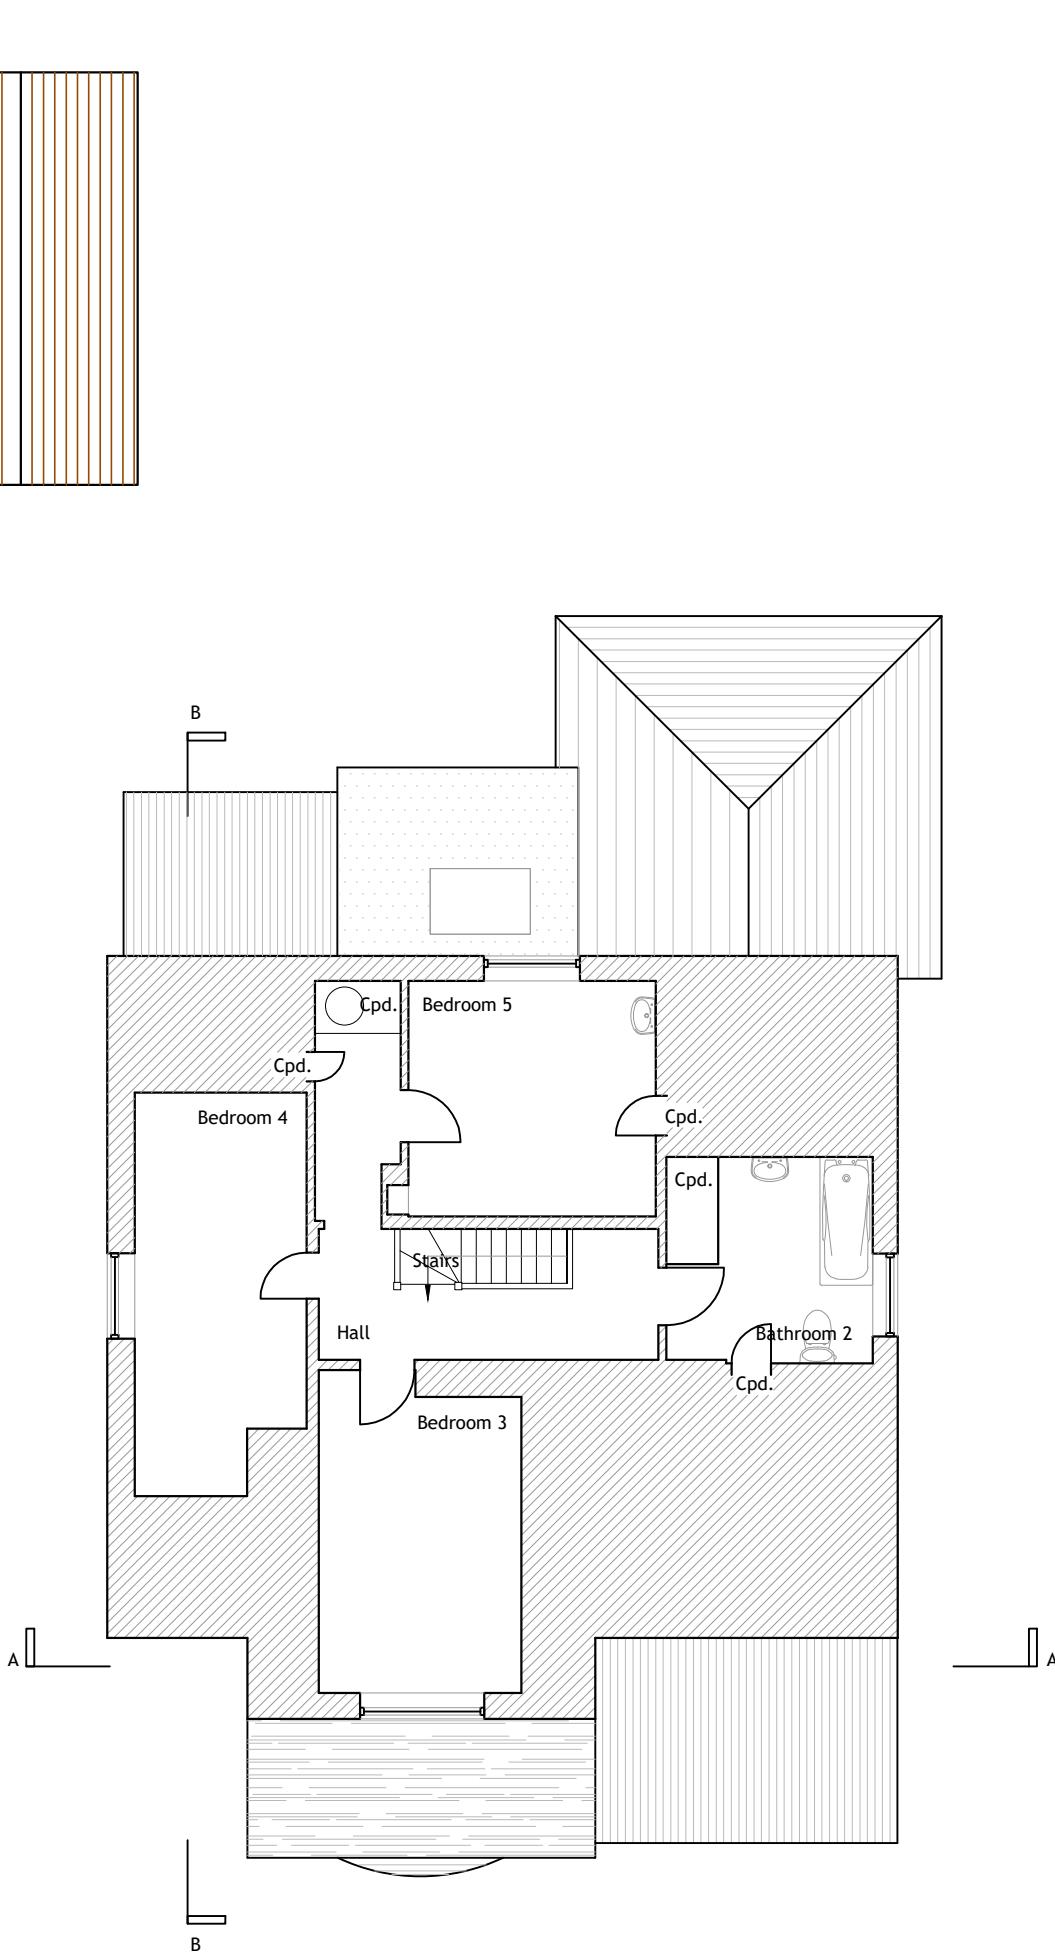

FIRST FLOOR PLAN
1:100

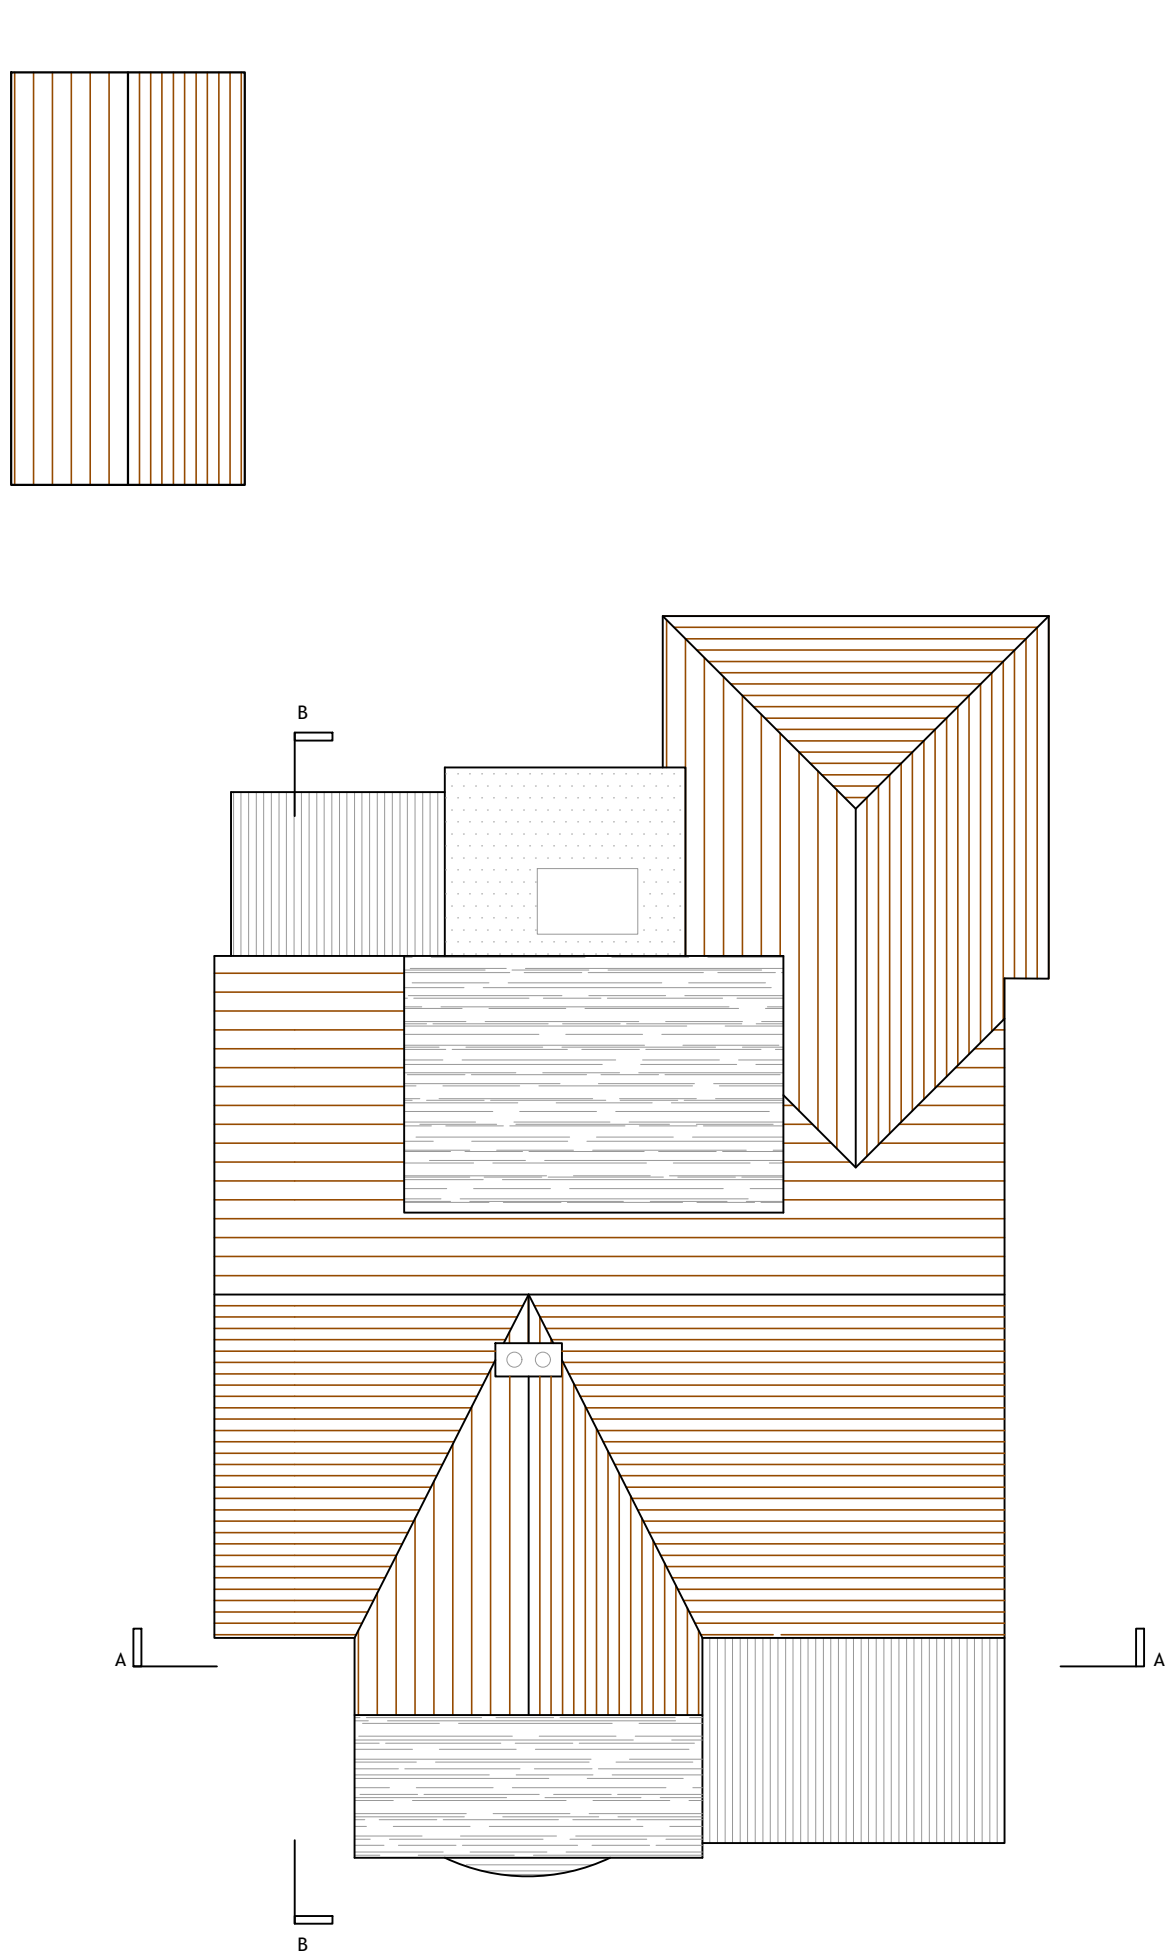

ROOF PLAN
1:100

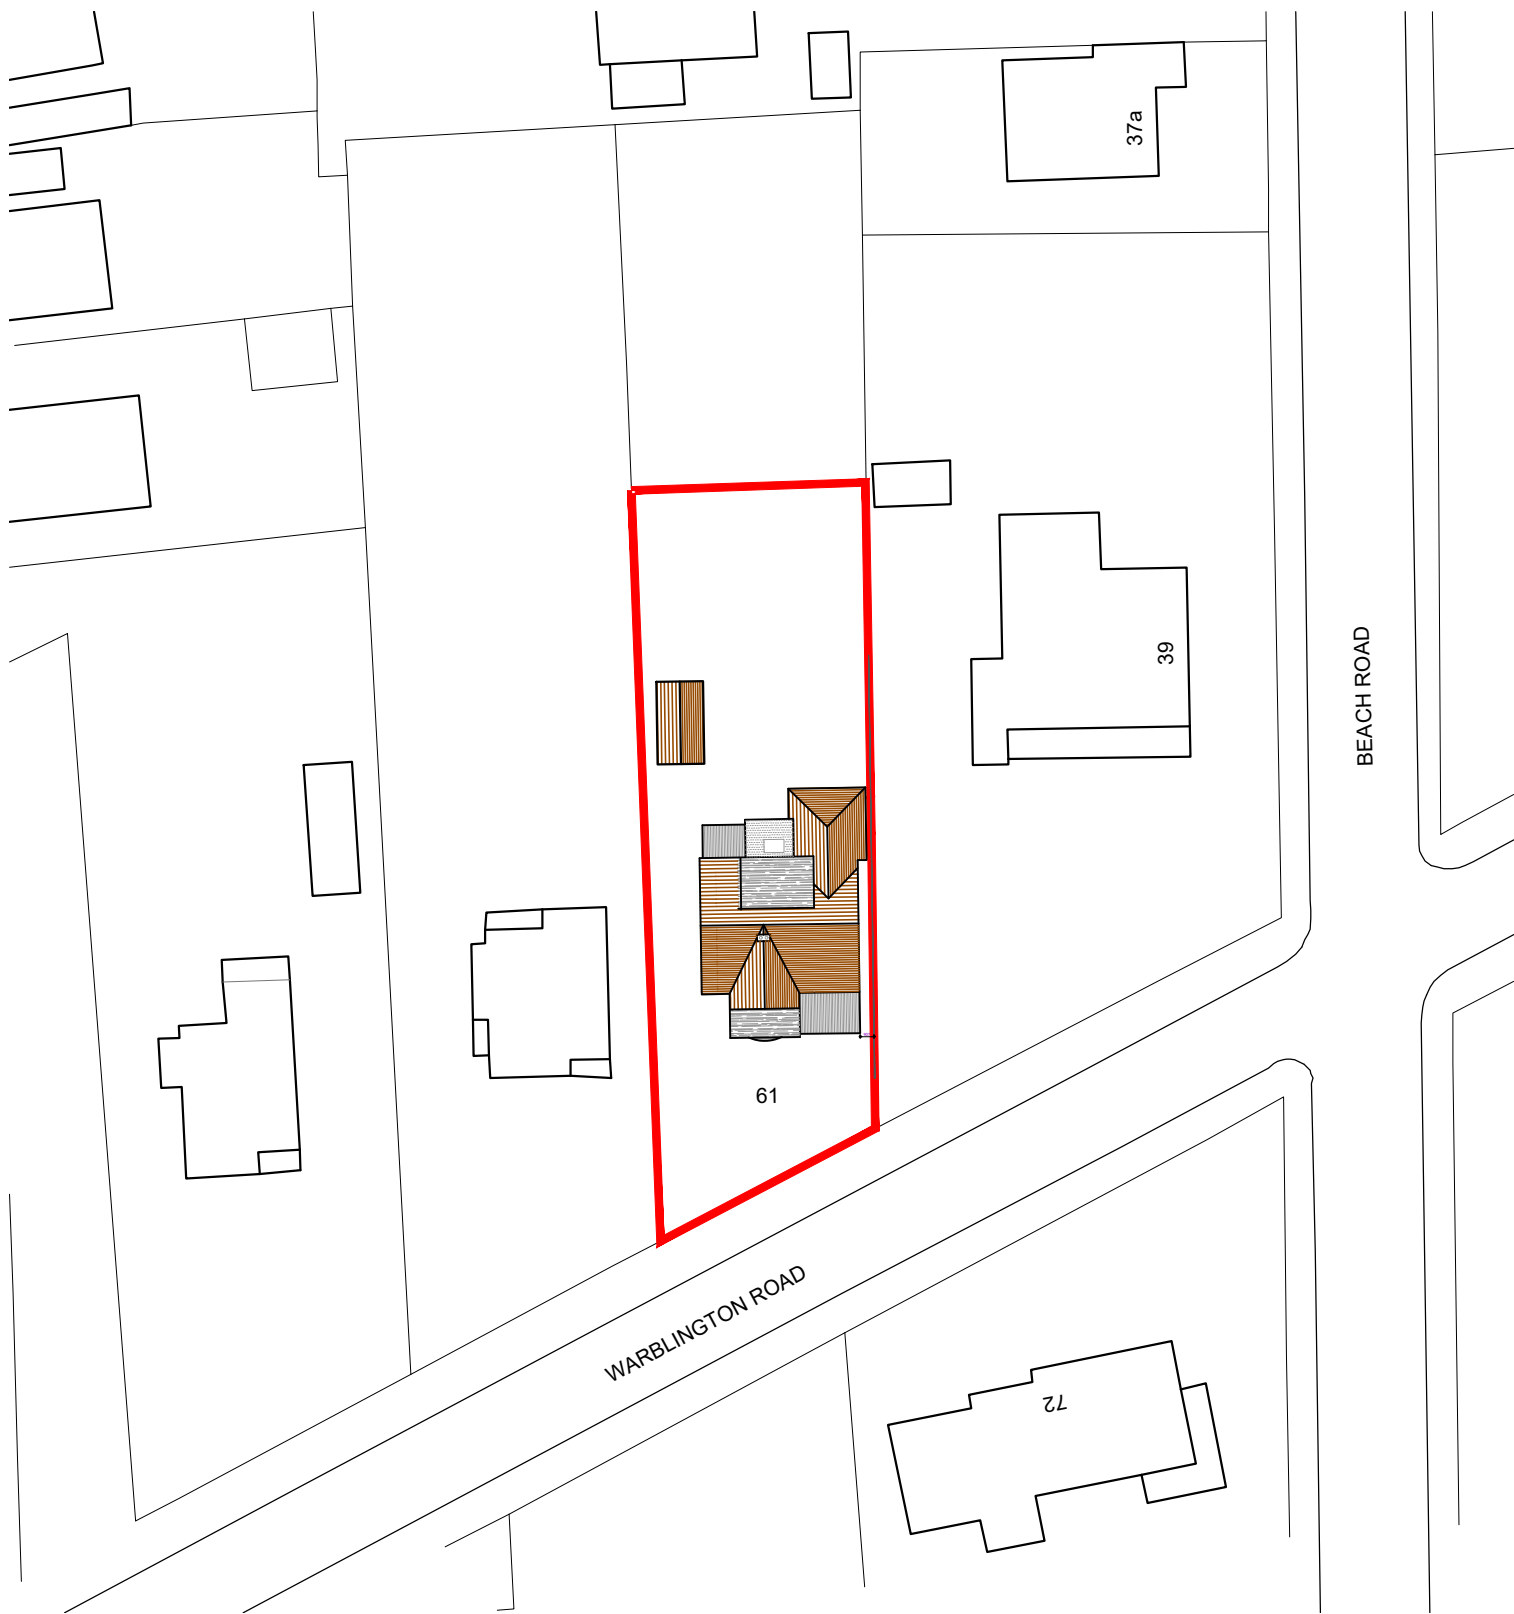


SITE BLOCK PLAN


1:500
Ordnance Survey (c) Crown Copyright 2019. All rights reserved. Licence number 100022432




FRONT ELEVATION
[North] 1:100

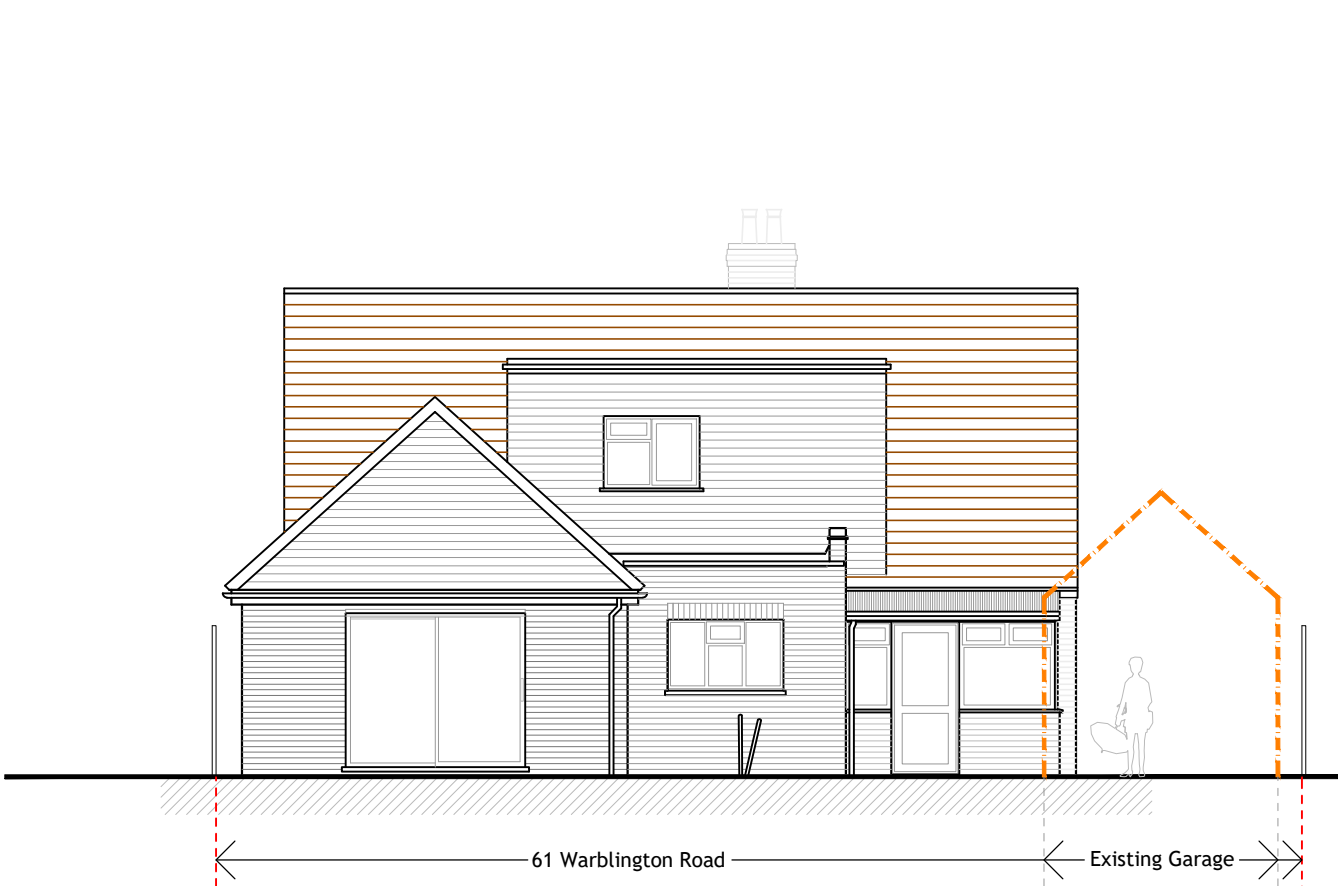

REAR ELEVATION
[South] 1:100

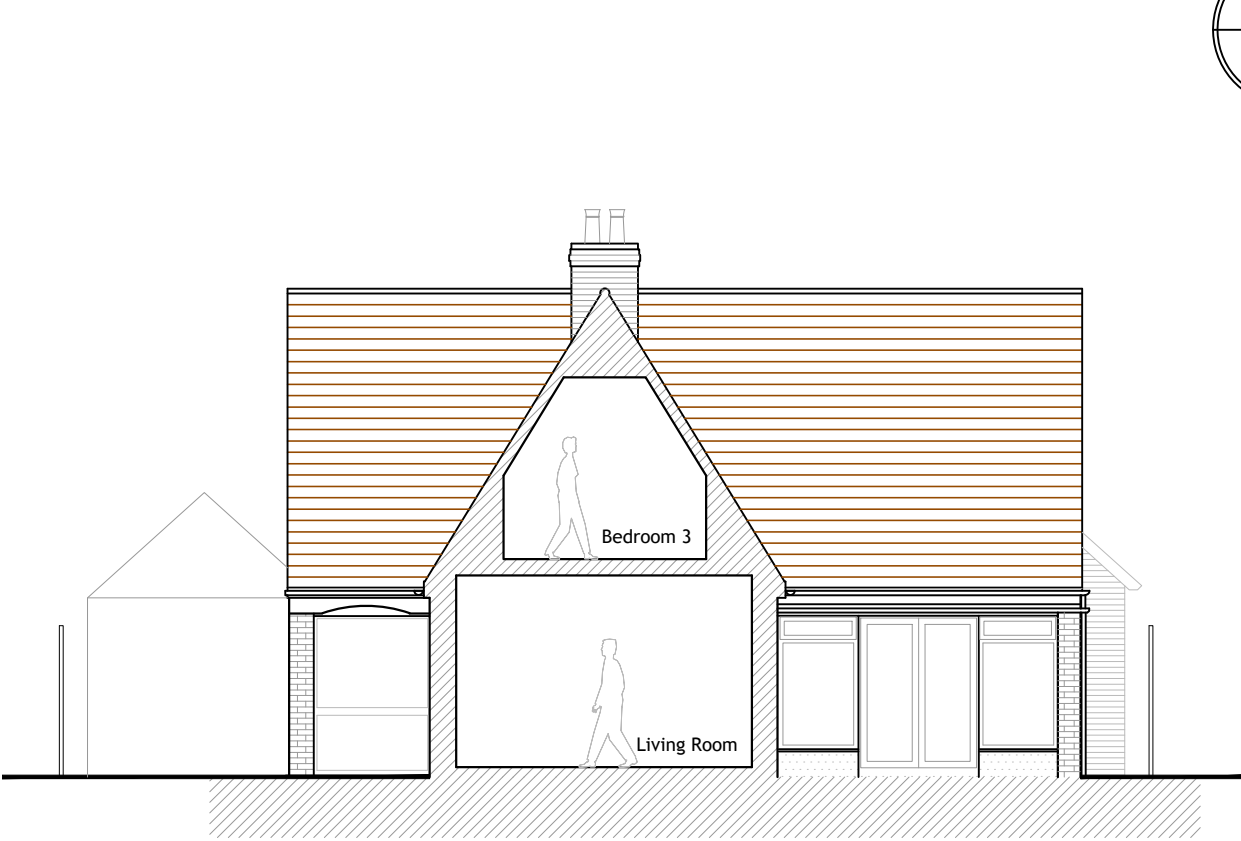


SECTION A
[North] 1:100

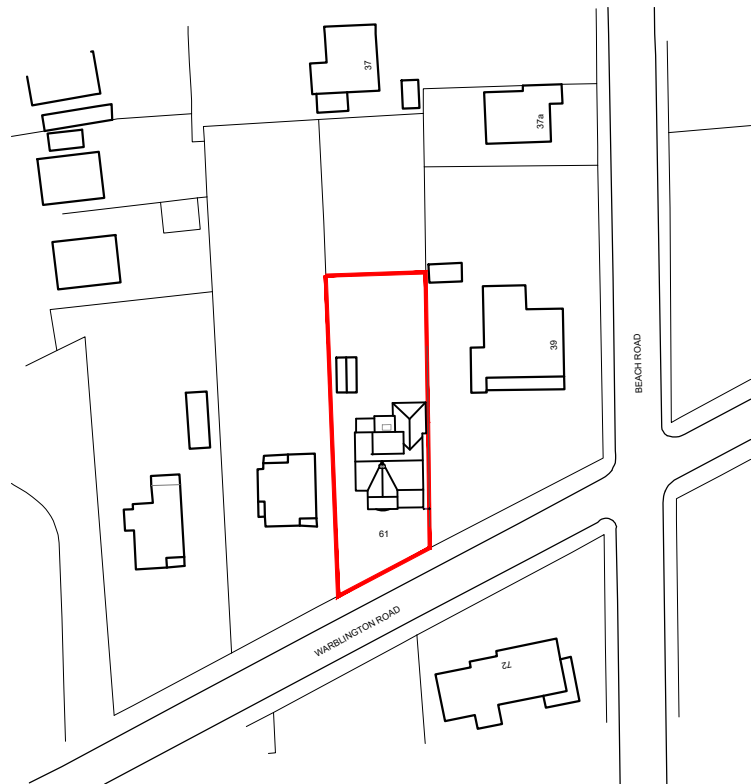


SITE LOCATION PLAN


1:1250
Ordnance Survey (c) Crown Copyright 2019. All rights reserved.
Licence number 100022432

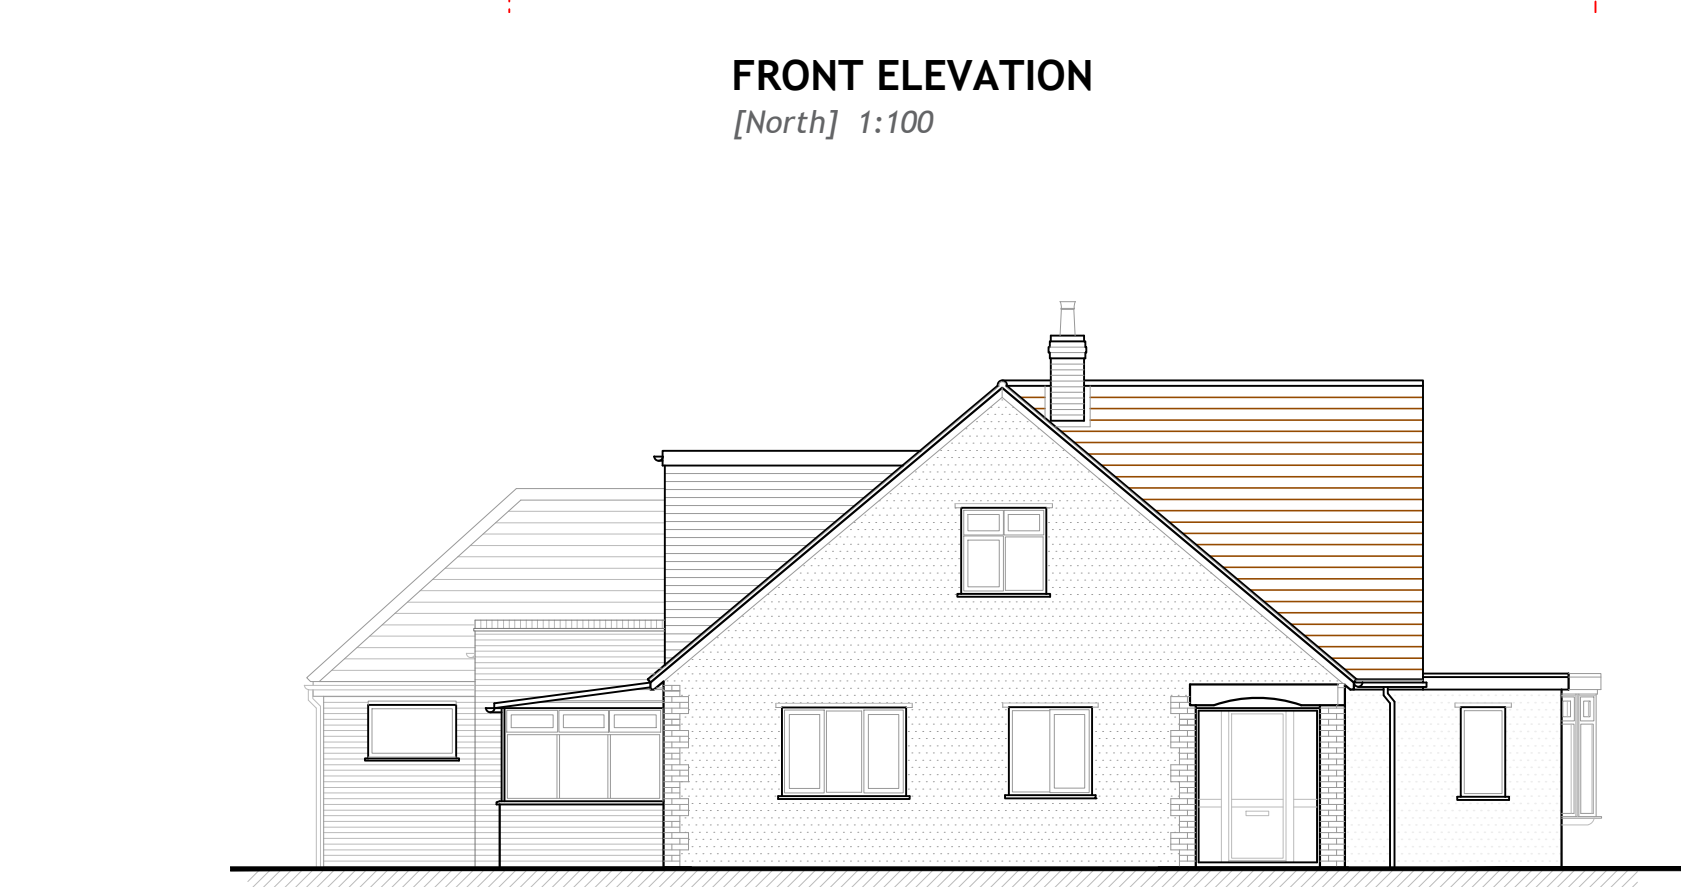

SIDE ELEVATION
[West] 1:100

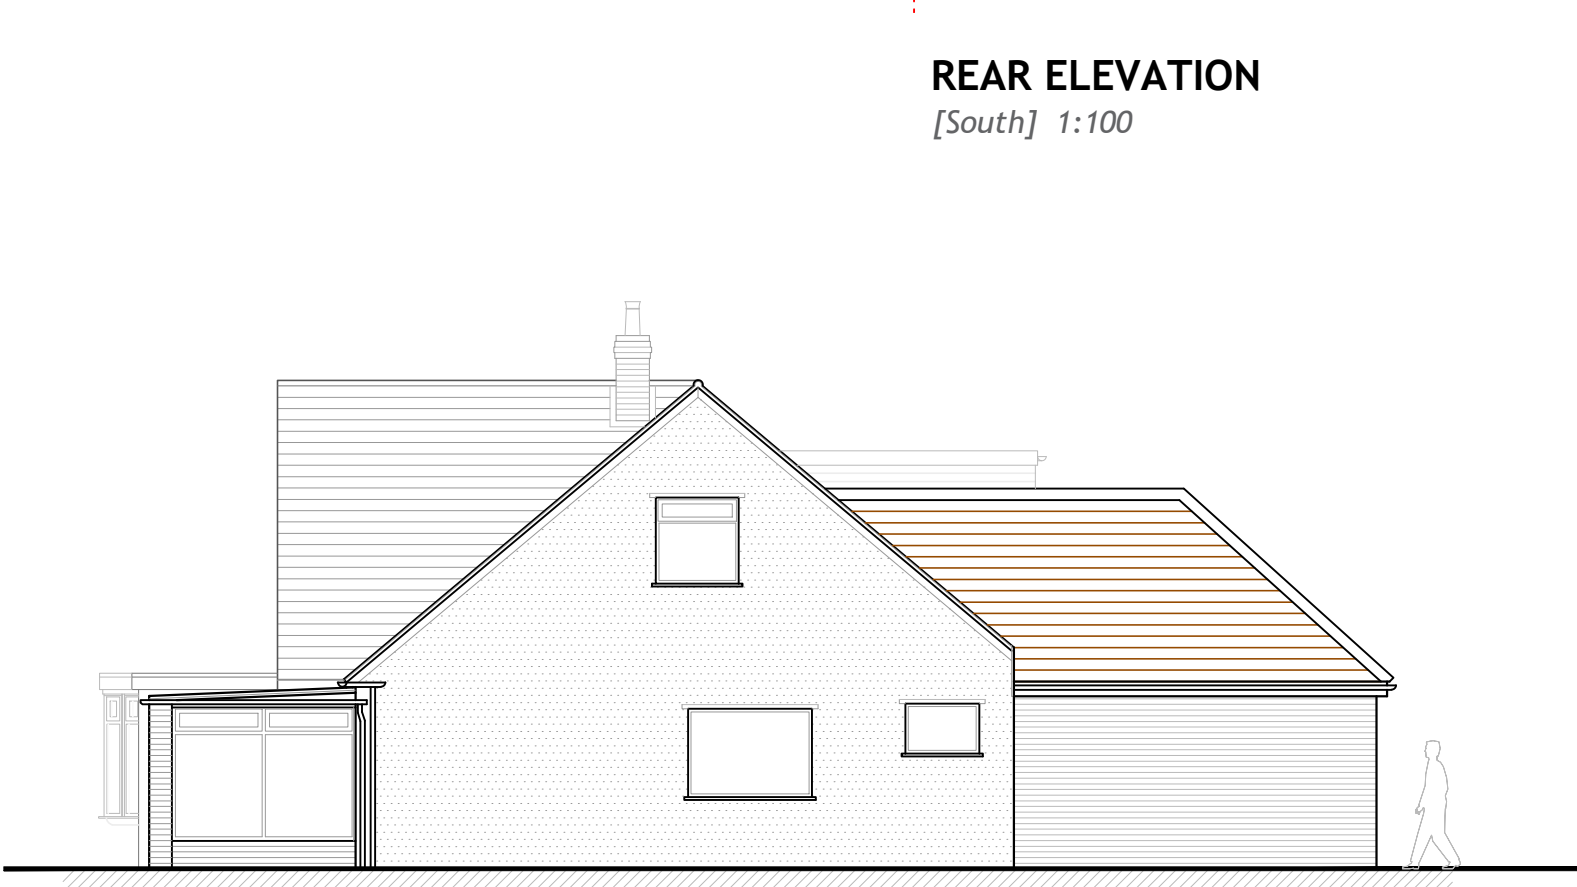

SIDE ELEVATION
[East] 1:100

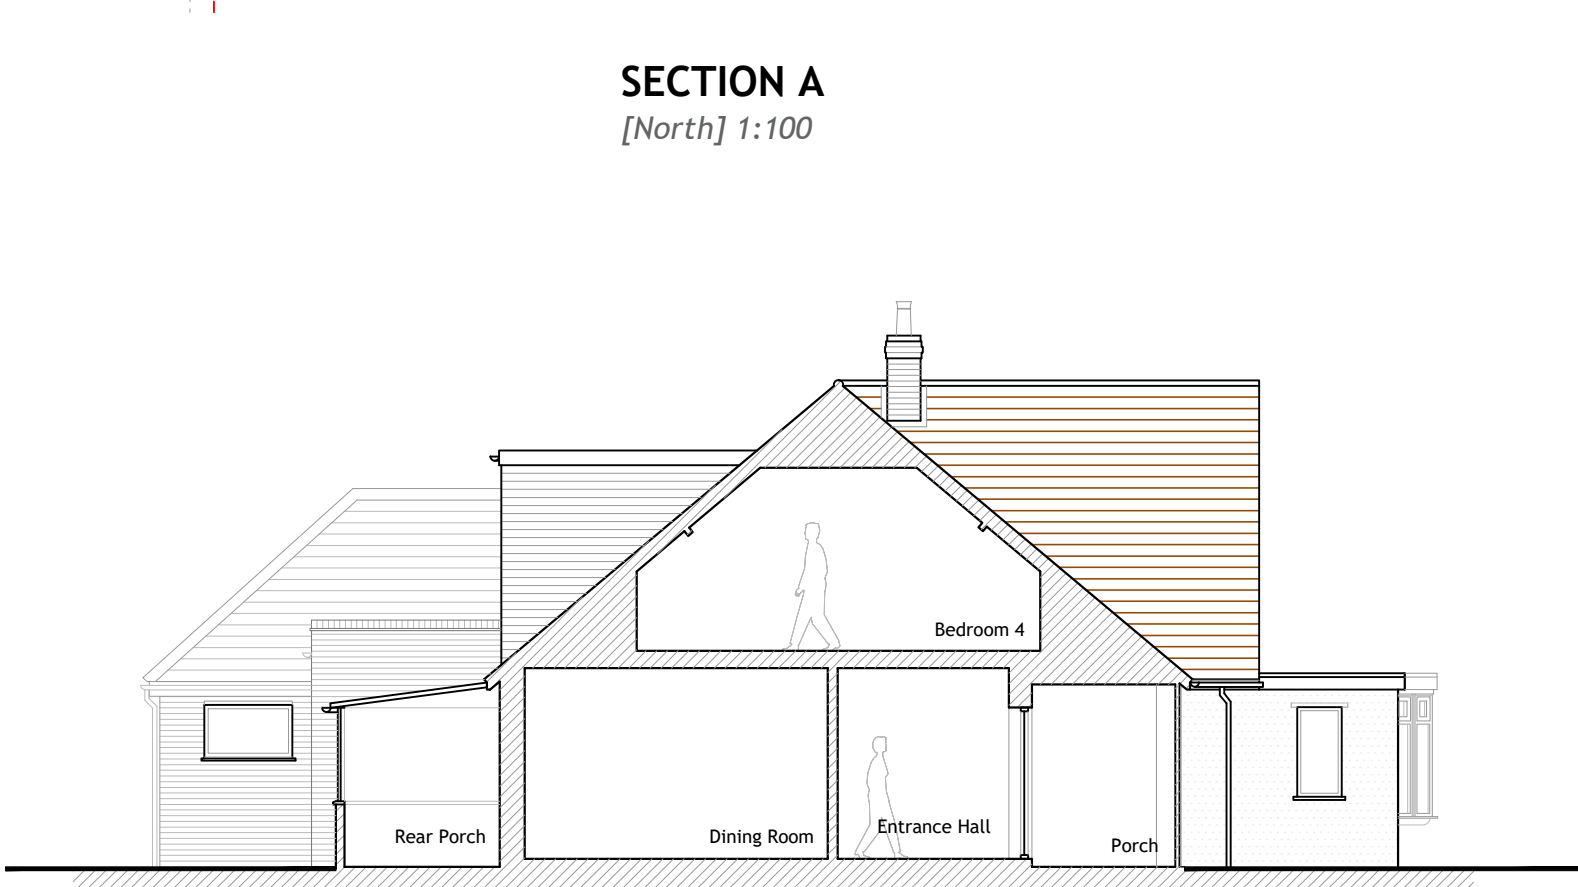

SECTION B
[West] 1:100

REV	DATE	AMENDMENT	DRAWN

hd
architects

Helyer Davies Architects Ltd
1 The Old Flour Mill,
Emsworth, PO10 7BT
01243 370 715

www.hdarchitects.co.uk mail@hdarchitects.co.uk

PROJECT

61 Warblington Road
Emsworth
PO10 7HG

DRAWING

Plans
Elevations
Sections

SCALE

as noted @A1

DATE	Feb 2019	DRAWN	EK
DRAWING NUMBER	19023-01	REVISION	*