


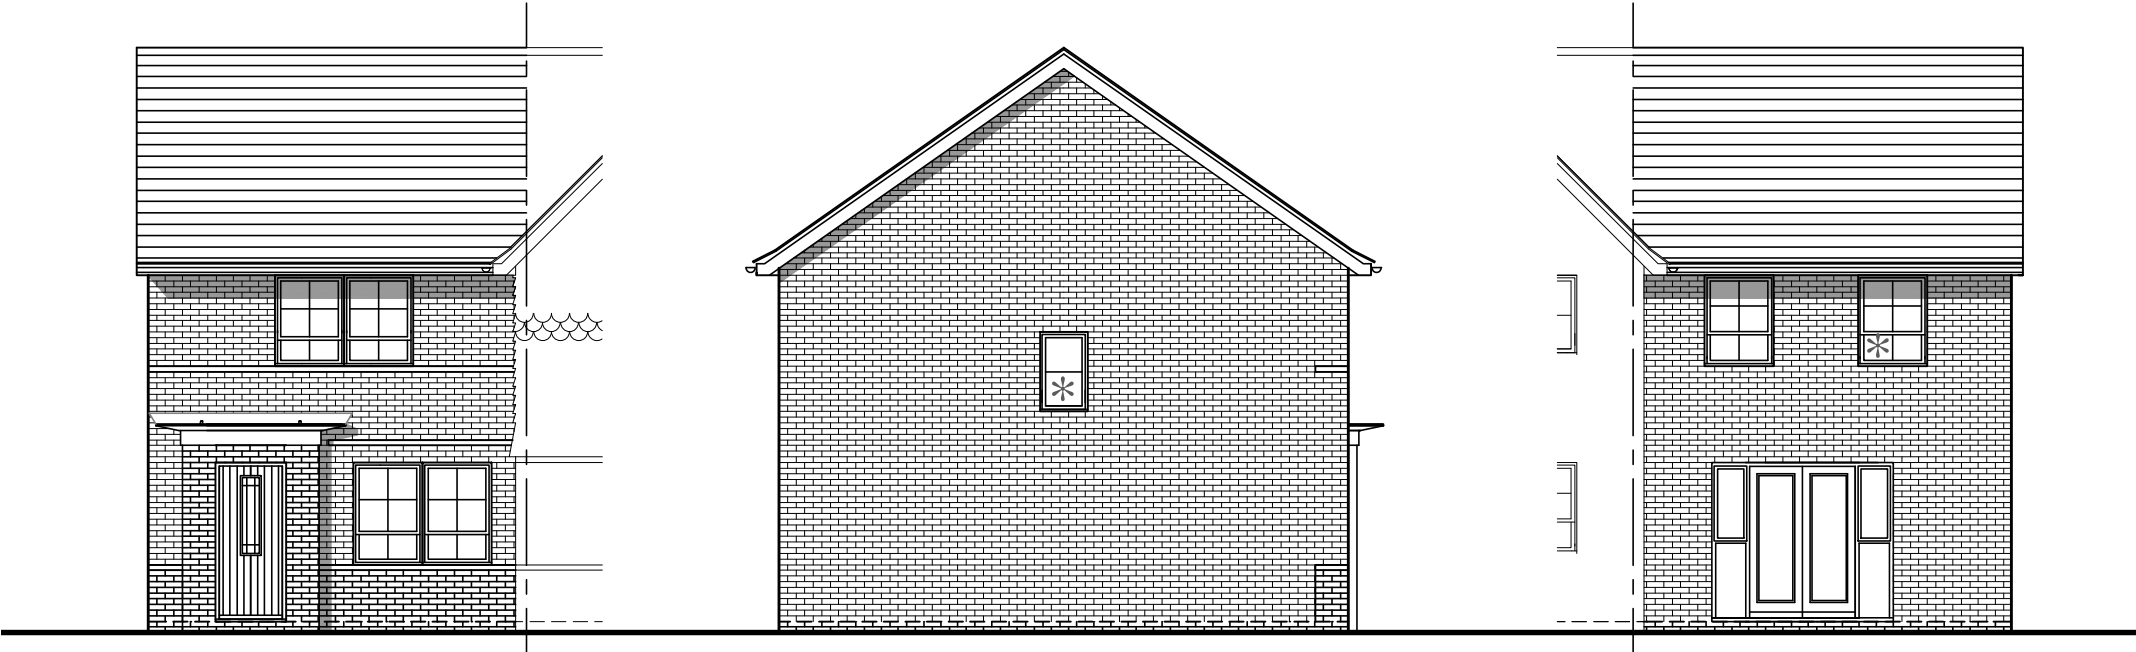

FRONT ELEVATION

SIDE ELEVATION
* Obscure Glazed Windows

REAR ELEVATION

PLOT 52 (AS)

2 BED (4 PERSON)
HOUSE
2.0 STOREY
679 SqFt

Project:
HAVANT ROAD,
EMSWORTH
Title:
ROSEBERRY
ELEVATIONS

Drawn by : RKDB Checked by : MAH

Scale @ A3:



Scale 1:100

Date: MARCH 2019

Rev	Date	Drawn	Checked

Drg No: CB_I5_I05_RO_E04

Rev:

Client:

