



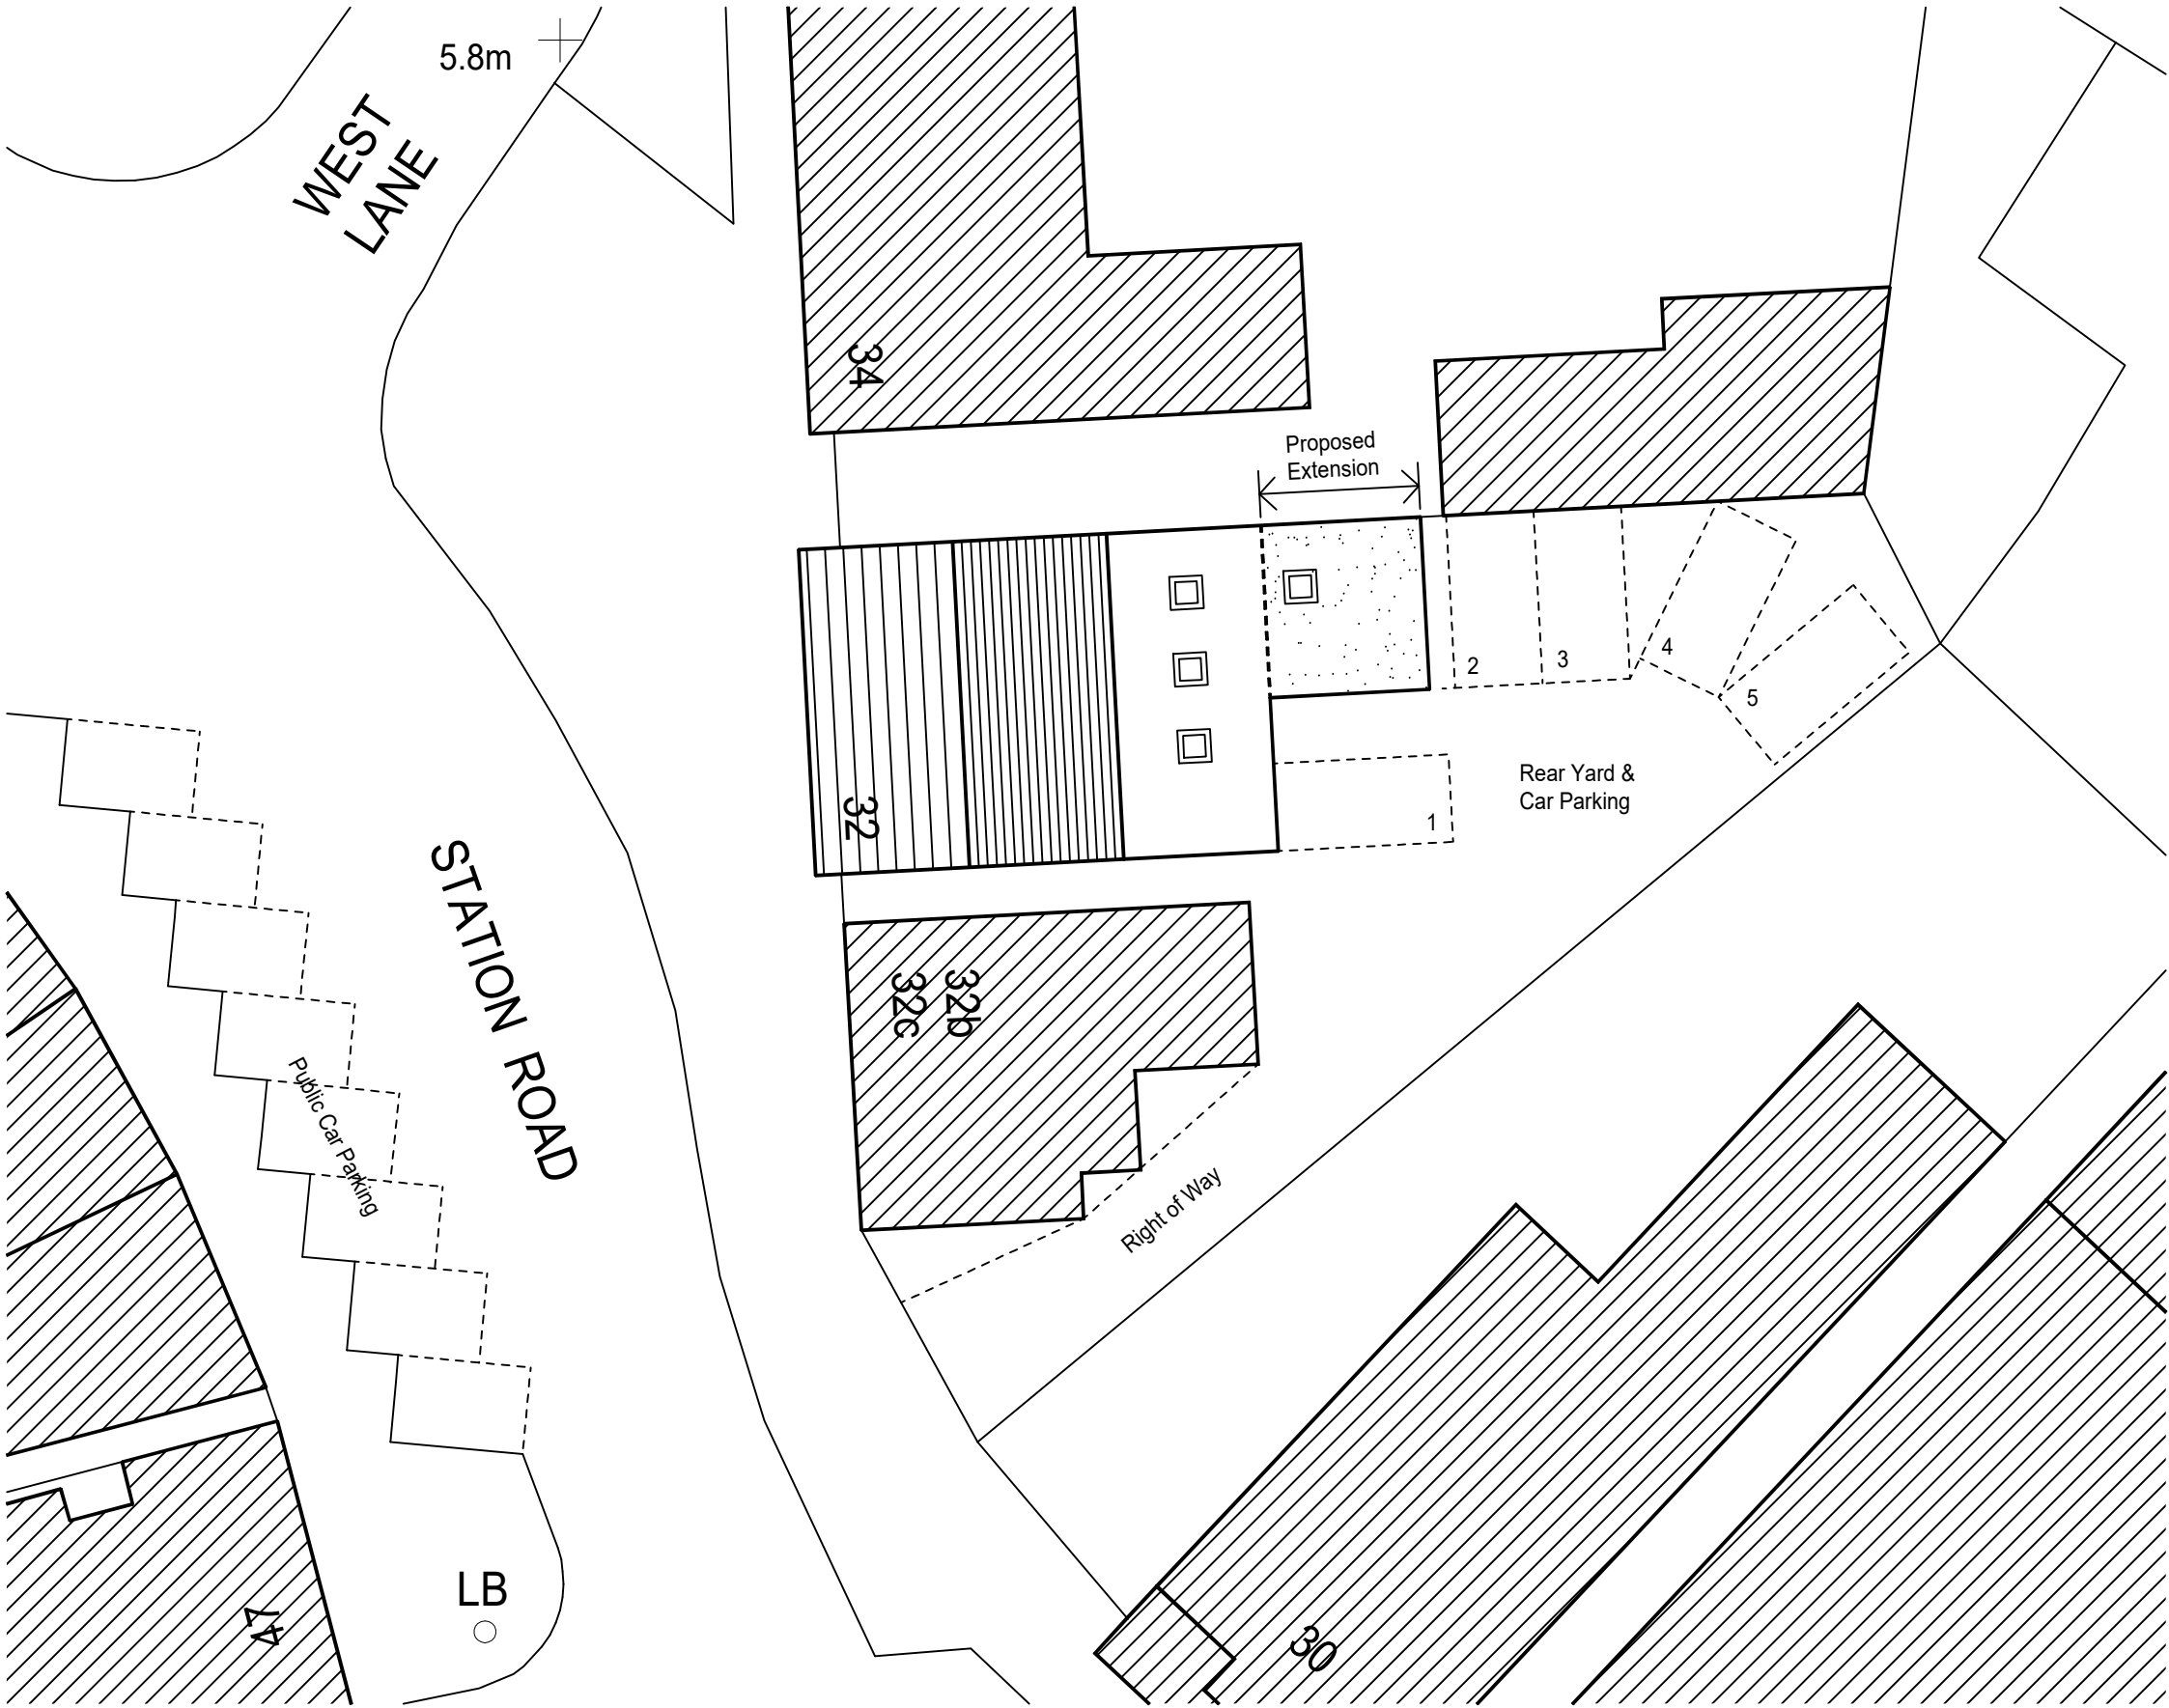

Ordnance Survey (c) Crown Copyright 2017. All rights reserved. Licence number 100022432

Proposed Site Plan 1:200

 

This drawing is the copyright of the Architect and must not be reproduced without permission, except by the Local Planning Authority for planning purposes. Figured dimensions to be taken in preference to scaled. Dimensions to be checked on site before work commences. No deviation from this drawing will be permitted without the prior written consent of the Architect. Ground floor slabs, foundations, structure, etc., and all work below ground is shown provisionally and inspection of ground conditions is essential prior to work commencing. Reassessment is essential when the ground conditions are apparent and redesign may be necessary in the light of soil conditions found. The responsibility for establishing the soil and subsoil conditions rests with the Contractor.	drawing	drawing no. rev. date scale(s) sheet size			
		21701/103 APR 2017 1:200 A3			
		client			
		T & S DICKINSON			
		project			
CONVERSION TO DENTAL SURGERY AT FORMER BEAUTY SALON, 32 STATION ROAD HAYLING ISLAND, HAMPSHIRE PO11 0EG		Jeffrey Douglas Chartered Architect			
		60a Sinah Lane Hayling Island Hampshire PO11 0EH Tel: (023) 9246 8889 E-mail: jdd@jeffreydouglas.co.uk			
					