




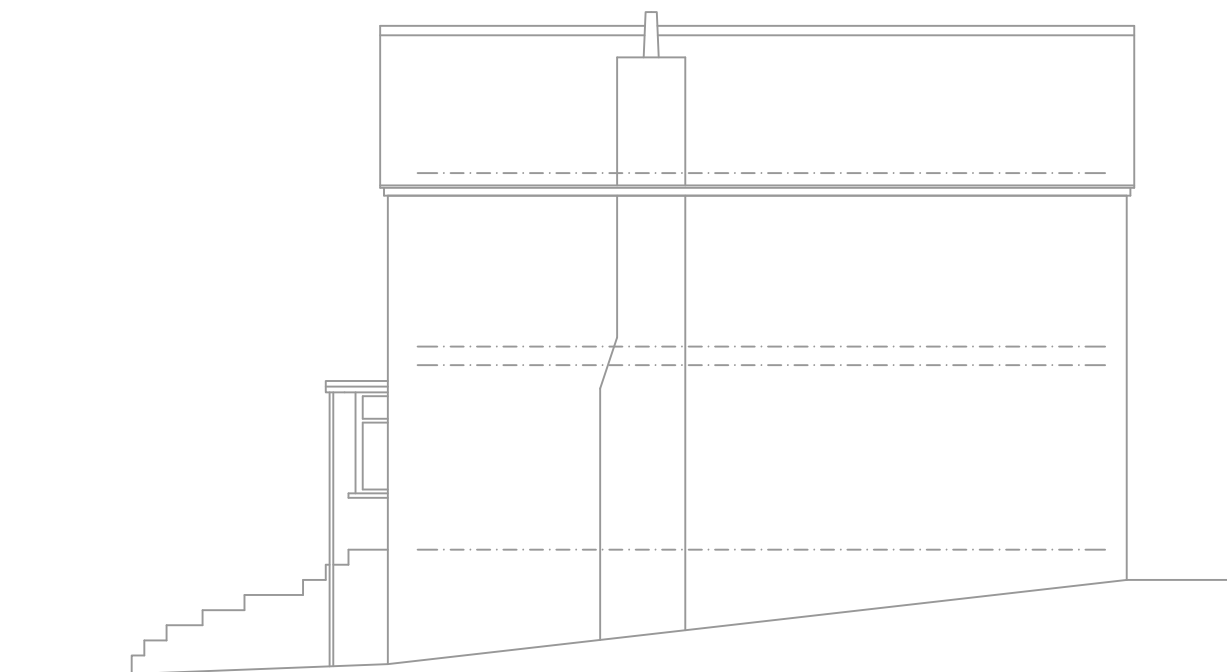

Front Elevation

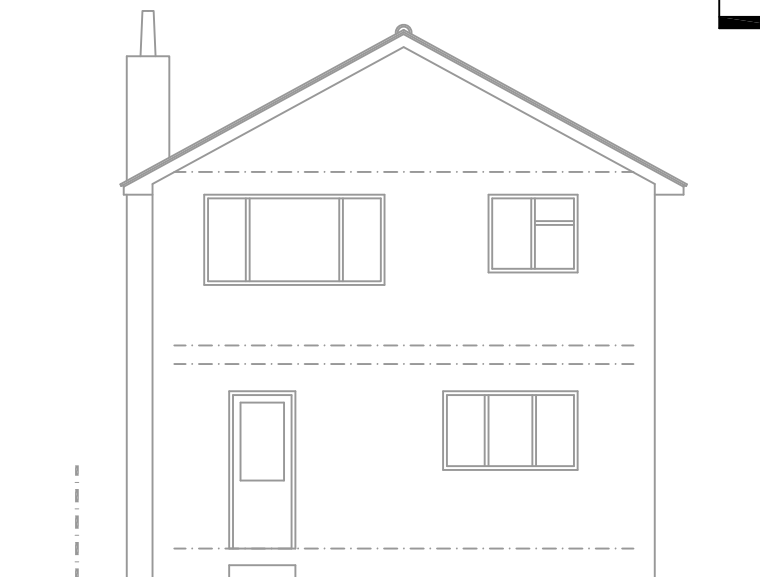

Side Elevation

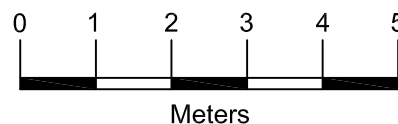

Rear Elevation



Side Elevation



Architectural & Civil Engineering Design
143 Station Road, Liss, Hants. GU33 7AJ
Tel 01730 894988
e-mail: enquiries@acedesigns-ltd.co.uk
www.ace-designs.co.uk

Job Title
**Proposed extension and alterations at
1 Copse Close, Widley**

Drawing Title
Plans as existing

Client
Mr and Mrs Tingley

Scale 1:100 @ A3	Date Mar 19	Designed n/a
Drawn EV	Checked GG	Approved
Job No 190302	Drawing No 190302 / 03	Rev