




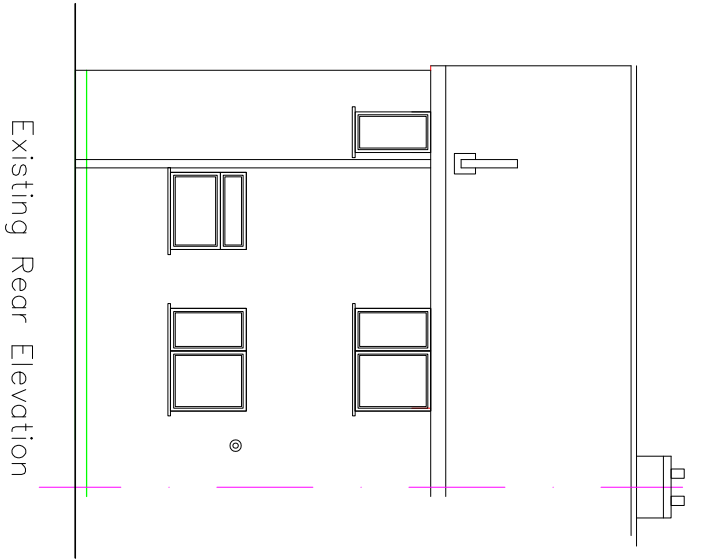


Existing Rear Elevation

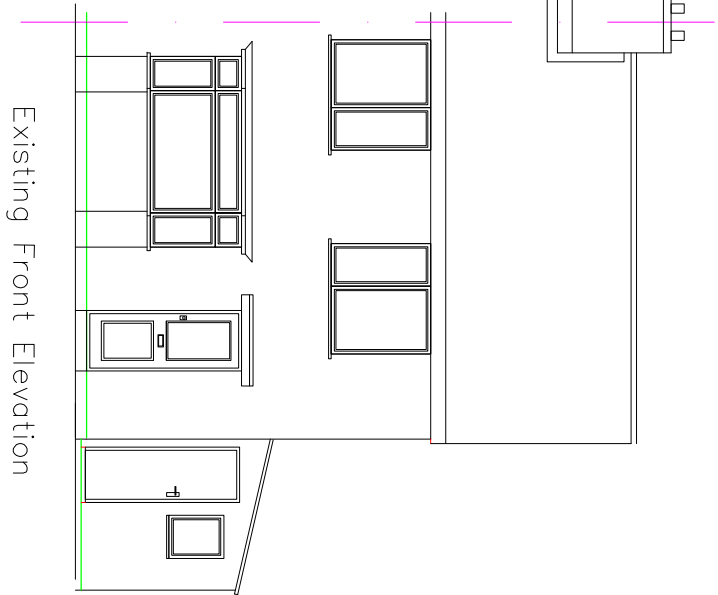

Existing Front Elevation

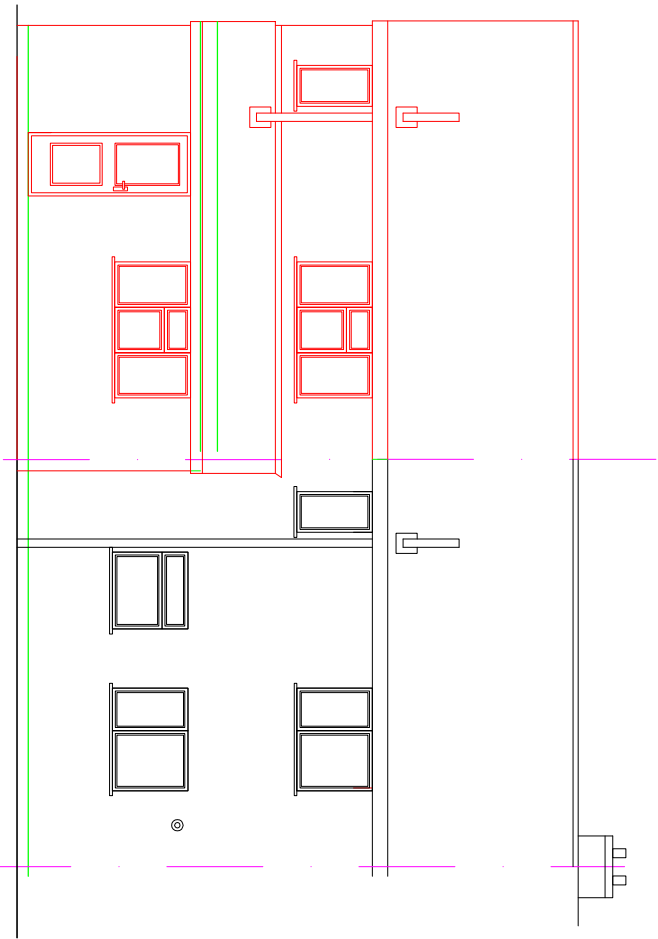

Proposed Rear Elevation

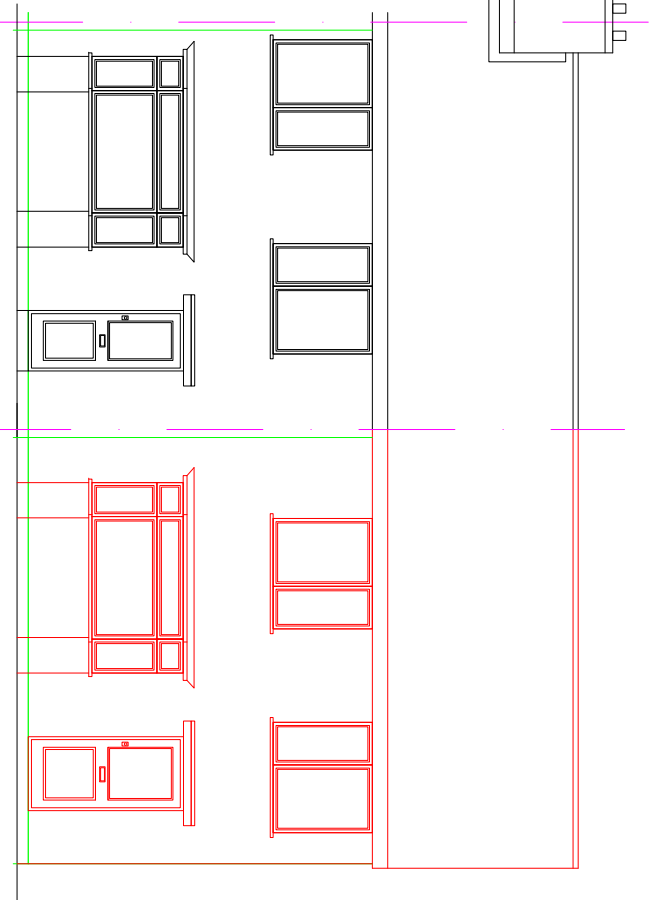

Proposed Front Elevation

|                                                                 |  |                     |              |
|-----------------------------------------------------------------|--|---------------------|--------------|
| MR & MRS KIRBY<br>70 HIGHLAWN WAY<br>HAVANT<br>HANTS<br>PO9 5BT |  | DRAWING NUMBER: 103 | DATE 21/9/19 |
| TITLE: EX AND PROPOSED<br>ELEVATION                             |  |                     | SCALE 1:100  |