
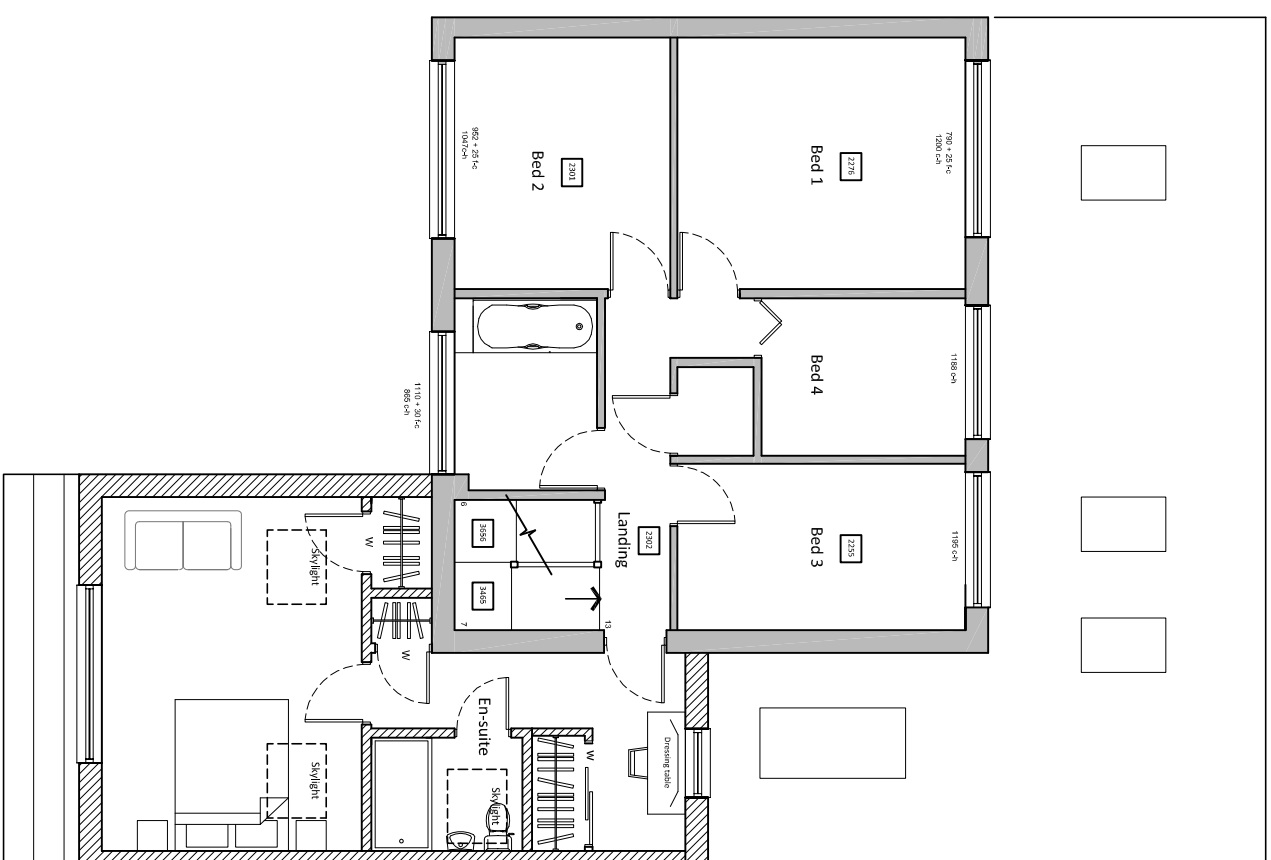
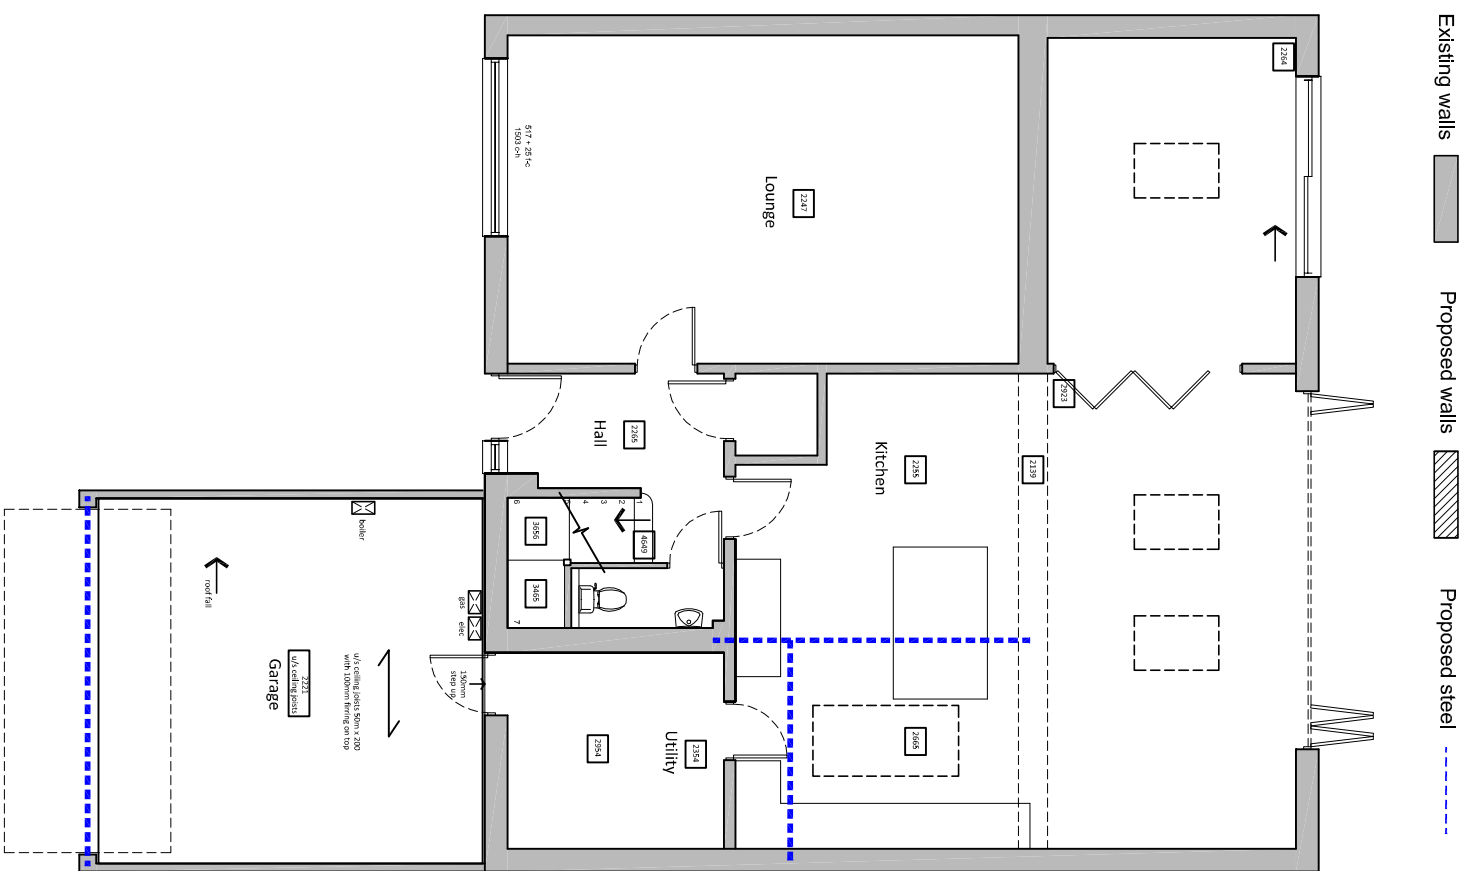


NOTES:

Dimensions to be checked on site before commencing work. Any discrepancies shall be reported to the architect immediately.

Do not scale from these drawings except for planning purposes. Use figured dimensions only.

Where applicable this drawing is to be read in conjunction with other consultants' drawings.

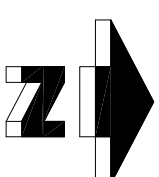

**JIMMY BESSANT ARCHITECTURE**  
TEL: 01243 373620 M: 07769904282  
E: jimmy@jb-architecture.co.uk  
Web: www.jb-architecture.co.uk

**For**  
**MR & MRS STRADWICK**

---

**Project**  
**PROPOSED EXTENSION AT**  
**3 LEXDEN GARDENS,**  
**HAYLING ISLAND**  
**PO11 0QP**

Title

PROPOSED FLOOR PLANS

| Date                   | Drawn | Scale                 | Checked              |
|------------------------|-------|-----------------------|----------------------|
| JUNE 2019              | J.B   | As shown @ A3         | -                    |
| Job Number<br>PL217.19 |       | Drawing Number<br>-03 | Revision<br><b>B</b> |