
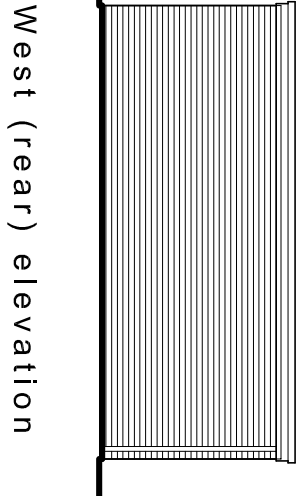
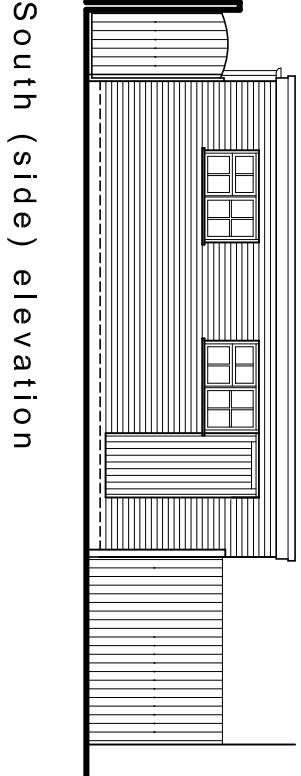
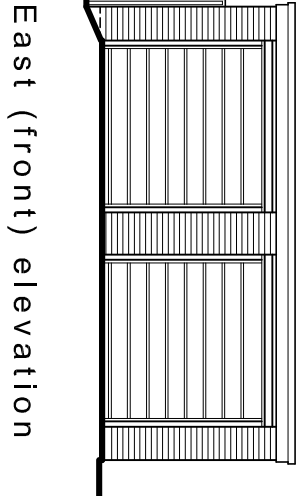
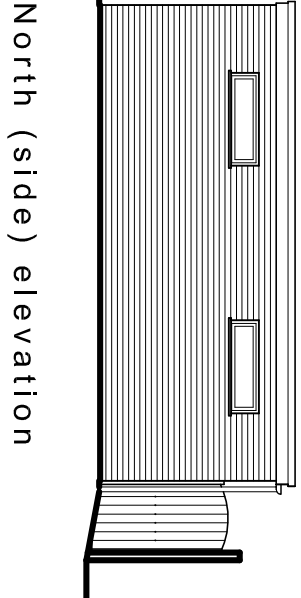
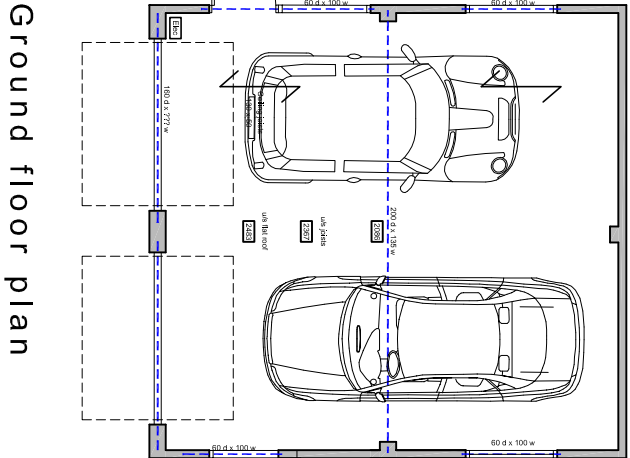


For MR & MRS JACKSON-COLE	Title EXISTING FLOOR PLANS & ELEVATIONS SITE & LOCATION PLAN	Office Tel: 01243 933732
Project PROPOSED GARAGE/OFFICE AT 48 LONG COPSE LANE, EMSWORTH PO10 7UR	Date JULY 2019	Email: admin@jb-architecturedesign.com
	Drawn JB	Web: www.jb-architecturedesign.com
	Scale As shown @ A3	
	Job Number PL287/19	Checked .
	Drawing Number -01	Revision B

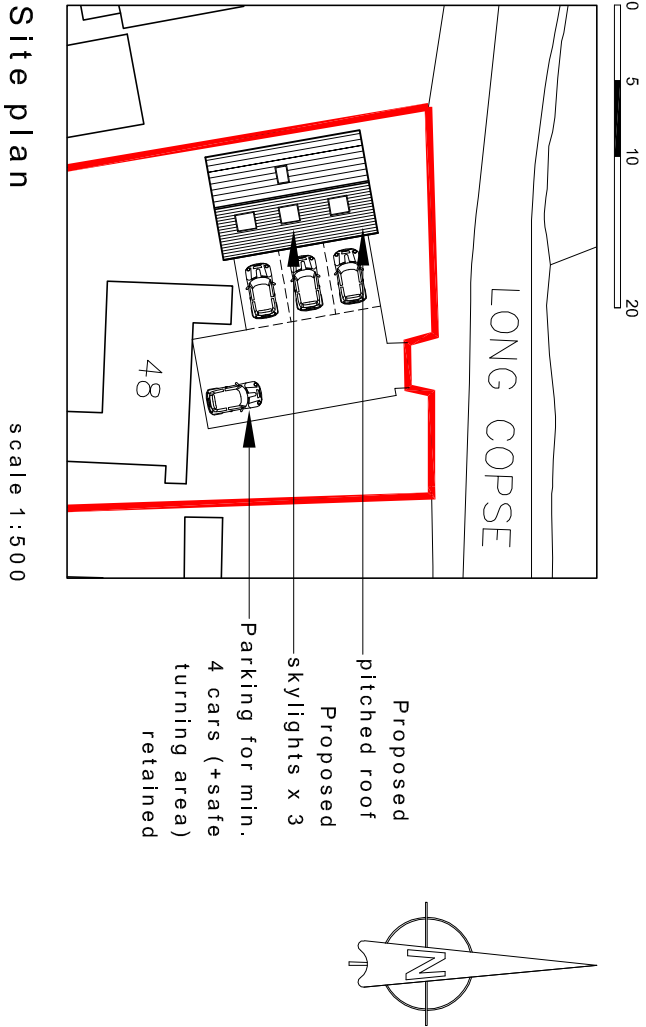