


Plots			
As	-	10, 24, 39, 54	
Opp	-	11, 23, 38, 53	

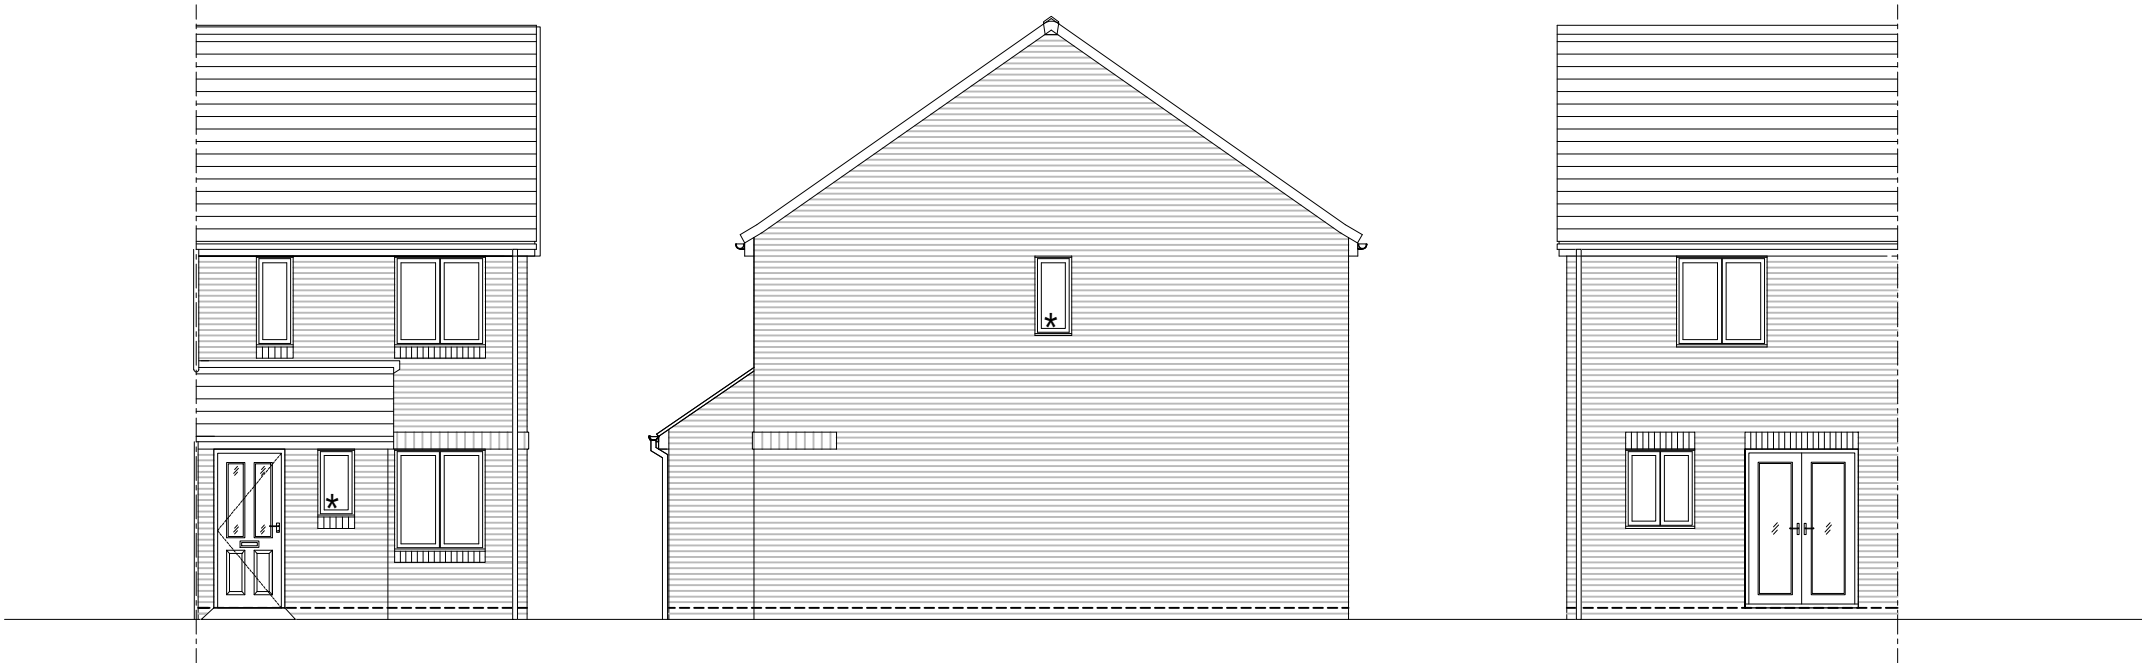


Front Elevation

★ Obscure glass


Side Elevation

★ Obscure glass

Rear Elevation

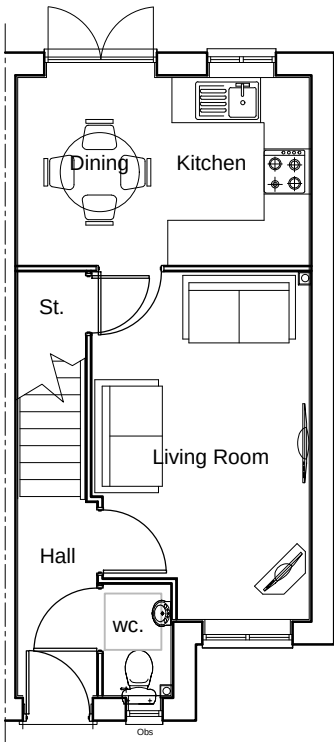

Ground Floor Plan

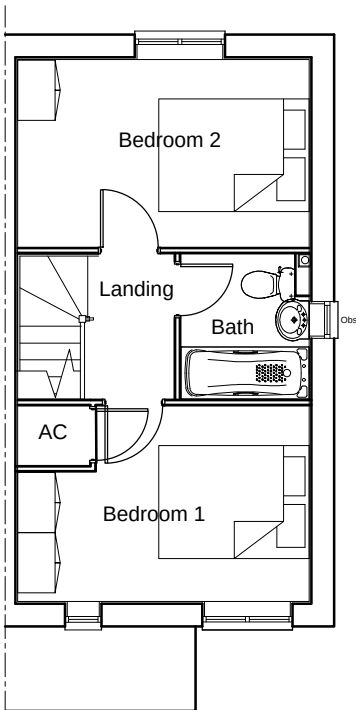

First Floor Plan

Drawing Title		Job No	Drawing No	Rev	Rev	Date	Revision Details		Dr	Ch
Alnwick - Private		-	ALN-001	A						
		Drawn CD	Checked BR	Date 25.06.18						
Scale		Status				 PERSIMMON Together, we make a home				
1:100 @ A3 										
		APPROVAL								