


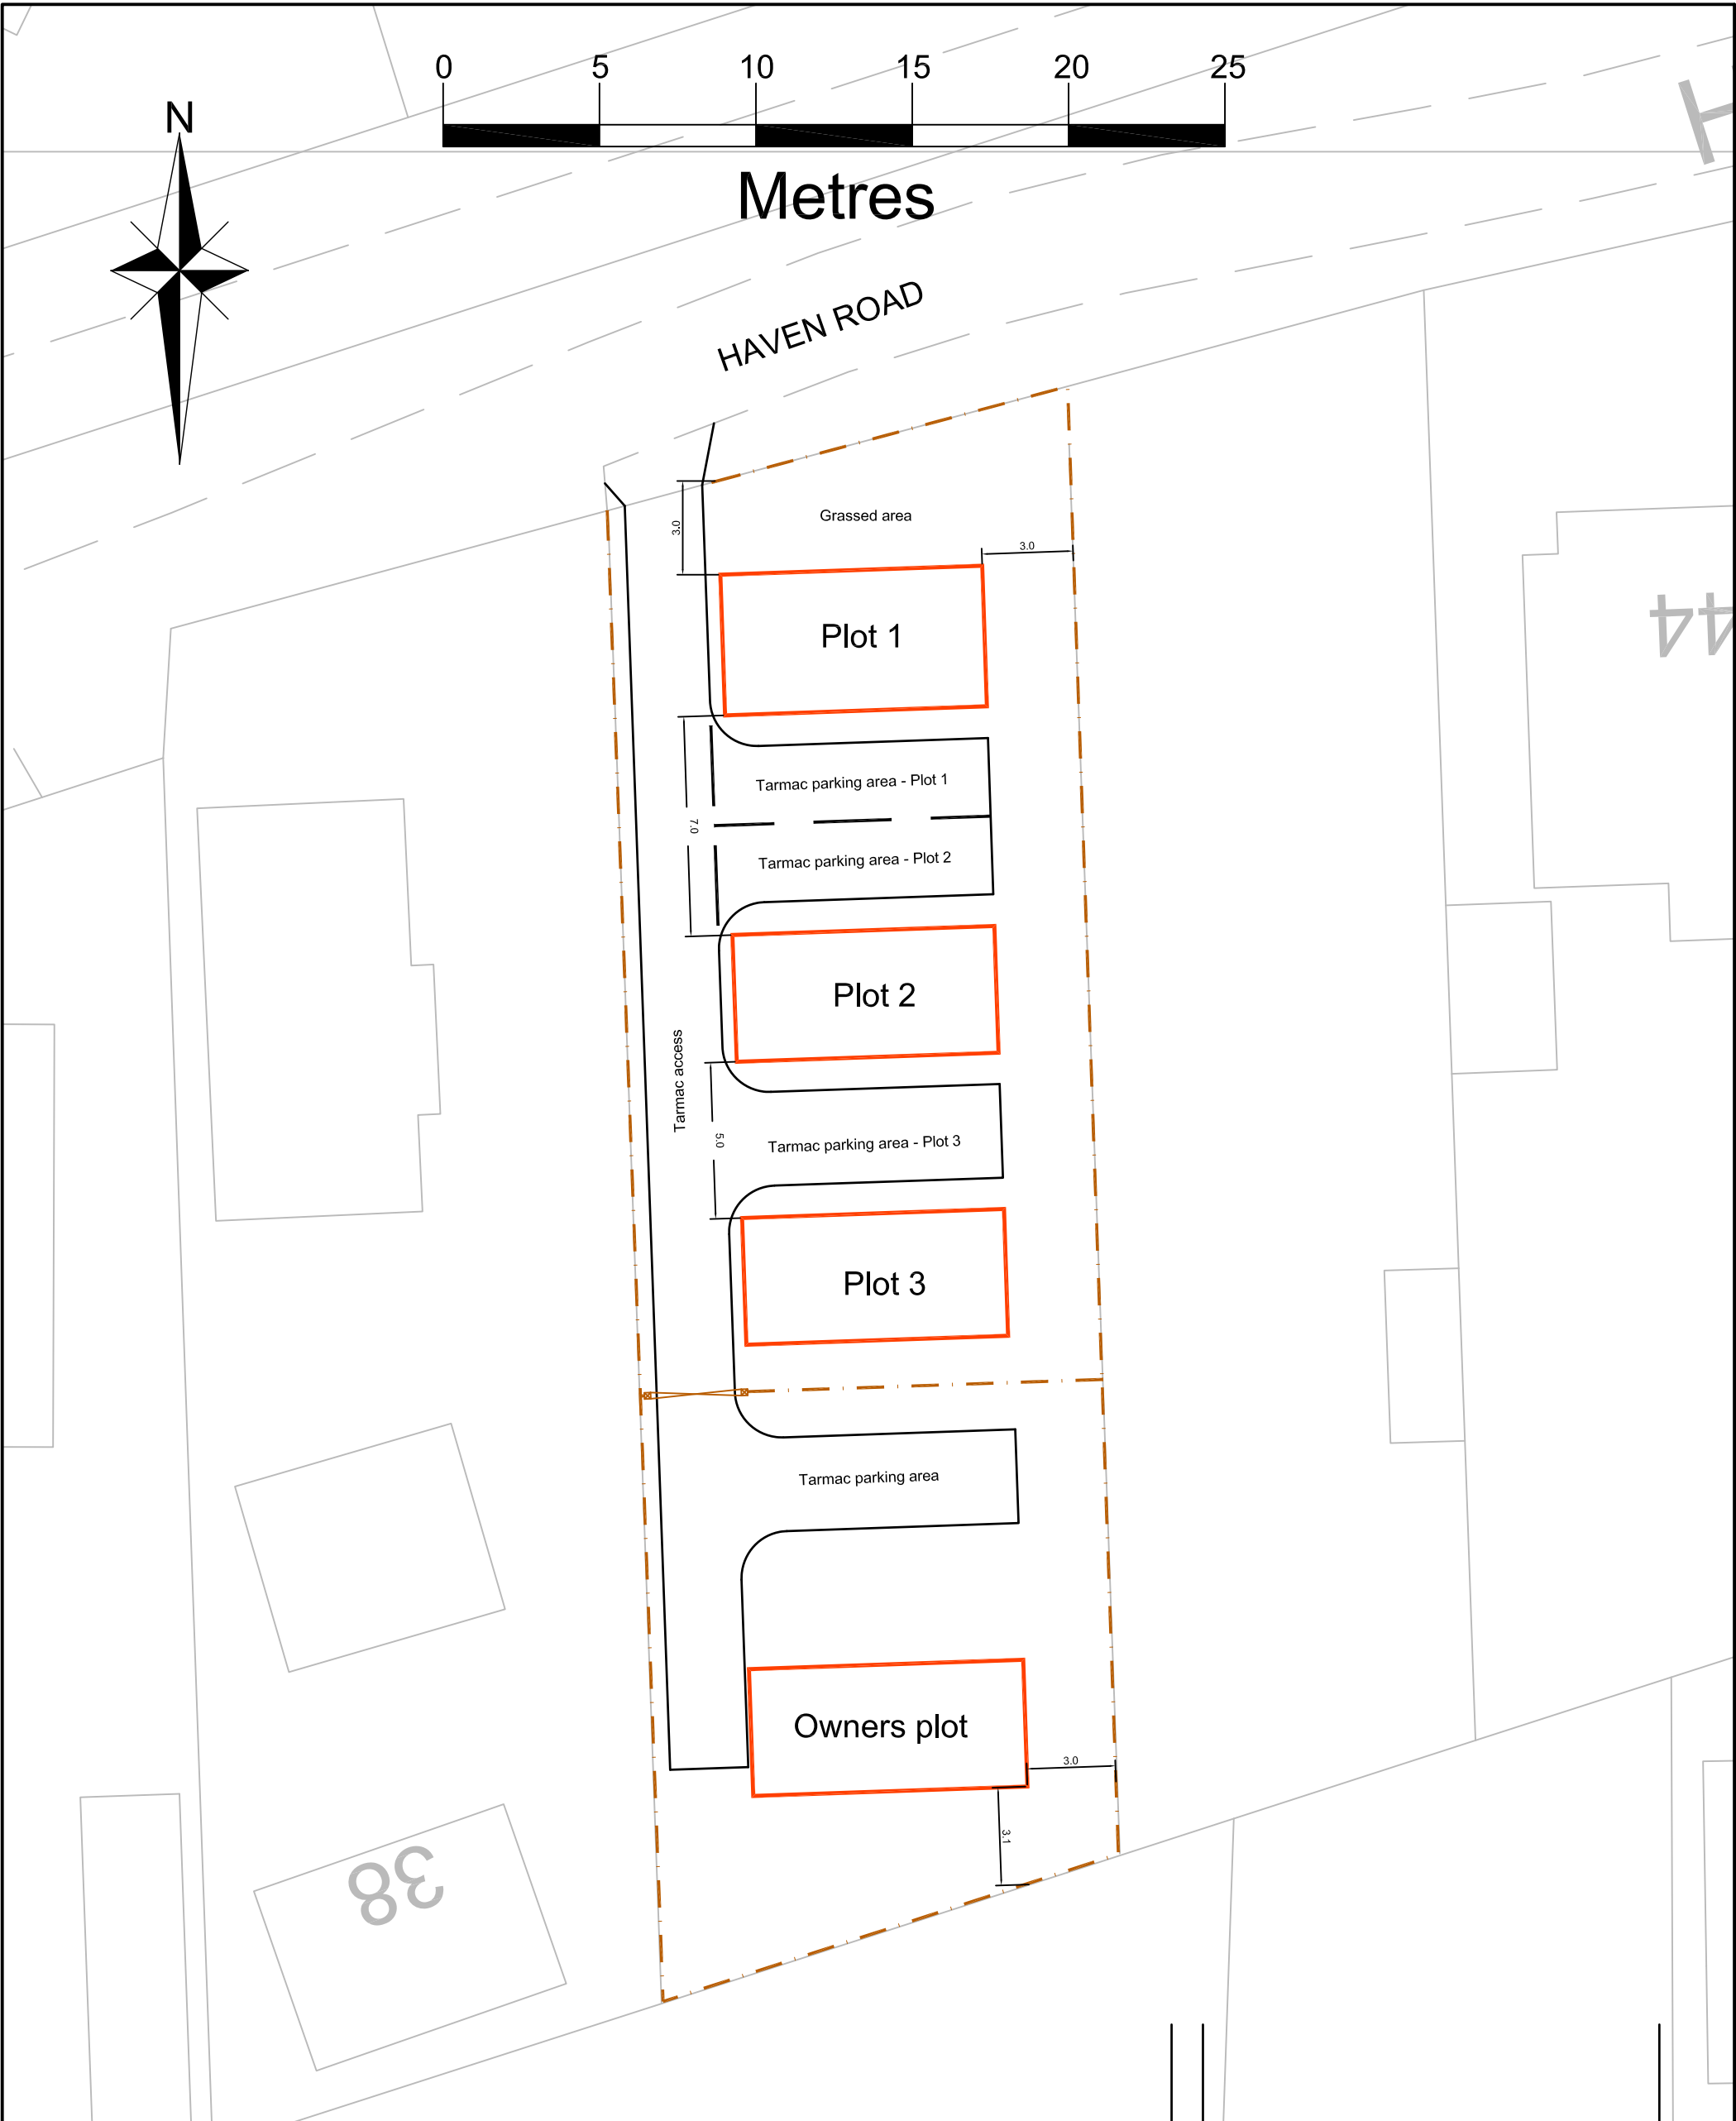

Architectural & Civil Engineering Design 143 Station Road, Liss, Hants. GU33 7AJ Tel 01730 894988 Fax 01730 890185 e-mail:enquiries@acedesigns-ltd.co.uk				Rev	Amendments		Date
	Job Title	Mr and Mrs D Jones		Scale	Date	Designed	
	Proposed change of use of land at 40 Haven Road, Hayling Island			1:200 @A3	Aug 19	GG	
	Drawing Title			Drawn	Checked	Approved	
Site plan as proposed				EV	GG		
				Job No	Drawing No	Rev	
				190701	190701 / 02	A	