




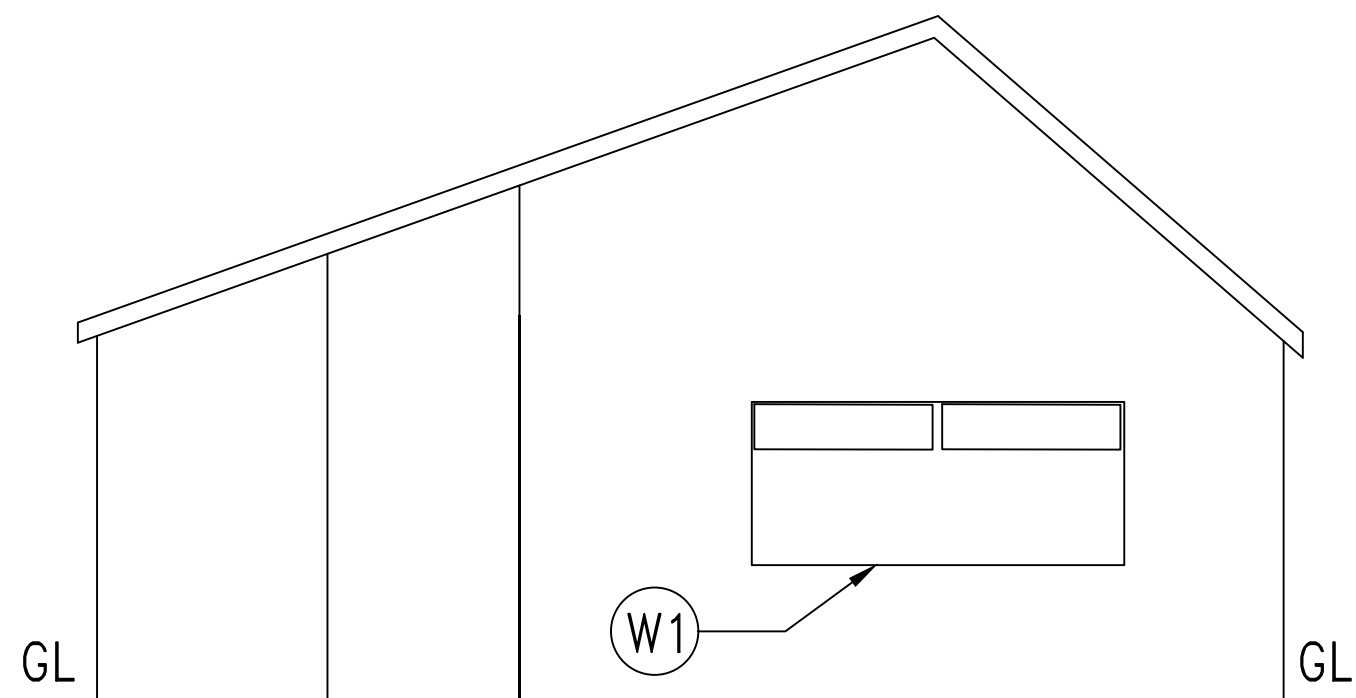

1 LEFT ELEVATION
SCALE 1:100

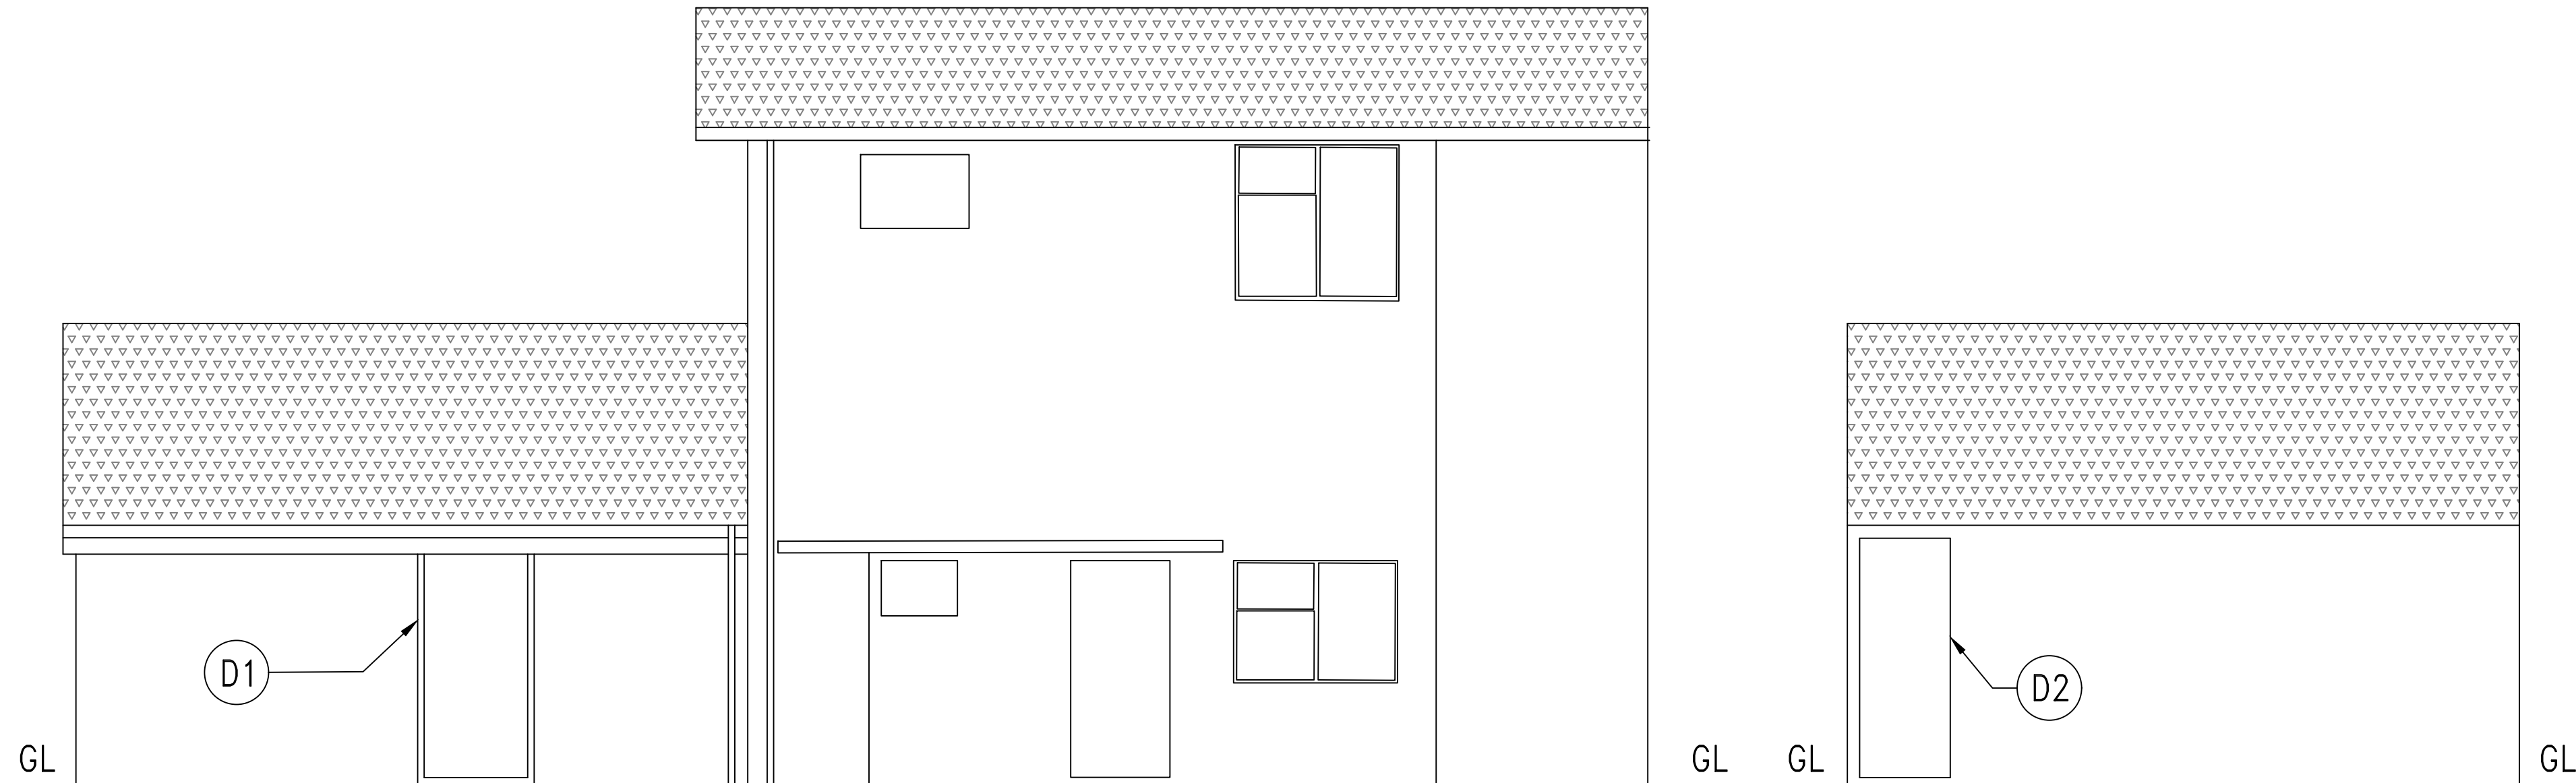


1 FRONT ELEVATION
SCALE 1:100

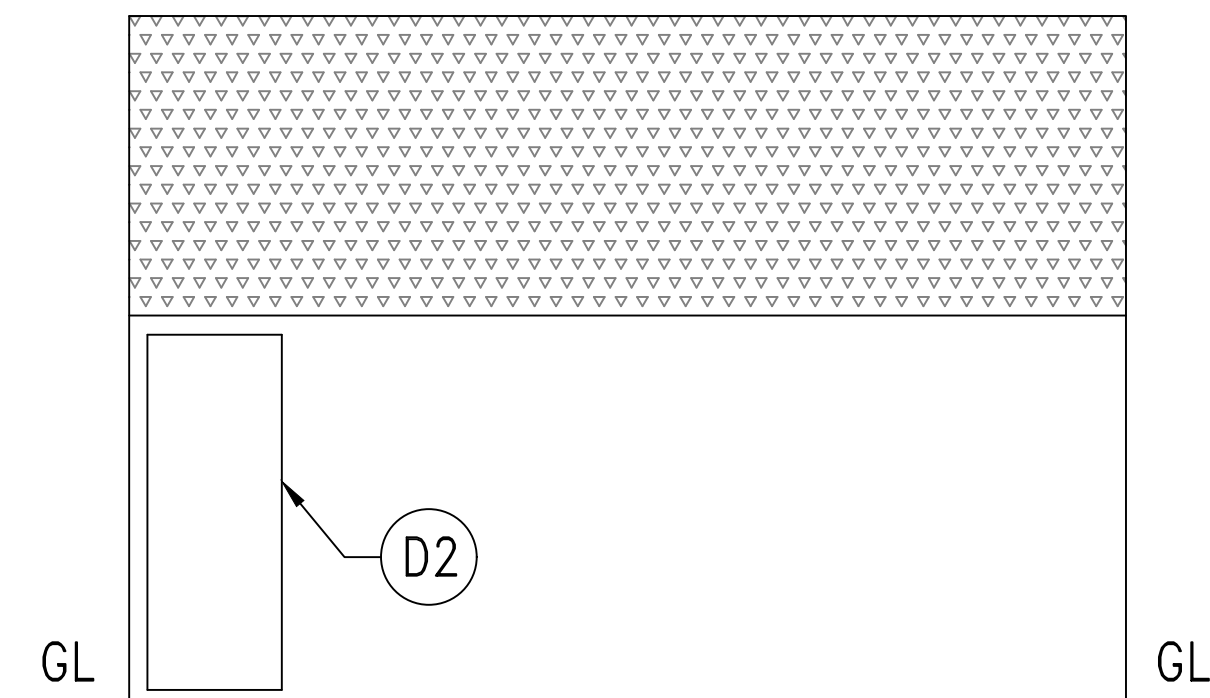

1 REAR ELEVATION
SCALE 1:100

FENESTRATION DETAILS OF ANNEX BUILDING		
TAG	MATERIAL DESCRIPTION	SIZE
D1	FULL GLAZED (PARTIALLY OBSCURED).	2000x900mm
D2	UPVC DOOR	2000x700mm
W1	UPVC CASEMENT WINDOW, DOUBLE TOP HUNG, OBSCURE GLASS	1950x850mm

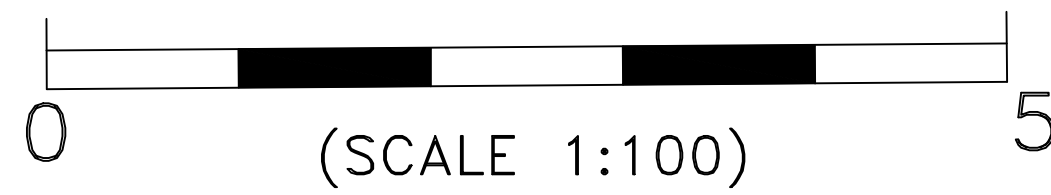

General Notes

ALL DIMENSIONS ARE IN METRES.

2	REVISION 2	02/10/2019
1	REVISION 1	24/07/2019
No.	Revision/Issue	Date

Firm Name and Address

Project Name and Address

20 ELGAR WALK,
WATERLOOVILLE

Project FENESTRATION DETAILS	Sheet 20-05
Date 12/12/2018	
Scale 1:100	