




IF IN DOUBT - ASK

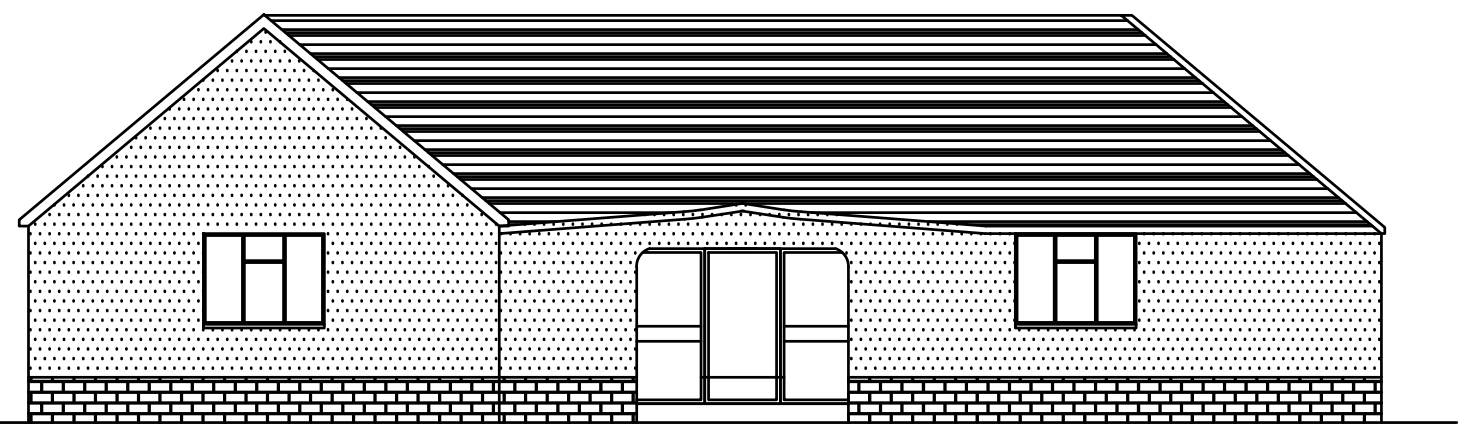


Existing front elevation

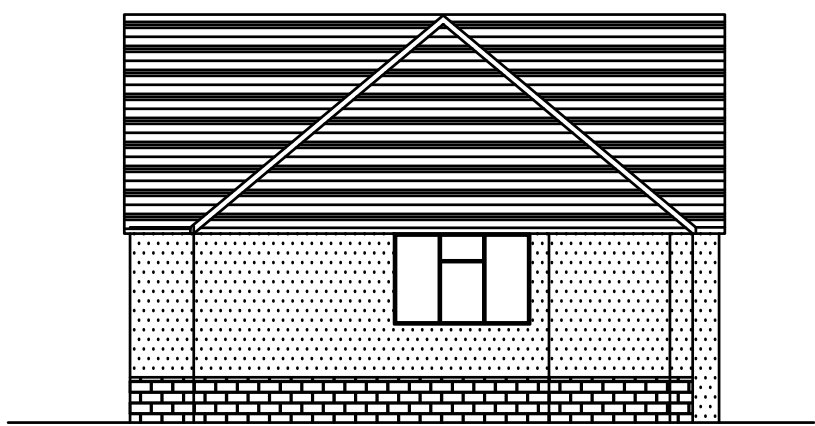



Existing side elevation

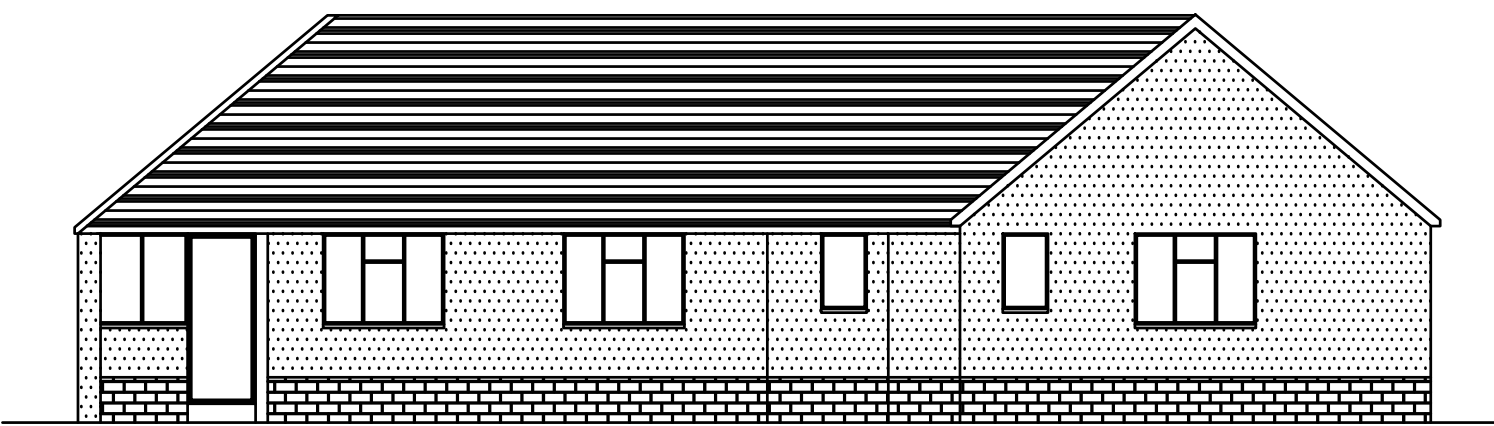


Existing rear elevation

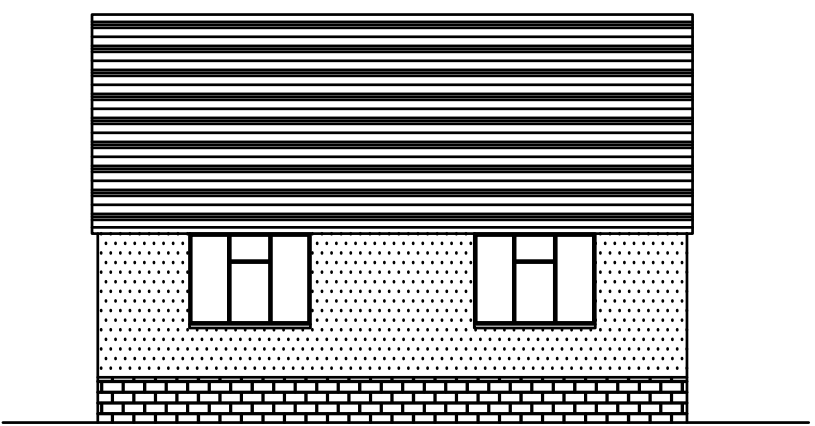


Existing side elevation

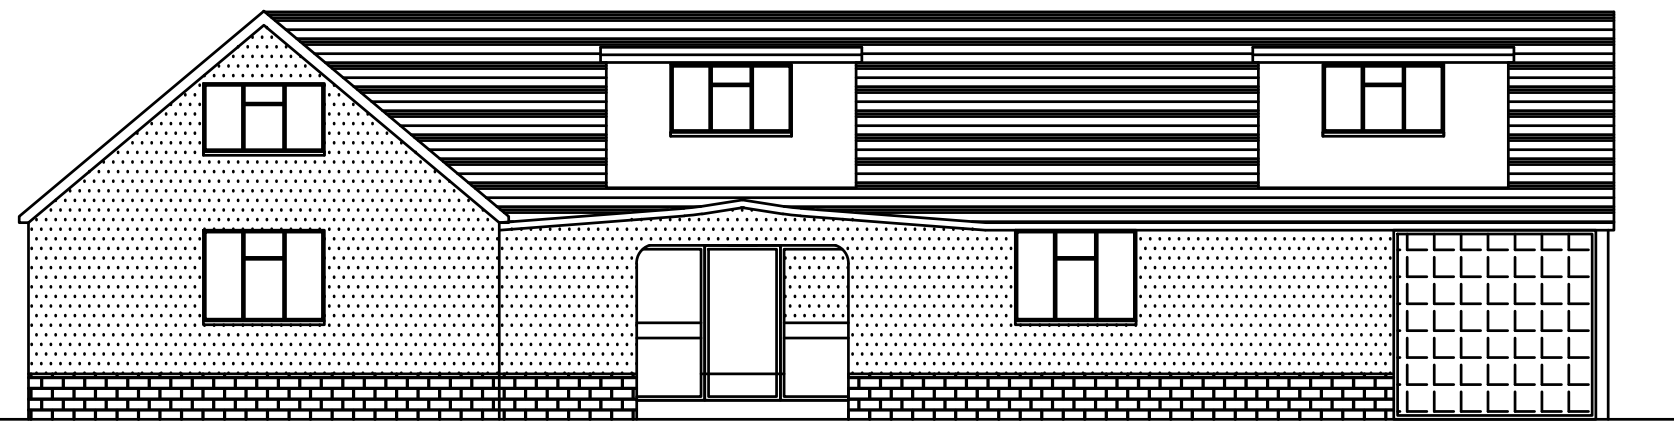 


Proposed front elevation

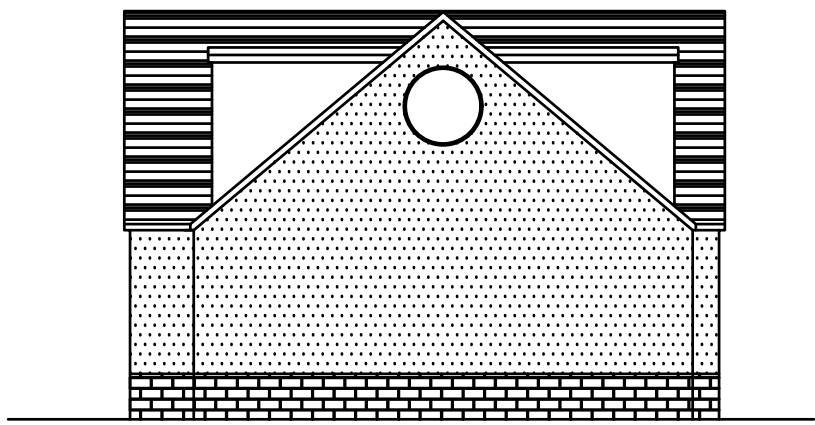


Proposed side elevation

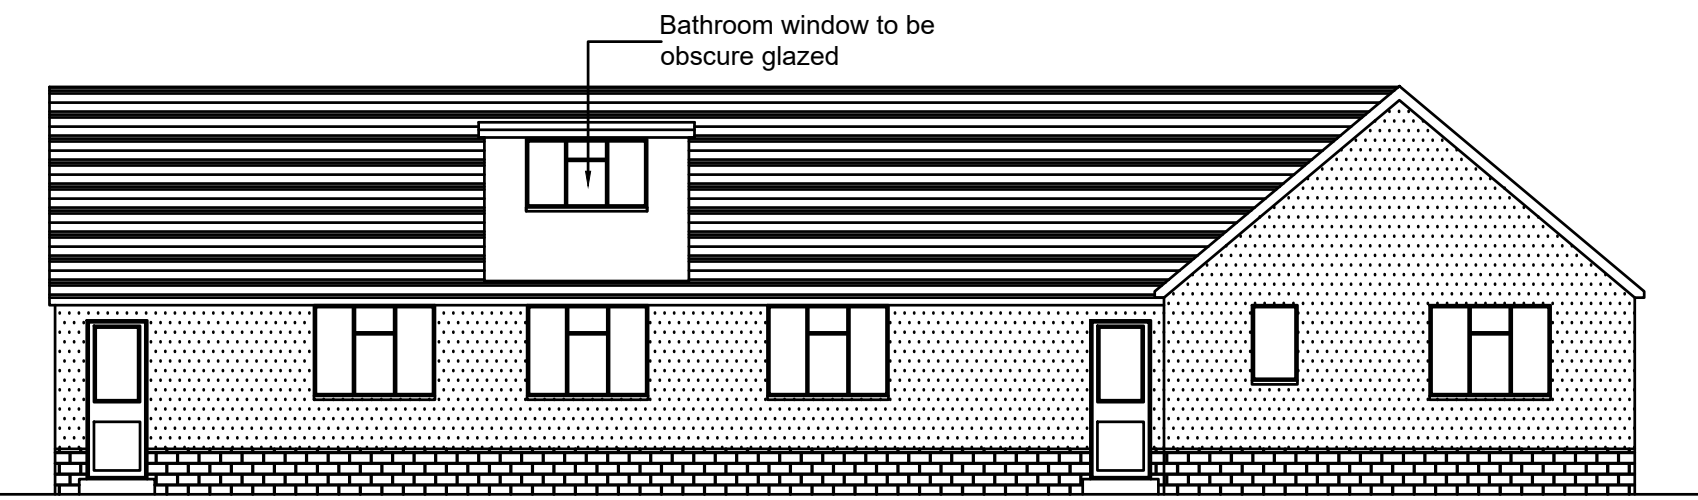


Proposed rear elevation

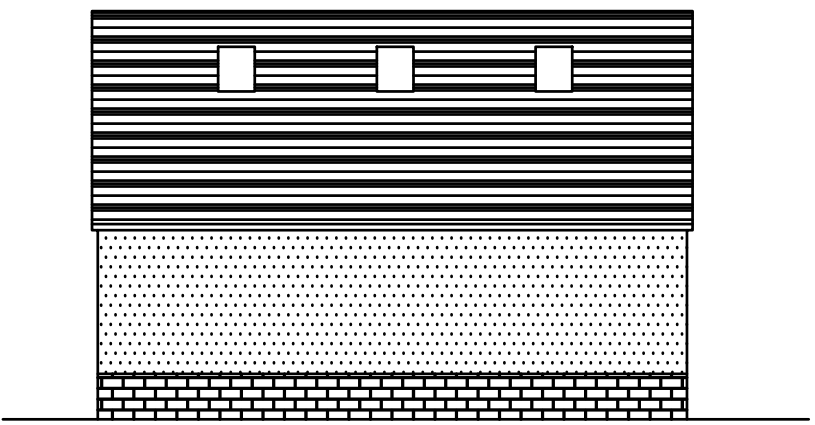


Proposed side elevation

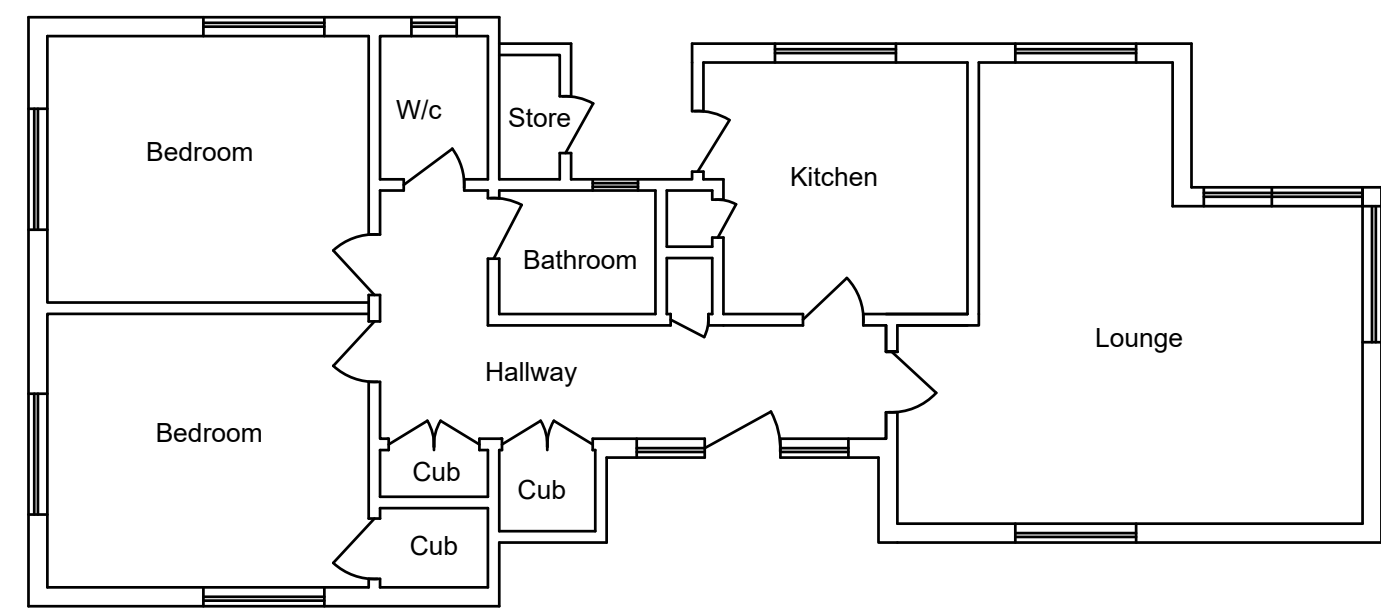



Existing floor plan

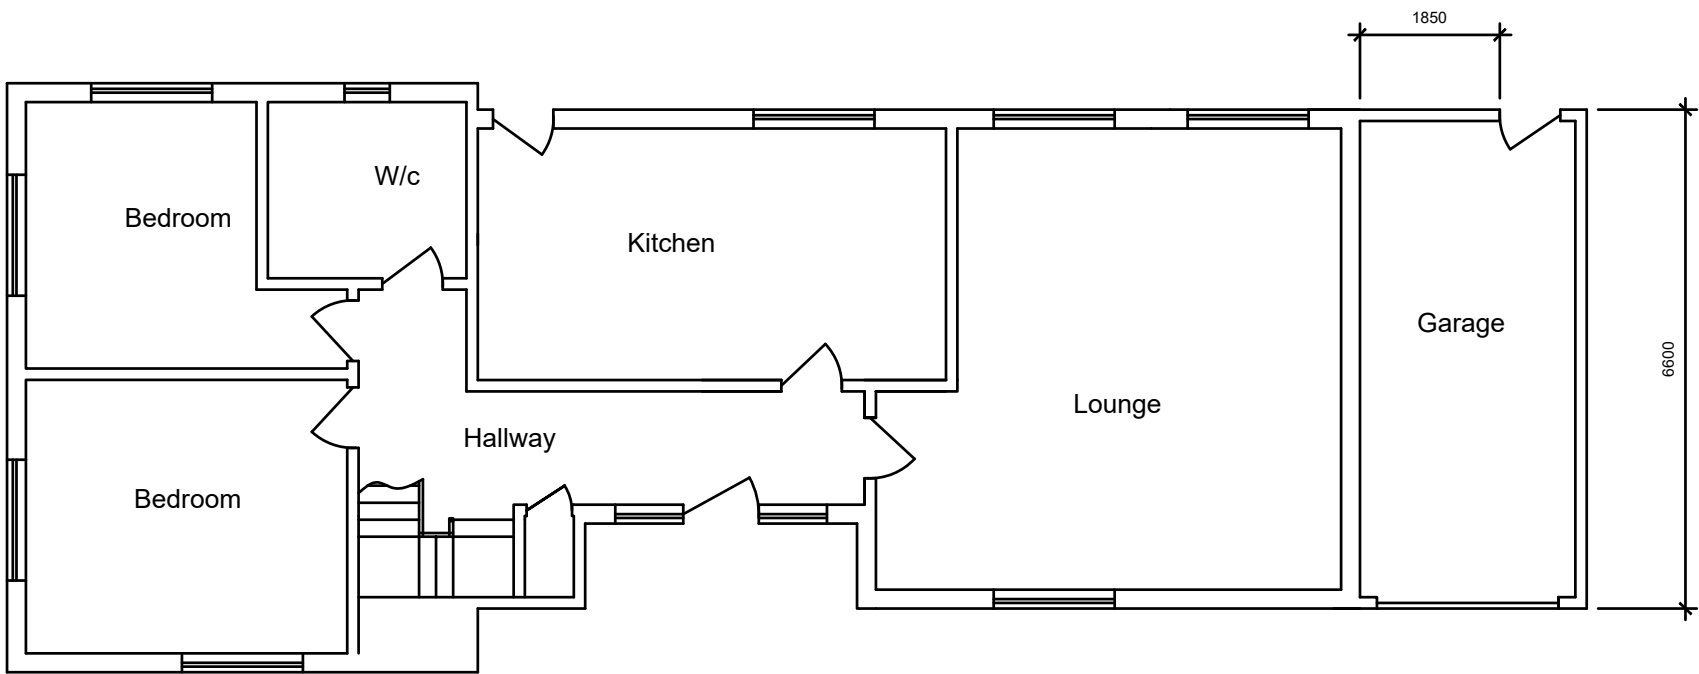

Proposed floor plan

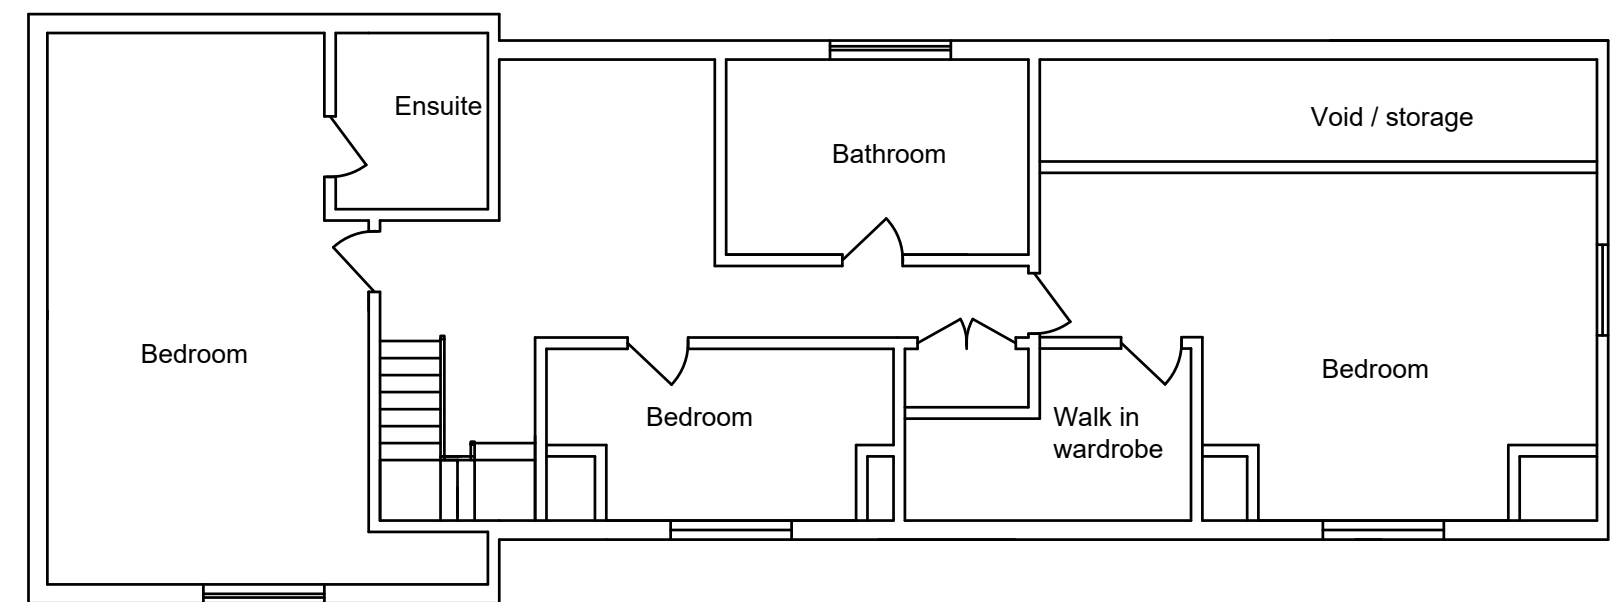

Proposed first floor plan

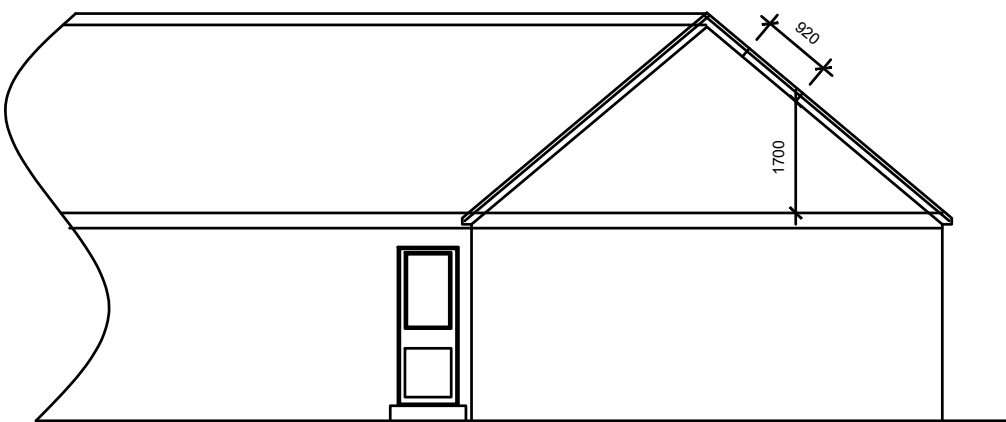 

Section showing roof light position

NOTE!
ALL MAPS REPRODUCED UNDER LICENCE No 100047474.

NOTE
ALL MATERIALS USED ON THE PROPOSED STRUCTURE WILL BE IN KEEPING WITH THE ADJOINING AND SURROUNDING DWELLINGS.

COPYRIGHT NOTICE
DRAWING REMAINS THE PROPERTY OF MT PLANNING AND MAY NOT BE REPRODUCED OR ALTERED WITHOUT THE PRIOR CONSENT OF MARK TUSON.

Date October 2018	Approved by
Drawn by Mark Tuson	Scale - 1 : 100
Notes	
Client Mr L Roberts	Site 2 Hazleton Way Waterlooville Hants PO8 9AD
MT Planning & design For all your planning needs	
07950 887579 mtplanning@hotmail.co.uk	
REVISION:- A	DRAWING NO:- MT / 1547 / 1