

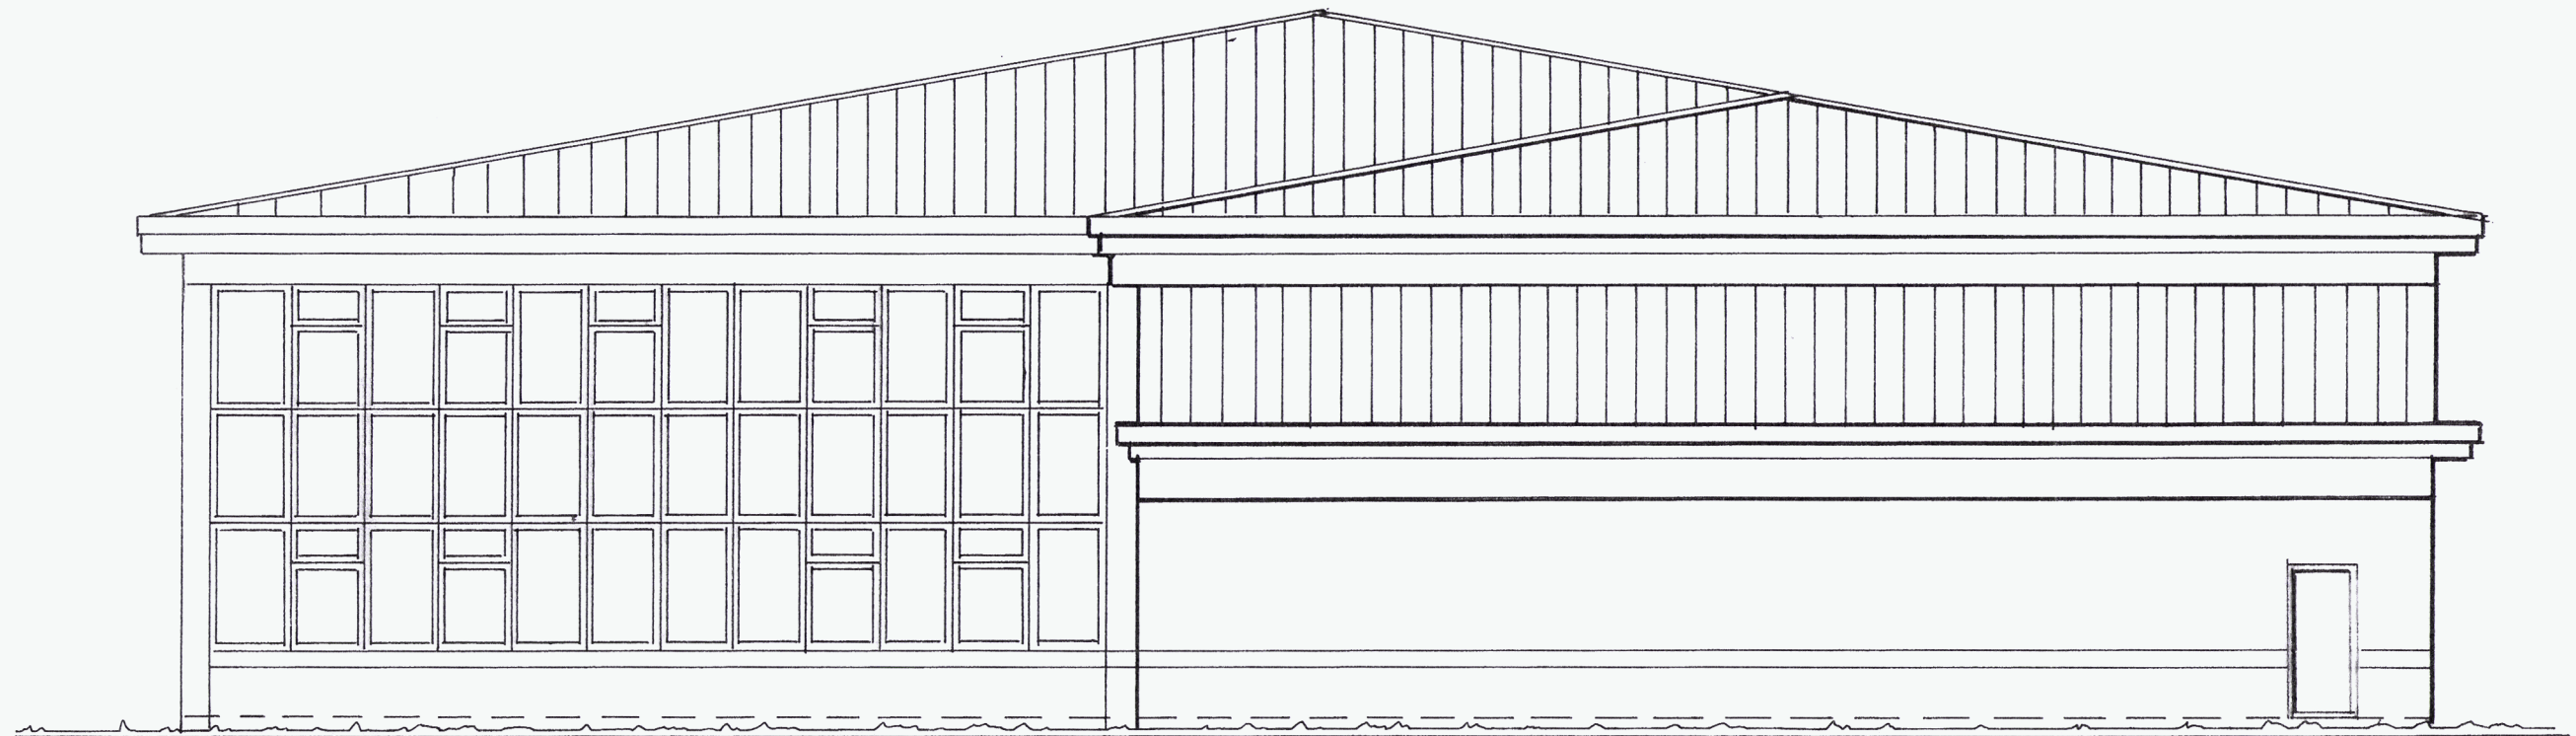


 

SOUTH ELEVATION

HAVANT BOROUGH
COUNCIL
06 NOV 2019
RECEIVED

PROPOSED ELEVATIONS
UNIT 6 PENNER ROAD - HAVANT - PO9 1QY
DRG. NO. 05/18/PR-8. SCALE - 1/100.
ORIGINAL PAPER SIZE - A3

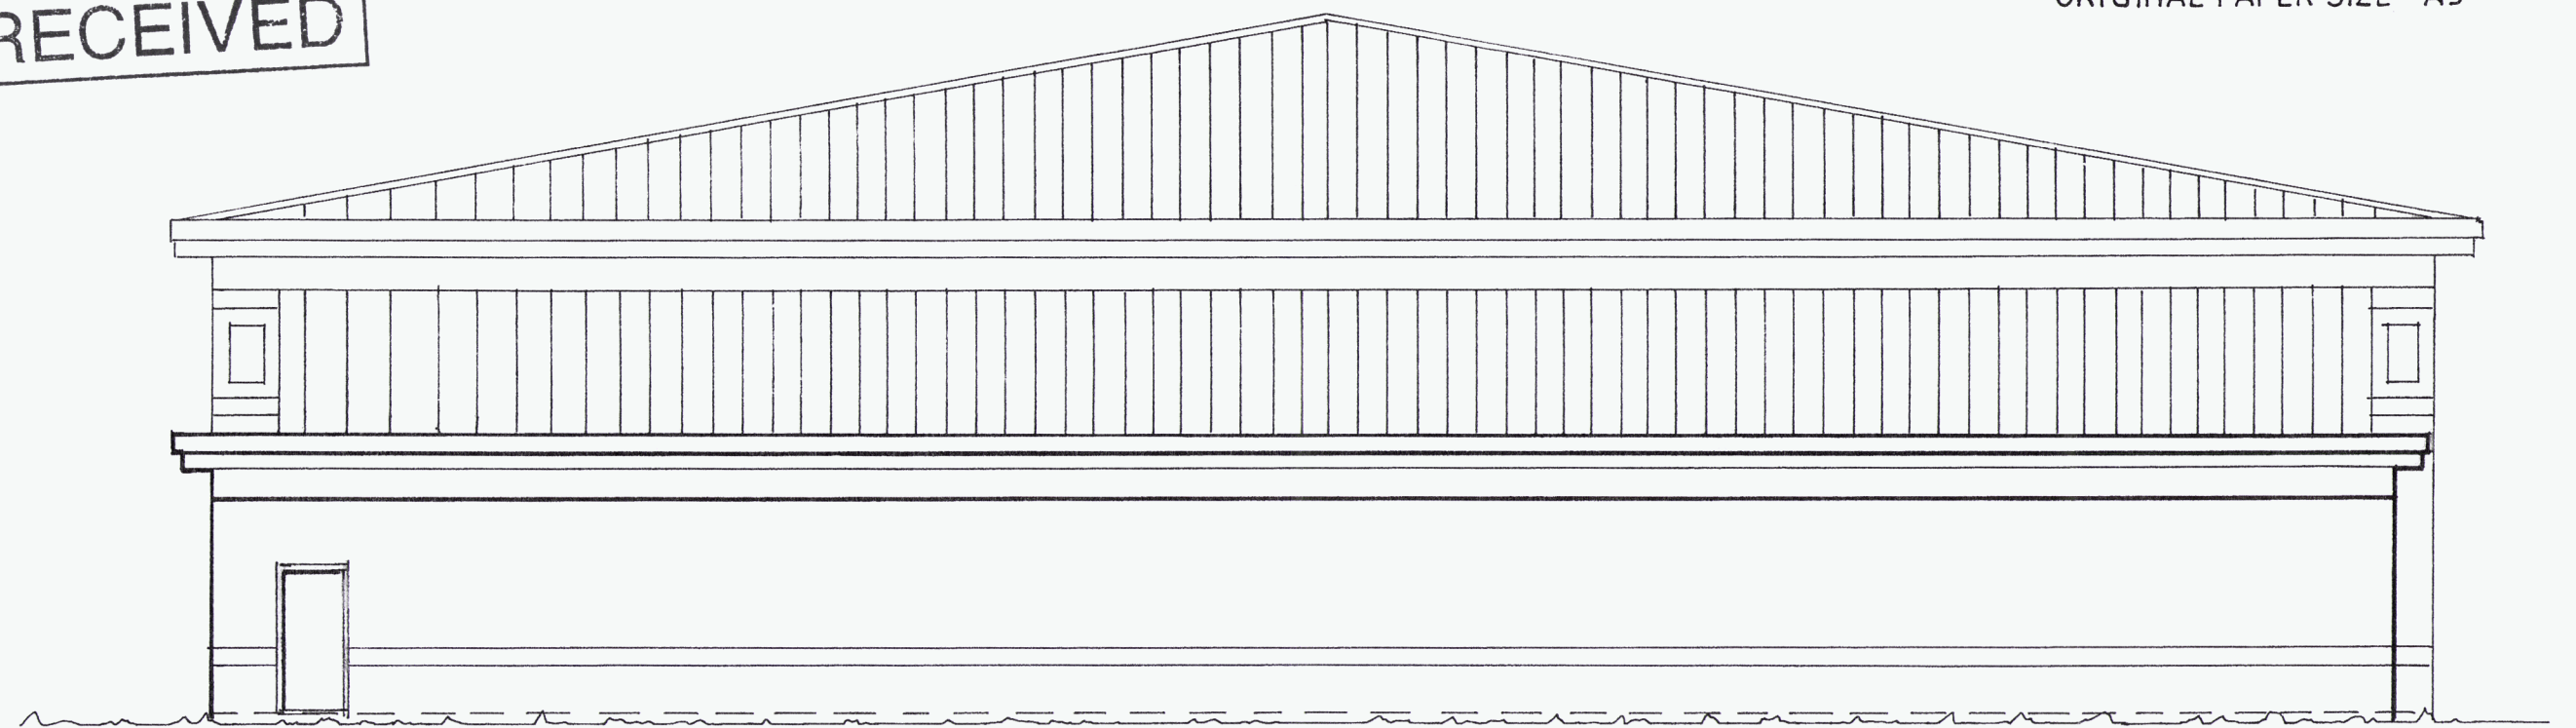

NORTH ELEVATION

FOR - SOUTHERN CROSS PACKAGING