


NOTES:


Dimensions to be checked on site before commencing work. Any discrepancies shall be reported to the architect immediately.

Do not scale from these drawings except for planning purposes. Use figured dimensions only.


Where applicable this drawing is to be read in conjunction with other consultants' drawings.

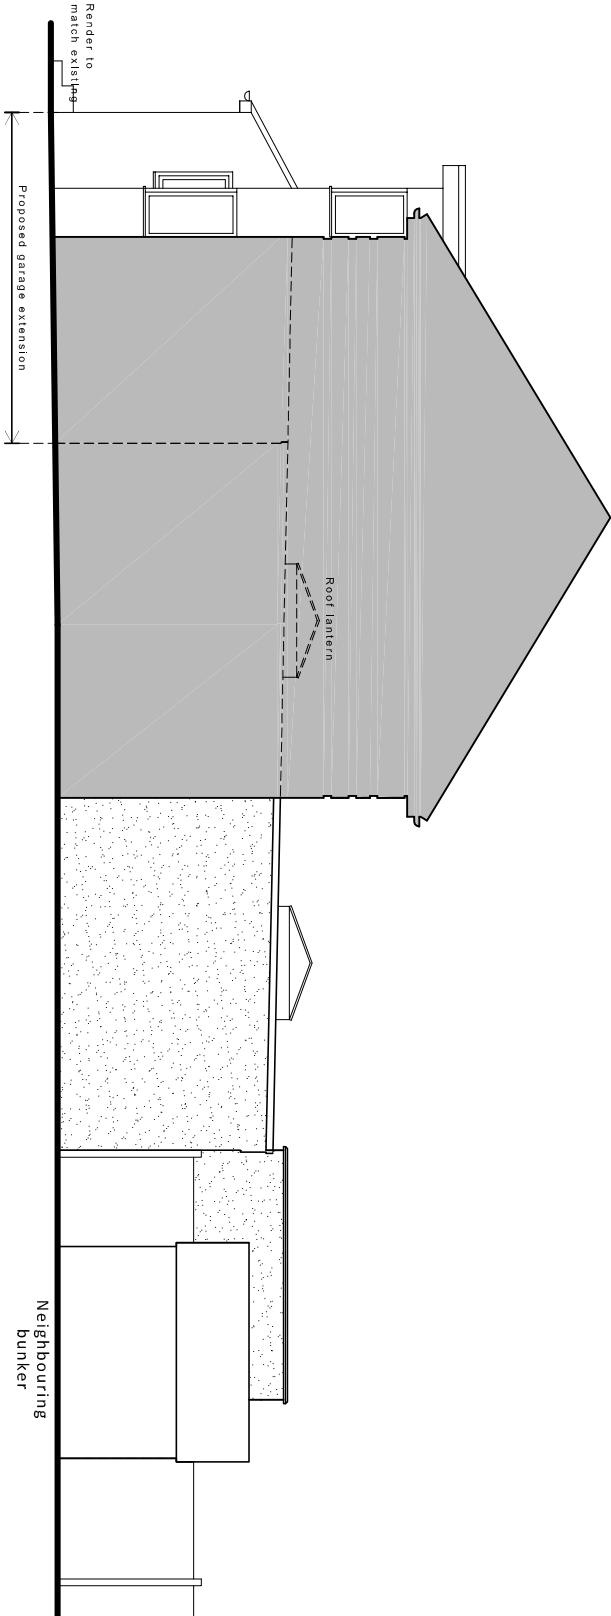

Proposed east (side) elevation scale 1:100

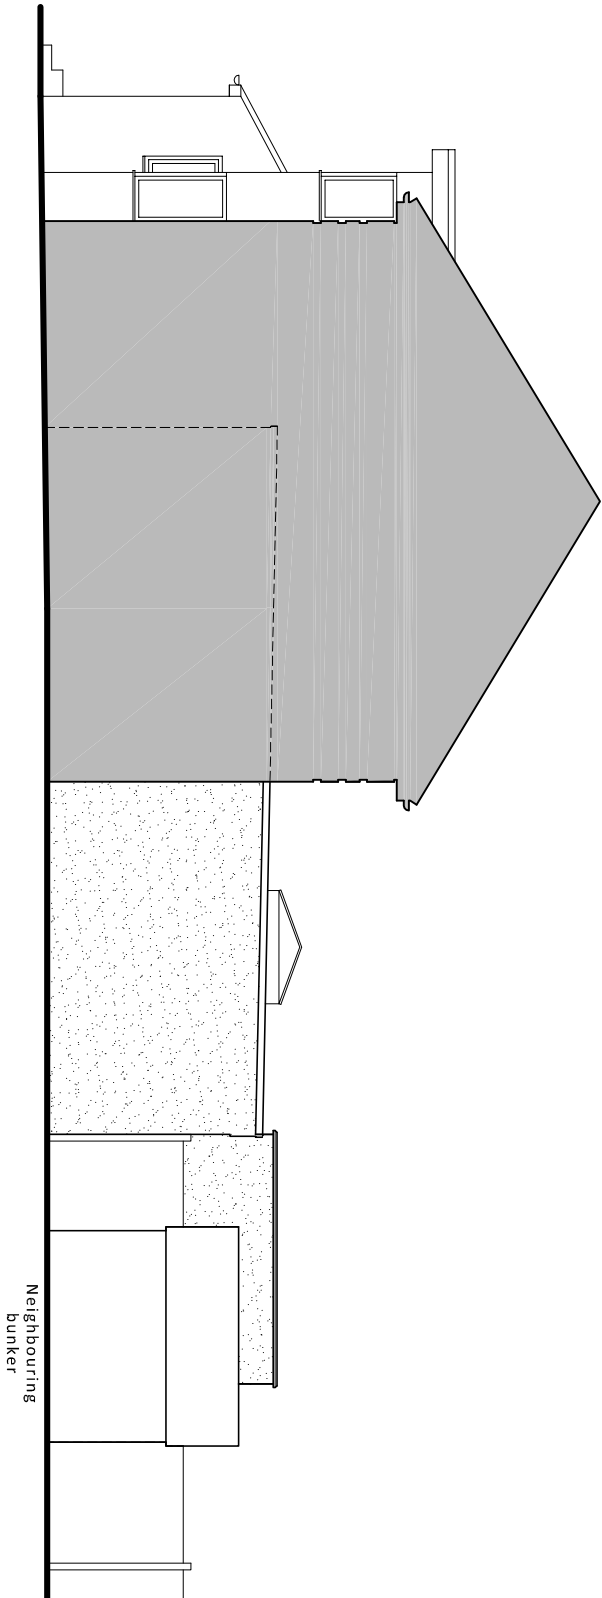

Existing east (side) elevation scale 1:100

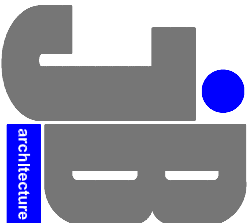

JIMMY BESSANT ARCHITECTURE
TEL: 01243 373620 M: 07769904282
E: jimmy@jb-architecture.co.uk
Web: www.jb-architecture.co.uk

For
MR & MRS TURNBULL

Project
**PROPOSED FRONT EXTENSION
AT 150 HAMBLEDON ROAD
WATERLOOVILLE,
HANTS, PO7 6XA**

Title
**EXISTING & PROPOSED
EAST ELEVATIONS**

Date	Drawn	Scale	Checked
DEC 2019	JB	1:100 @ A3	-
Job Number	Revision	Drawing Number	Revision
PL221419	04		A