



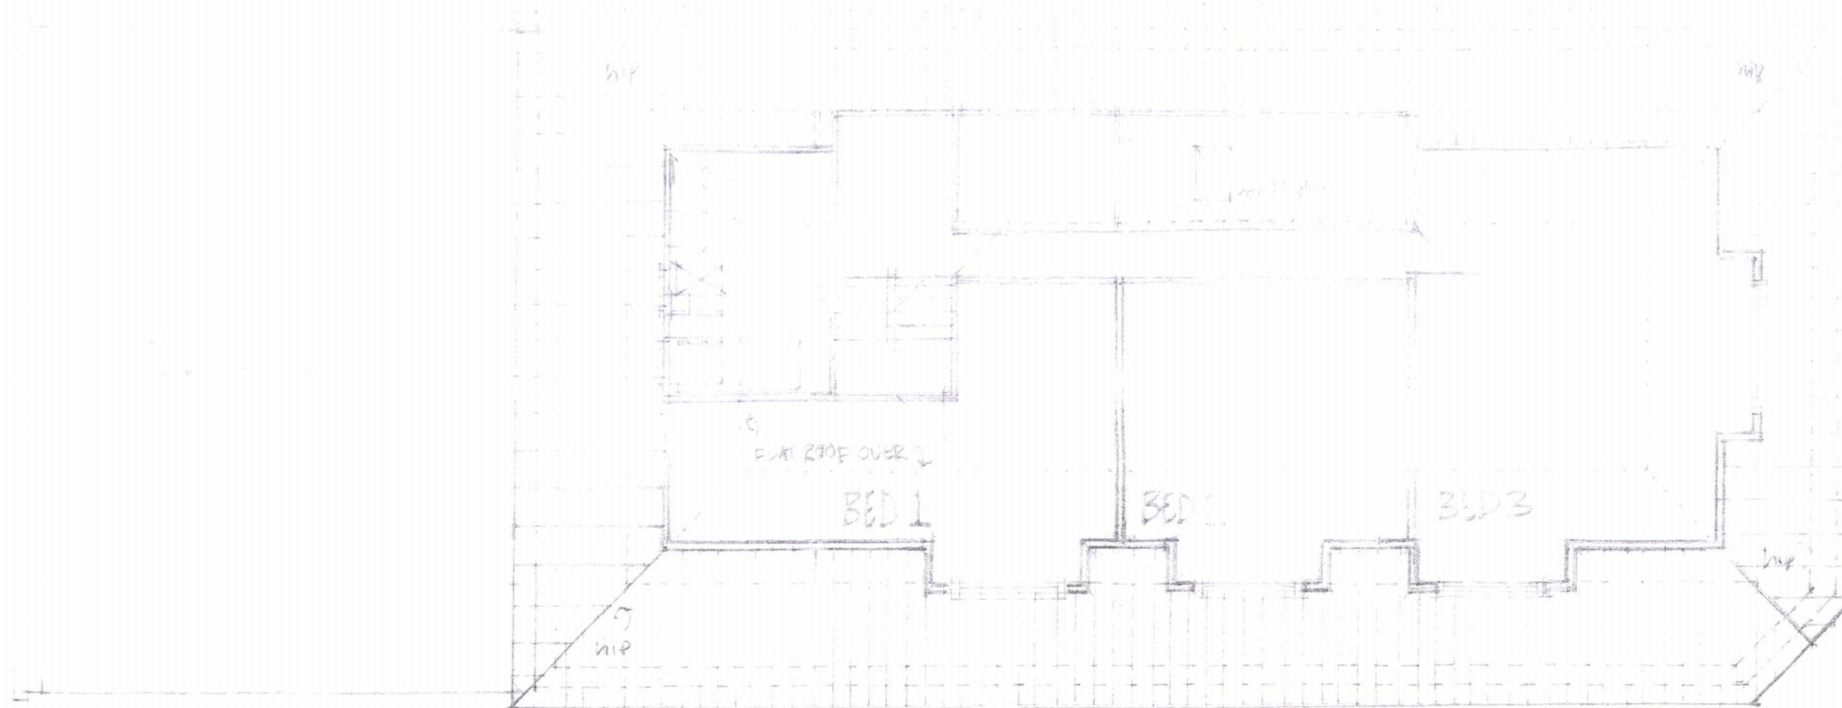

EXISTING & PROPOSED FIRST FLOOR PLAN: SCALE 1:100 @ A3

HAVANT BOROUGH
COUNCIL
22 JUL 2019
RECEIVED

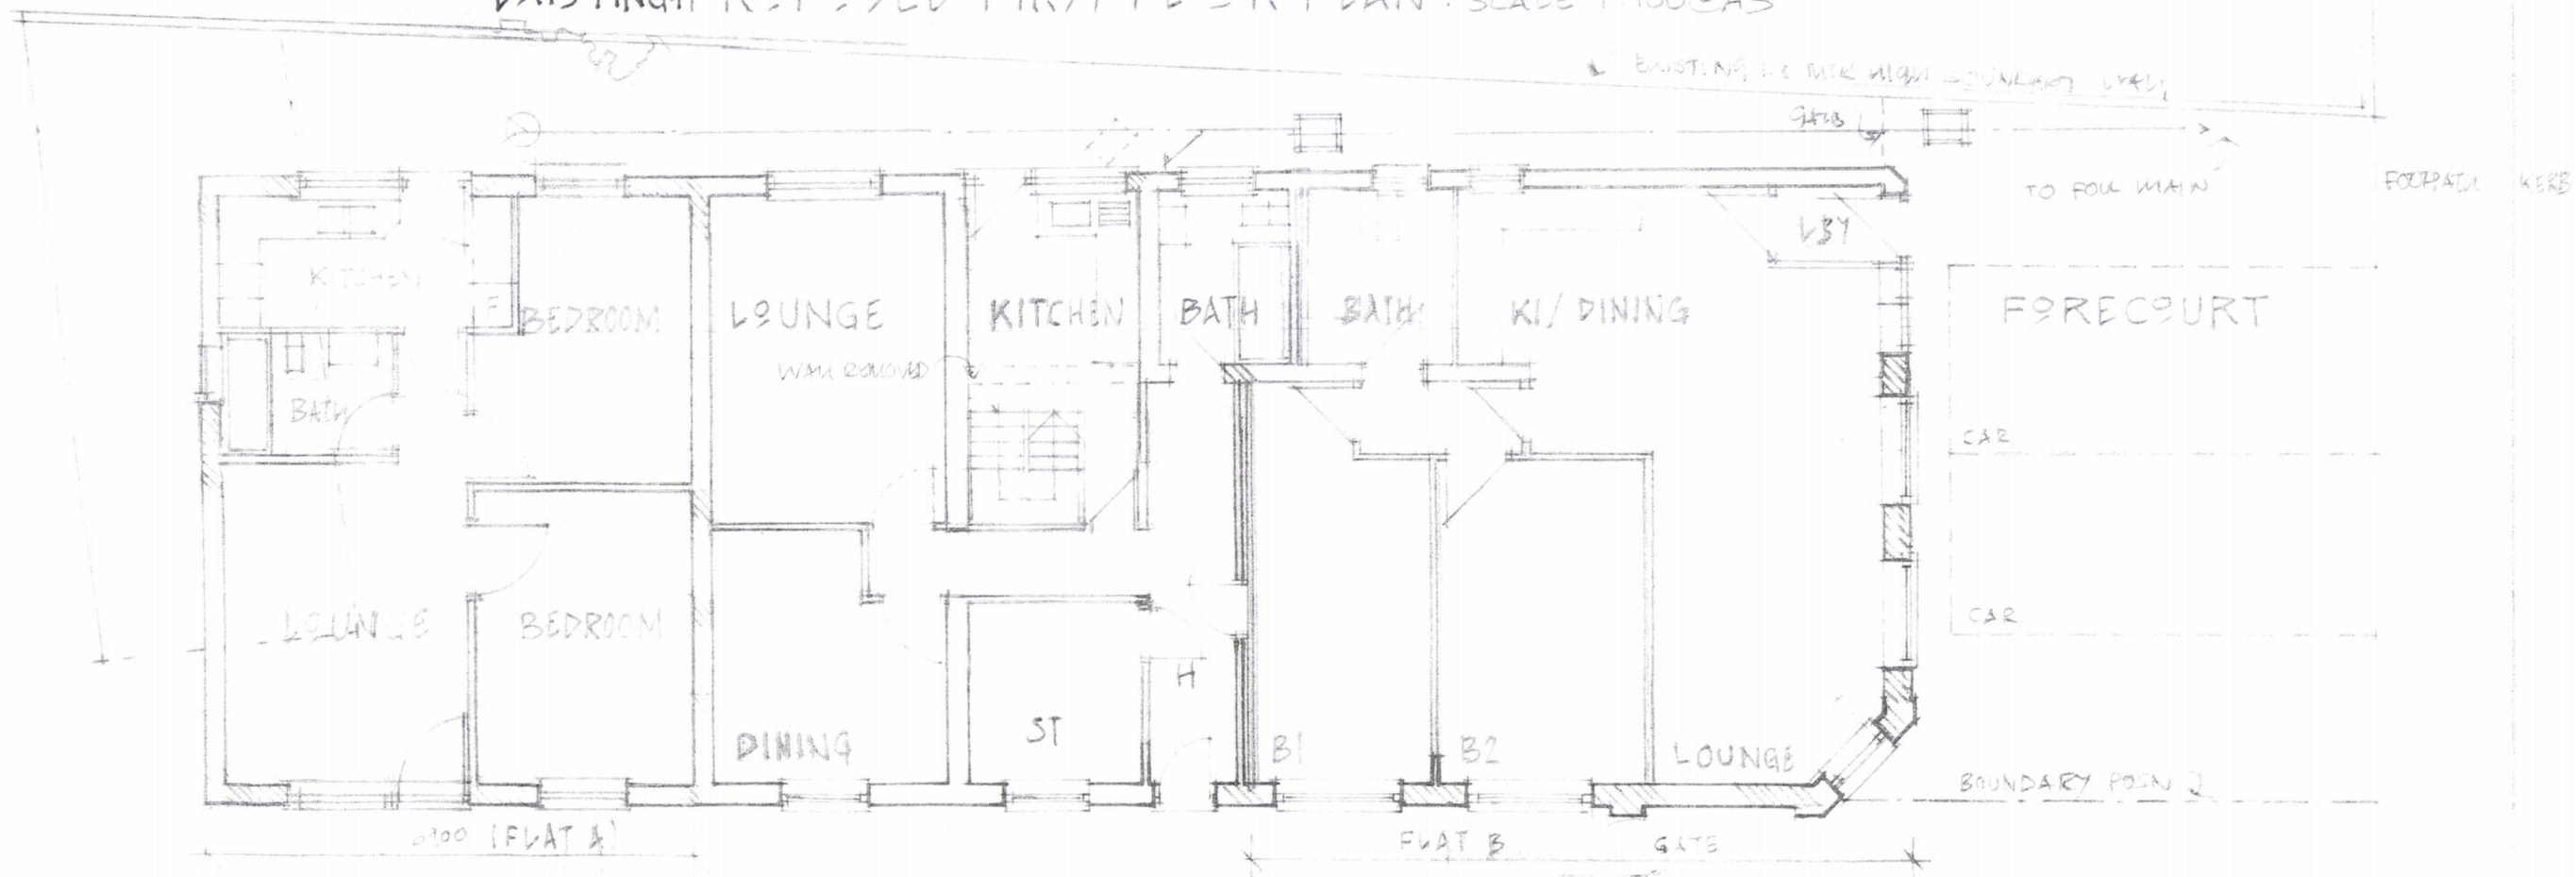

PROPOSED GROUND FLOOR PLAN
SCALE 1:100 @ A3

35 Sandy Point Road,
Hayling Island,
Hampshire. PO11 9RR

Our ref Y9111 VA EIR
Designers & Surveyors

DRIVE

GARDEN

FORECOURT