



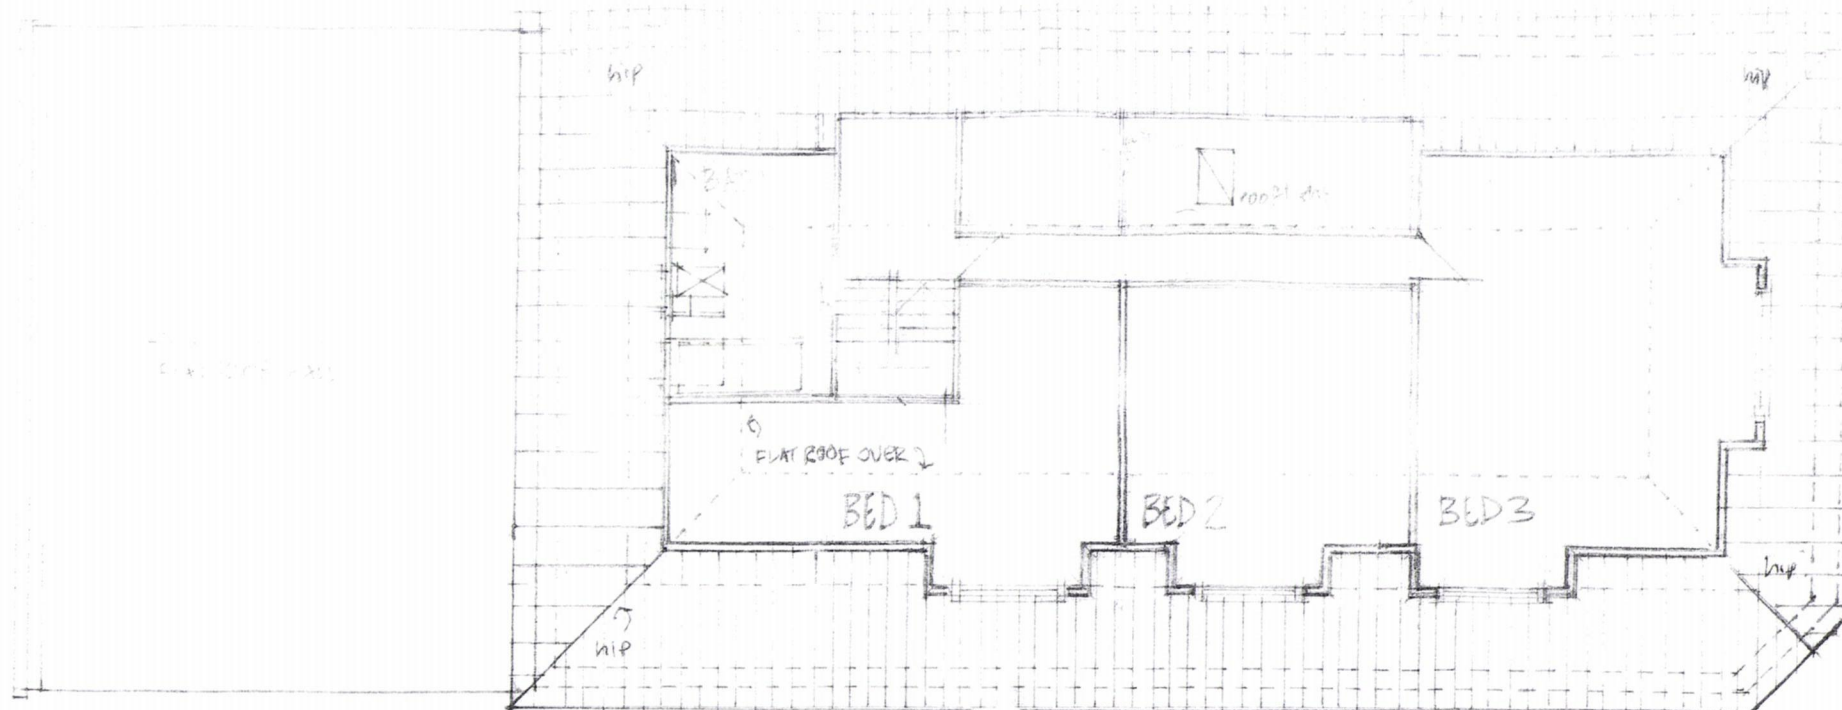

PROPOSED FIRST FLOOR PLAN: SCALE 1:100@A3

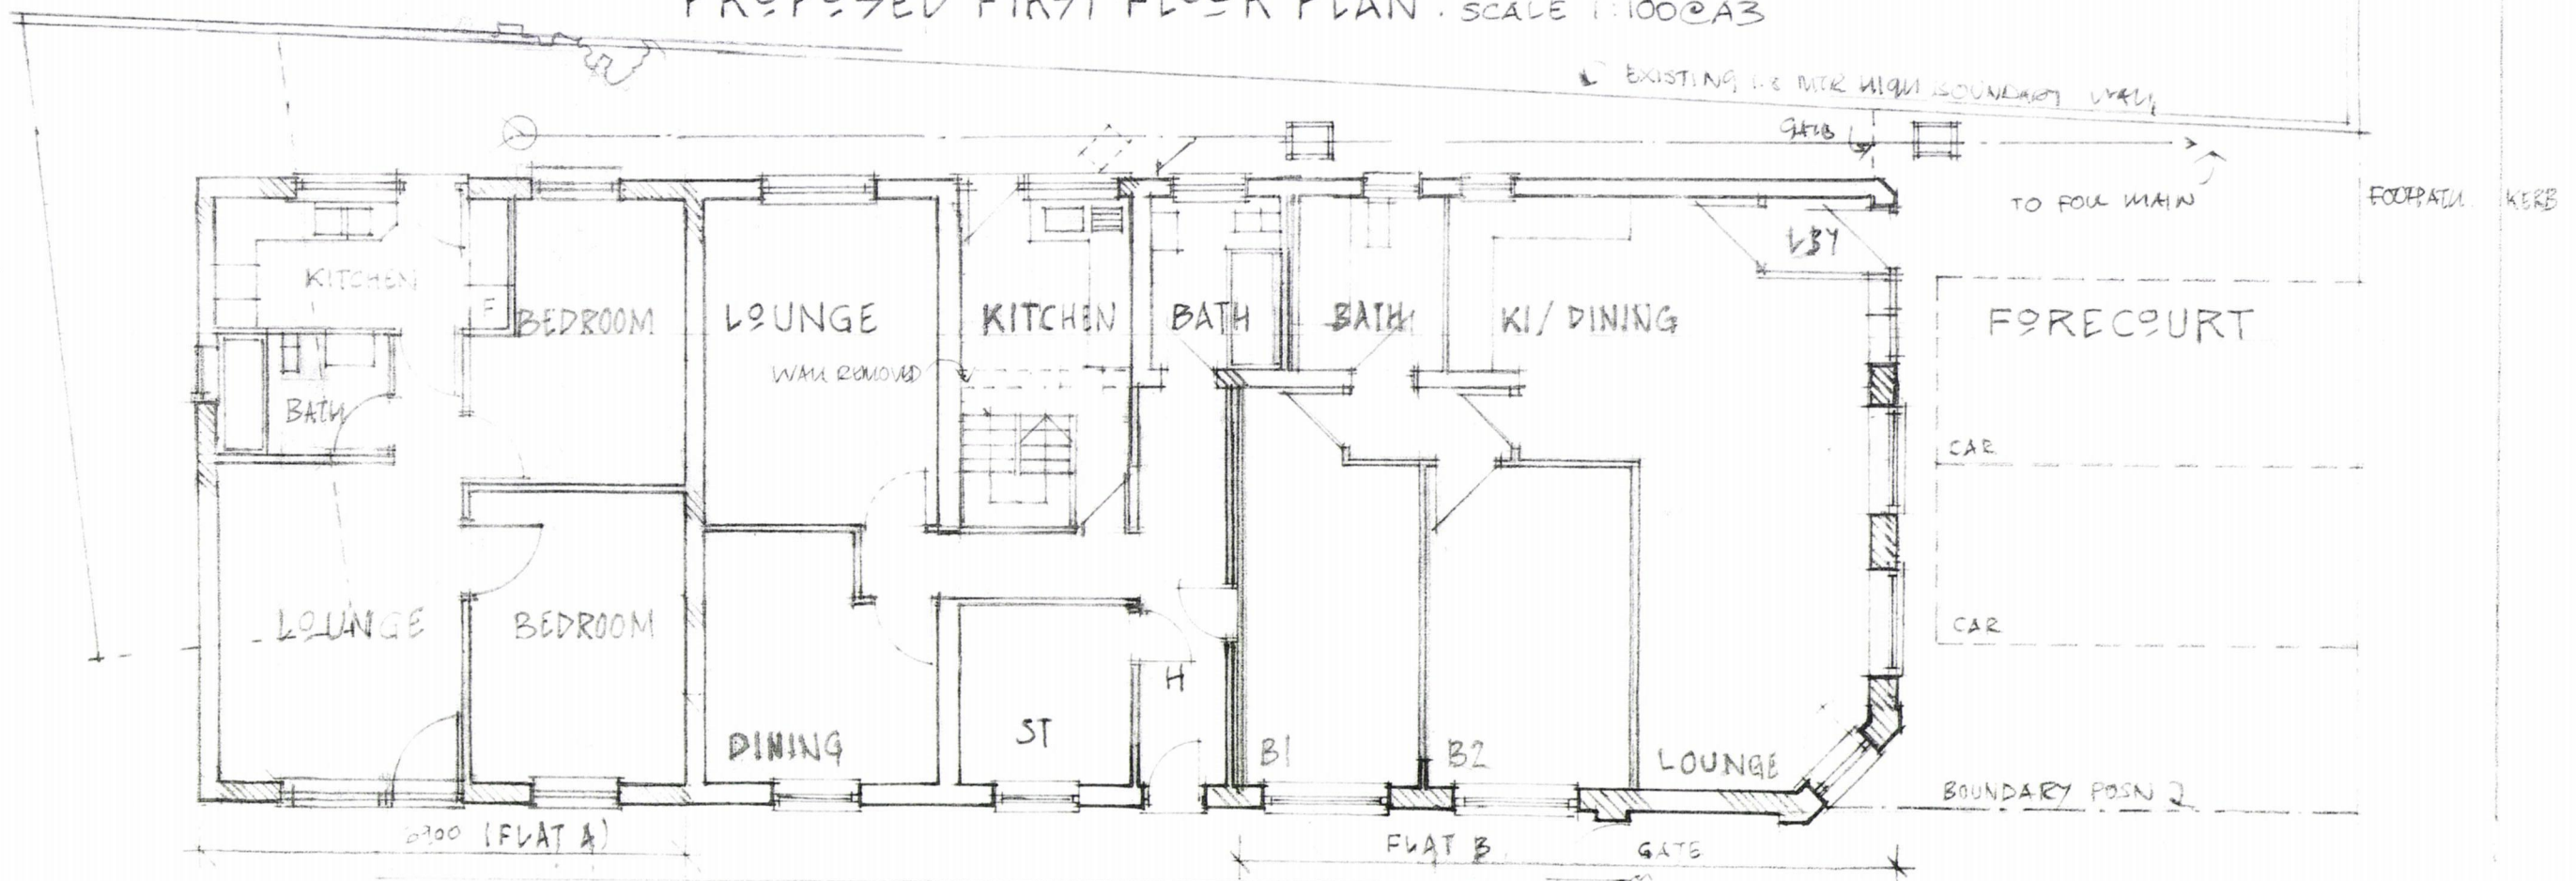

PROPOSED GROUND FLOOR PLAN
SCALE 1:100@A3

35 Sandy Point Road,
Hayling Island,
Hampshire. PO11 9RR

Our ref: Y9111 VA LIR.
Designers & Surveyors.

DRIVE

GARDEN

FORECOURT

HAVANT BOROUGH COUNCIL
04 JUL 2019
RECEIVED