
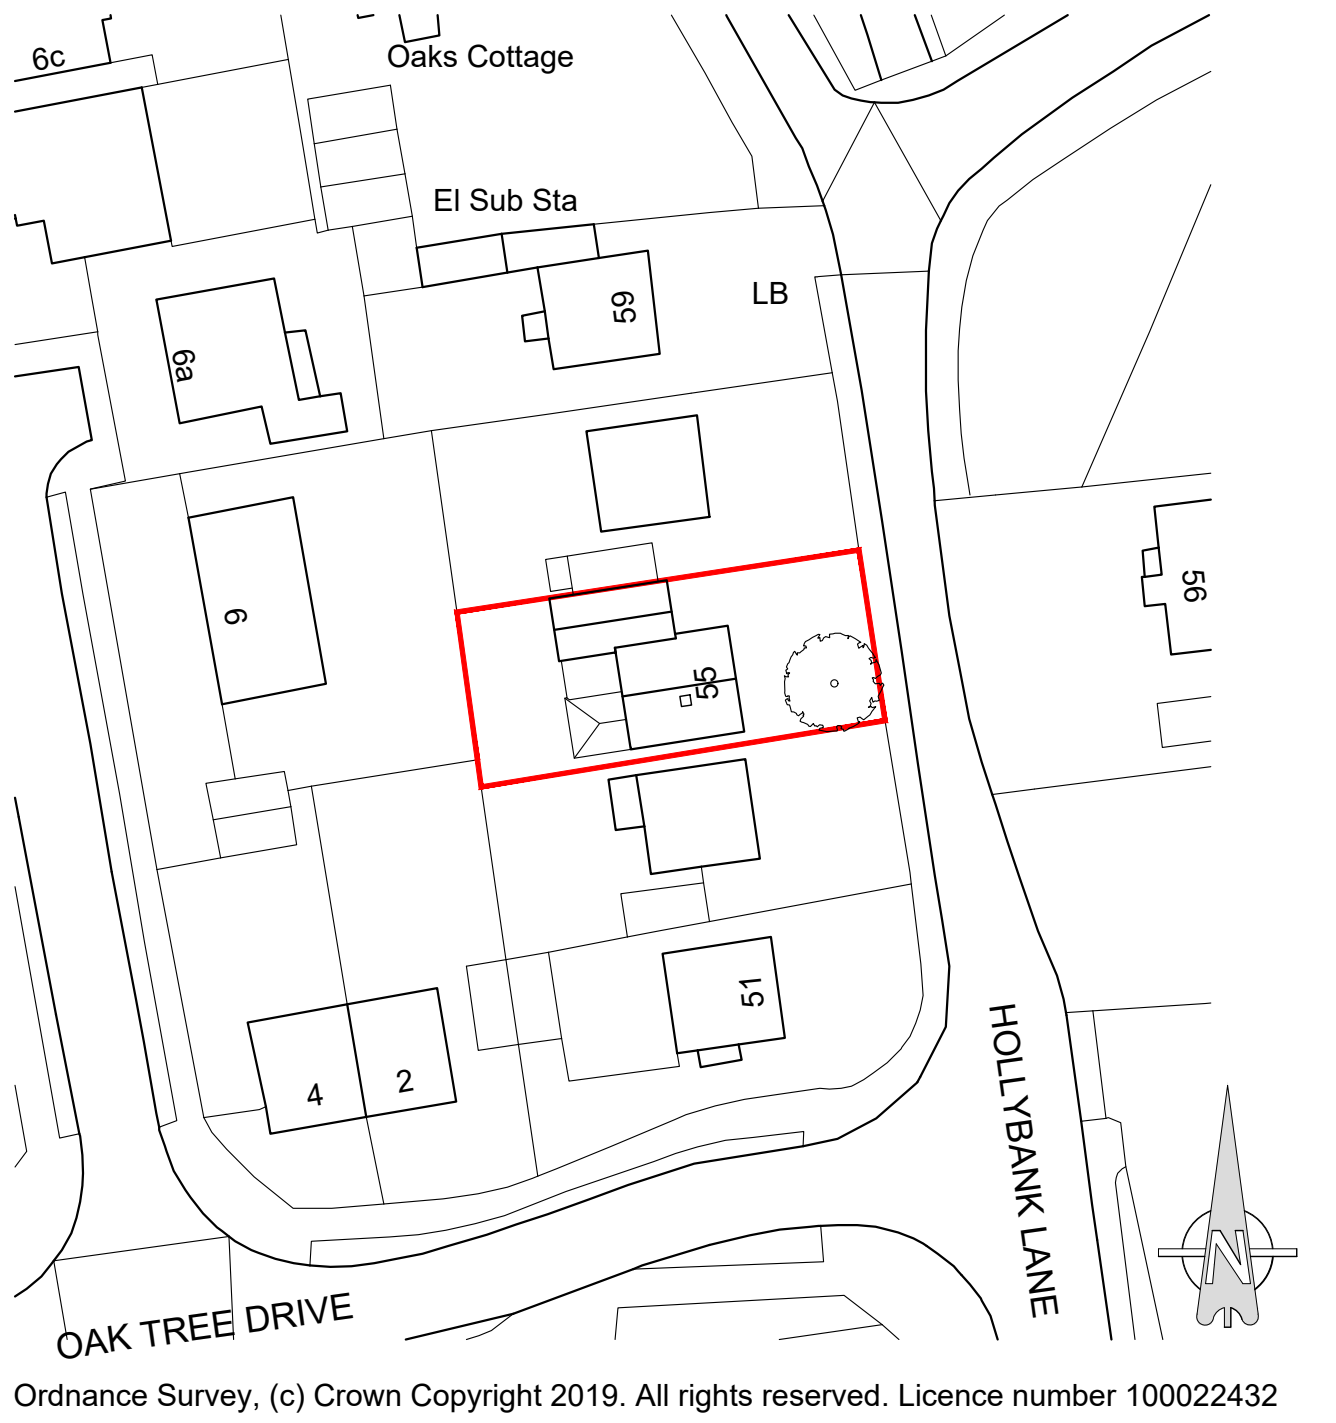
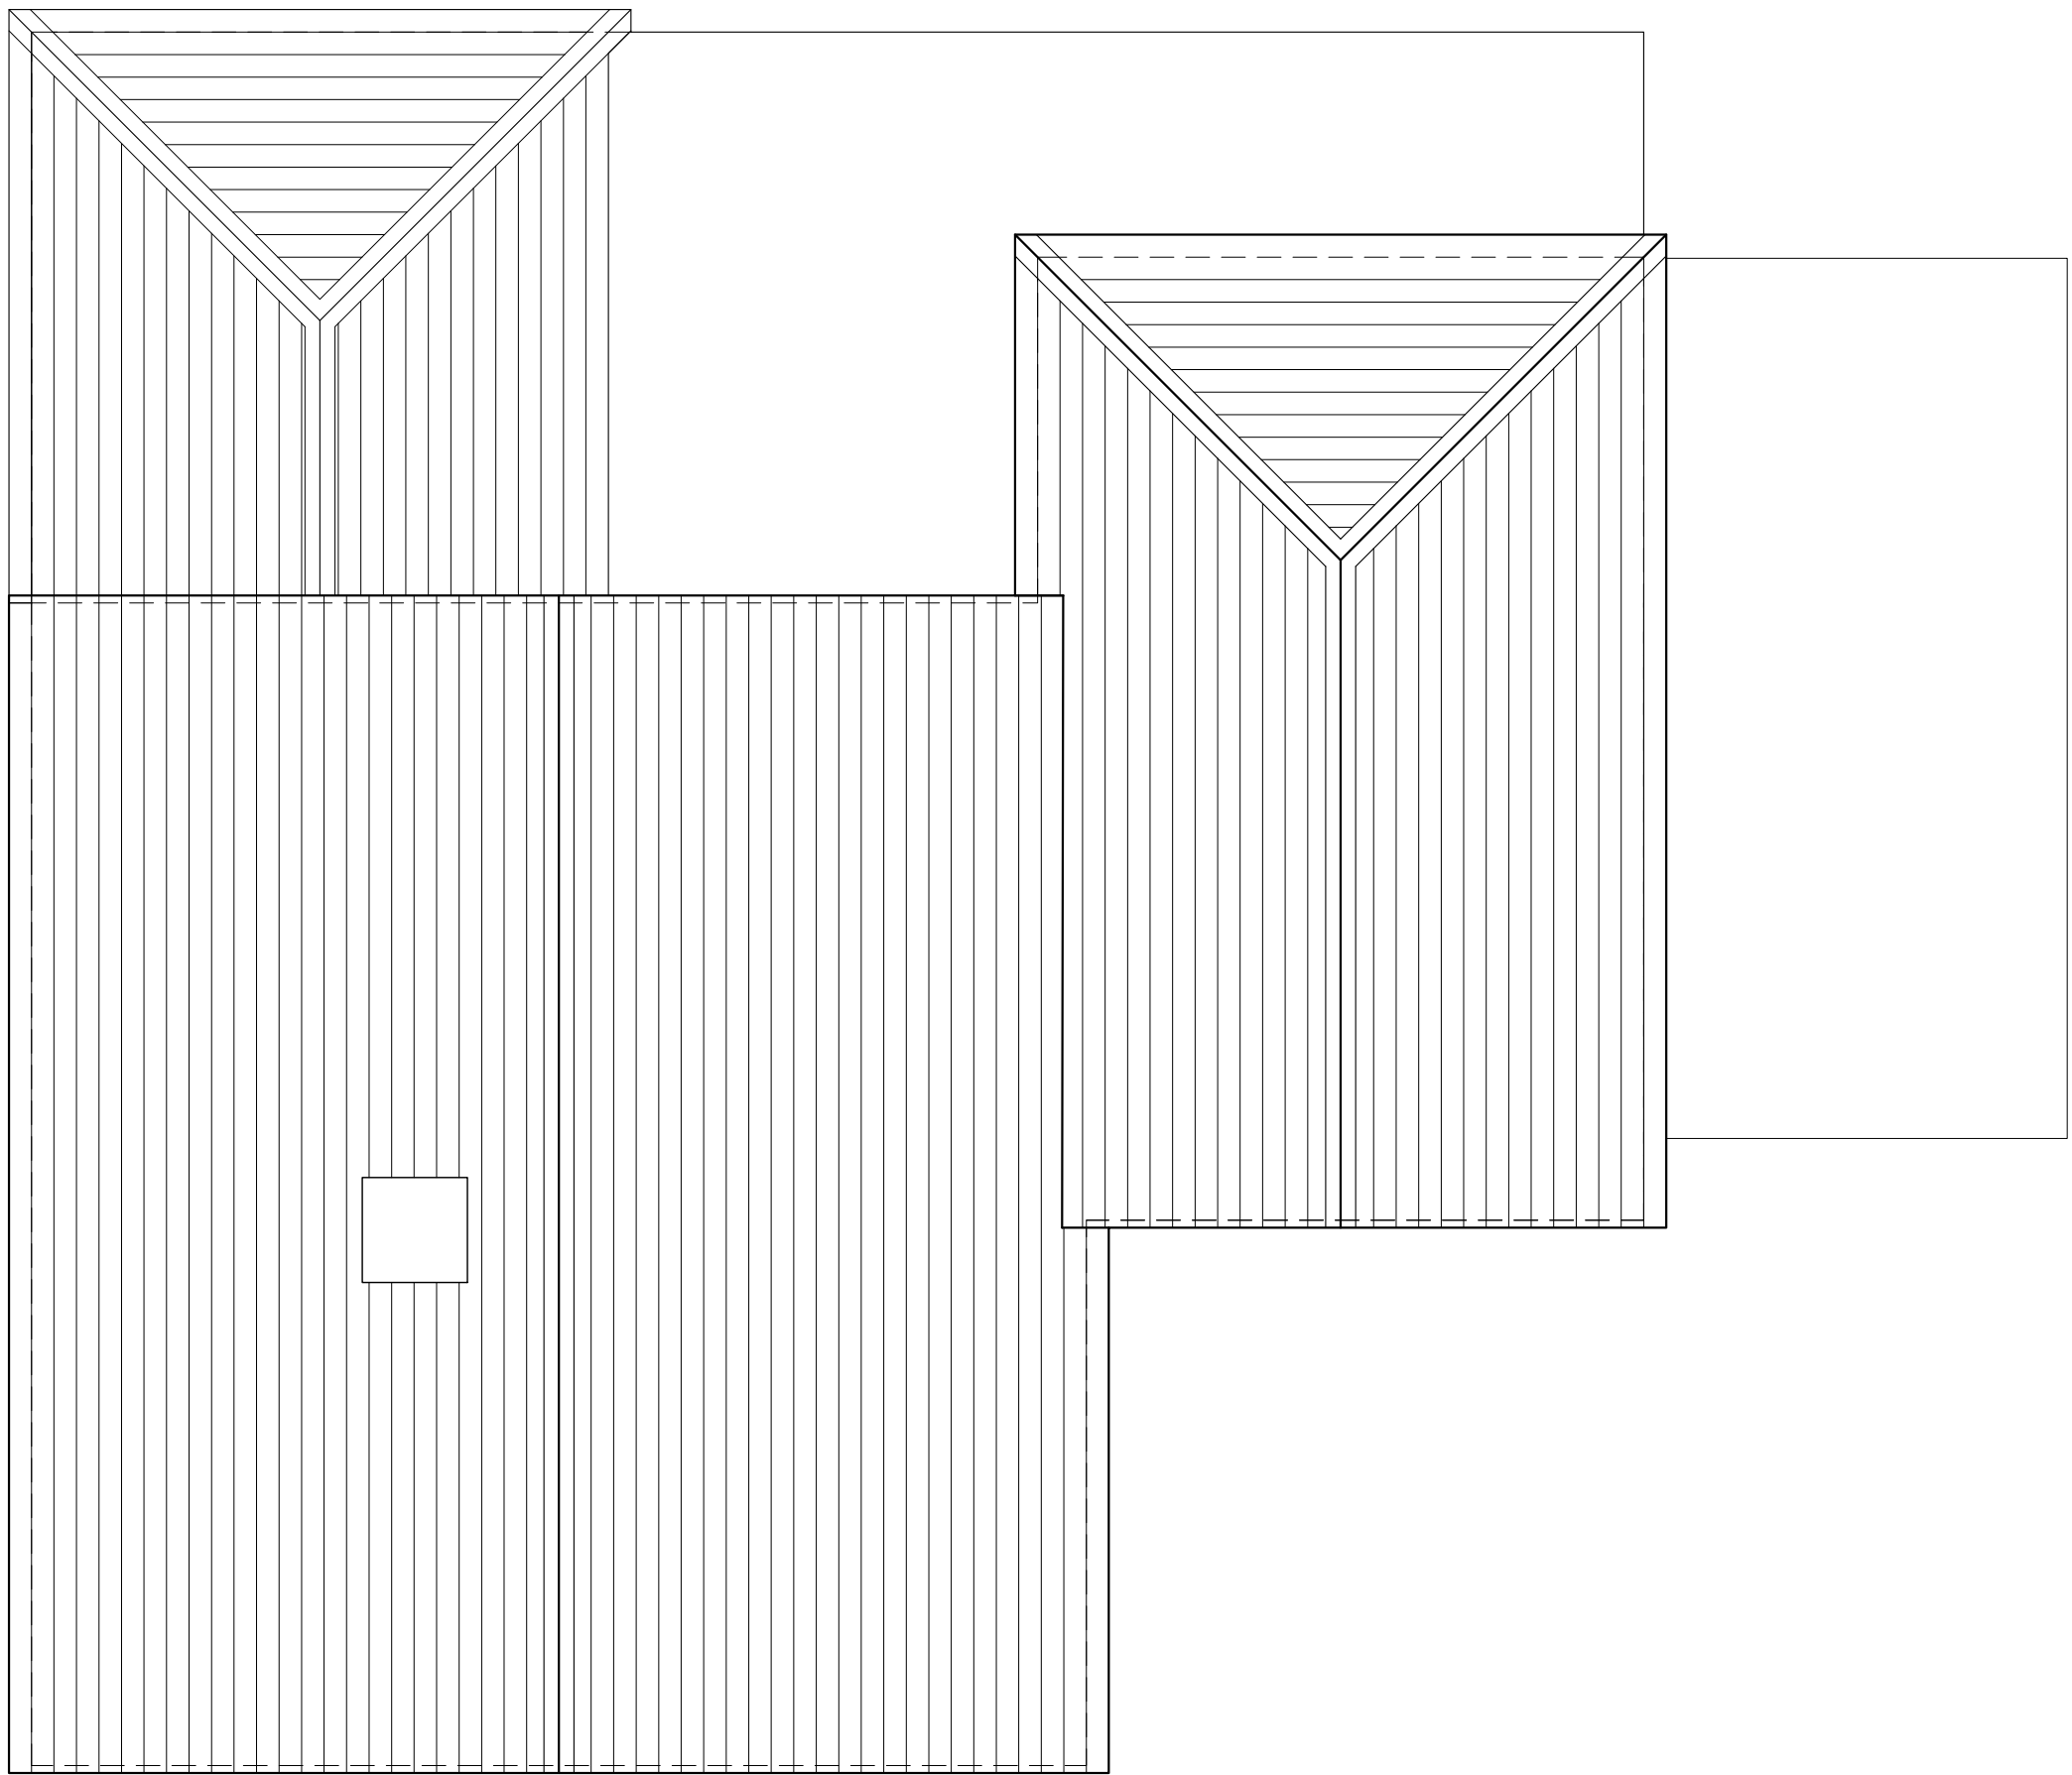
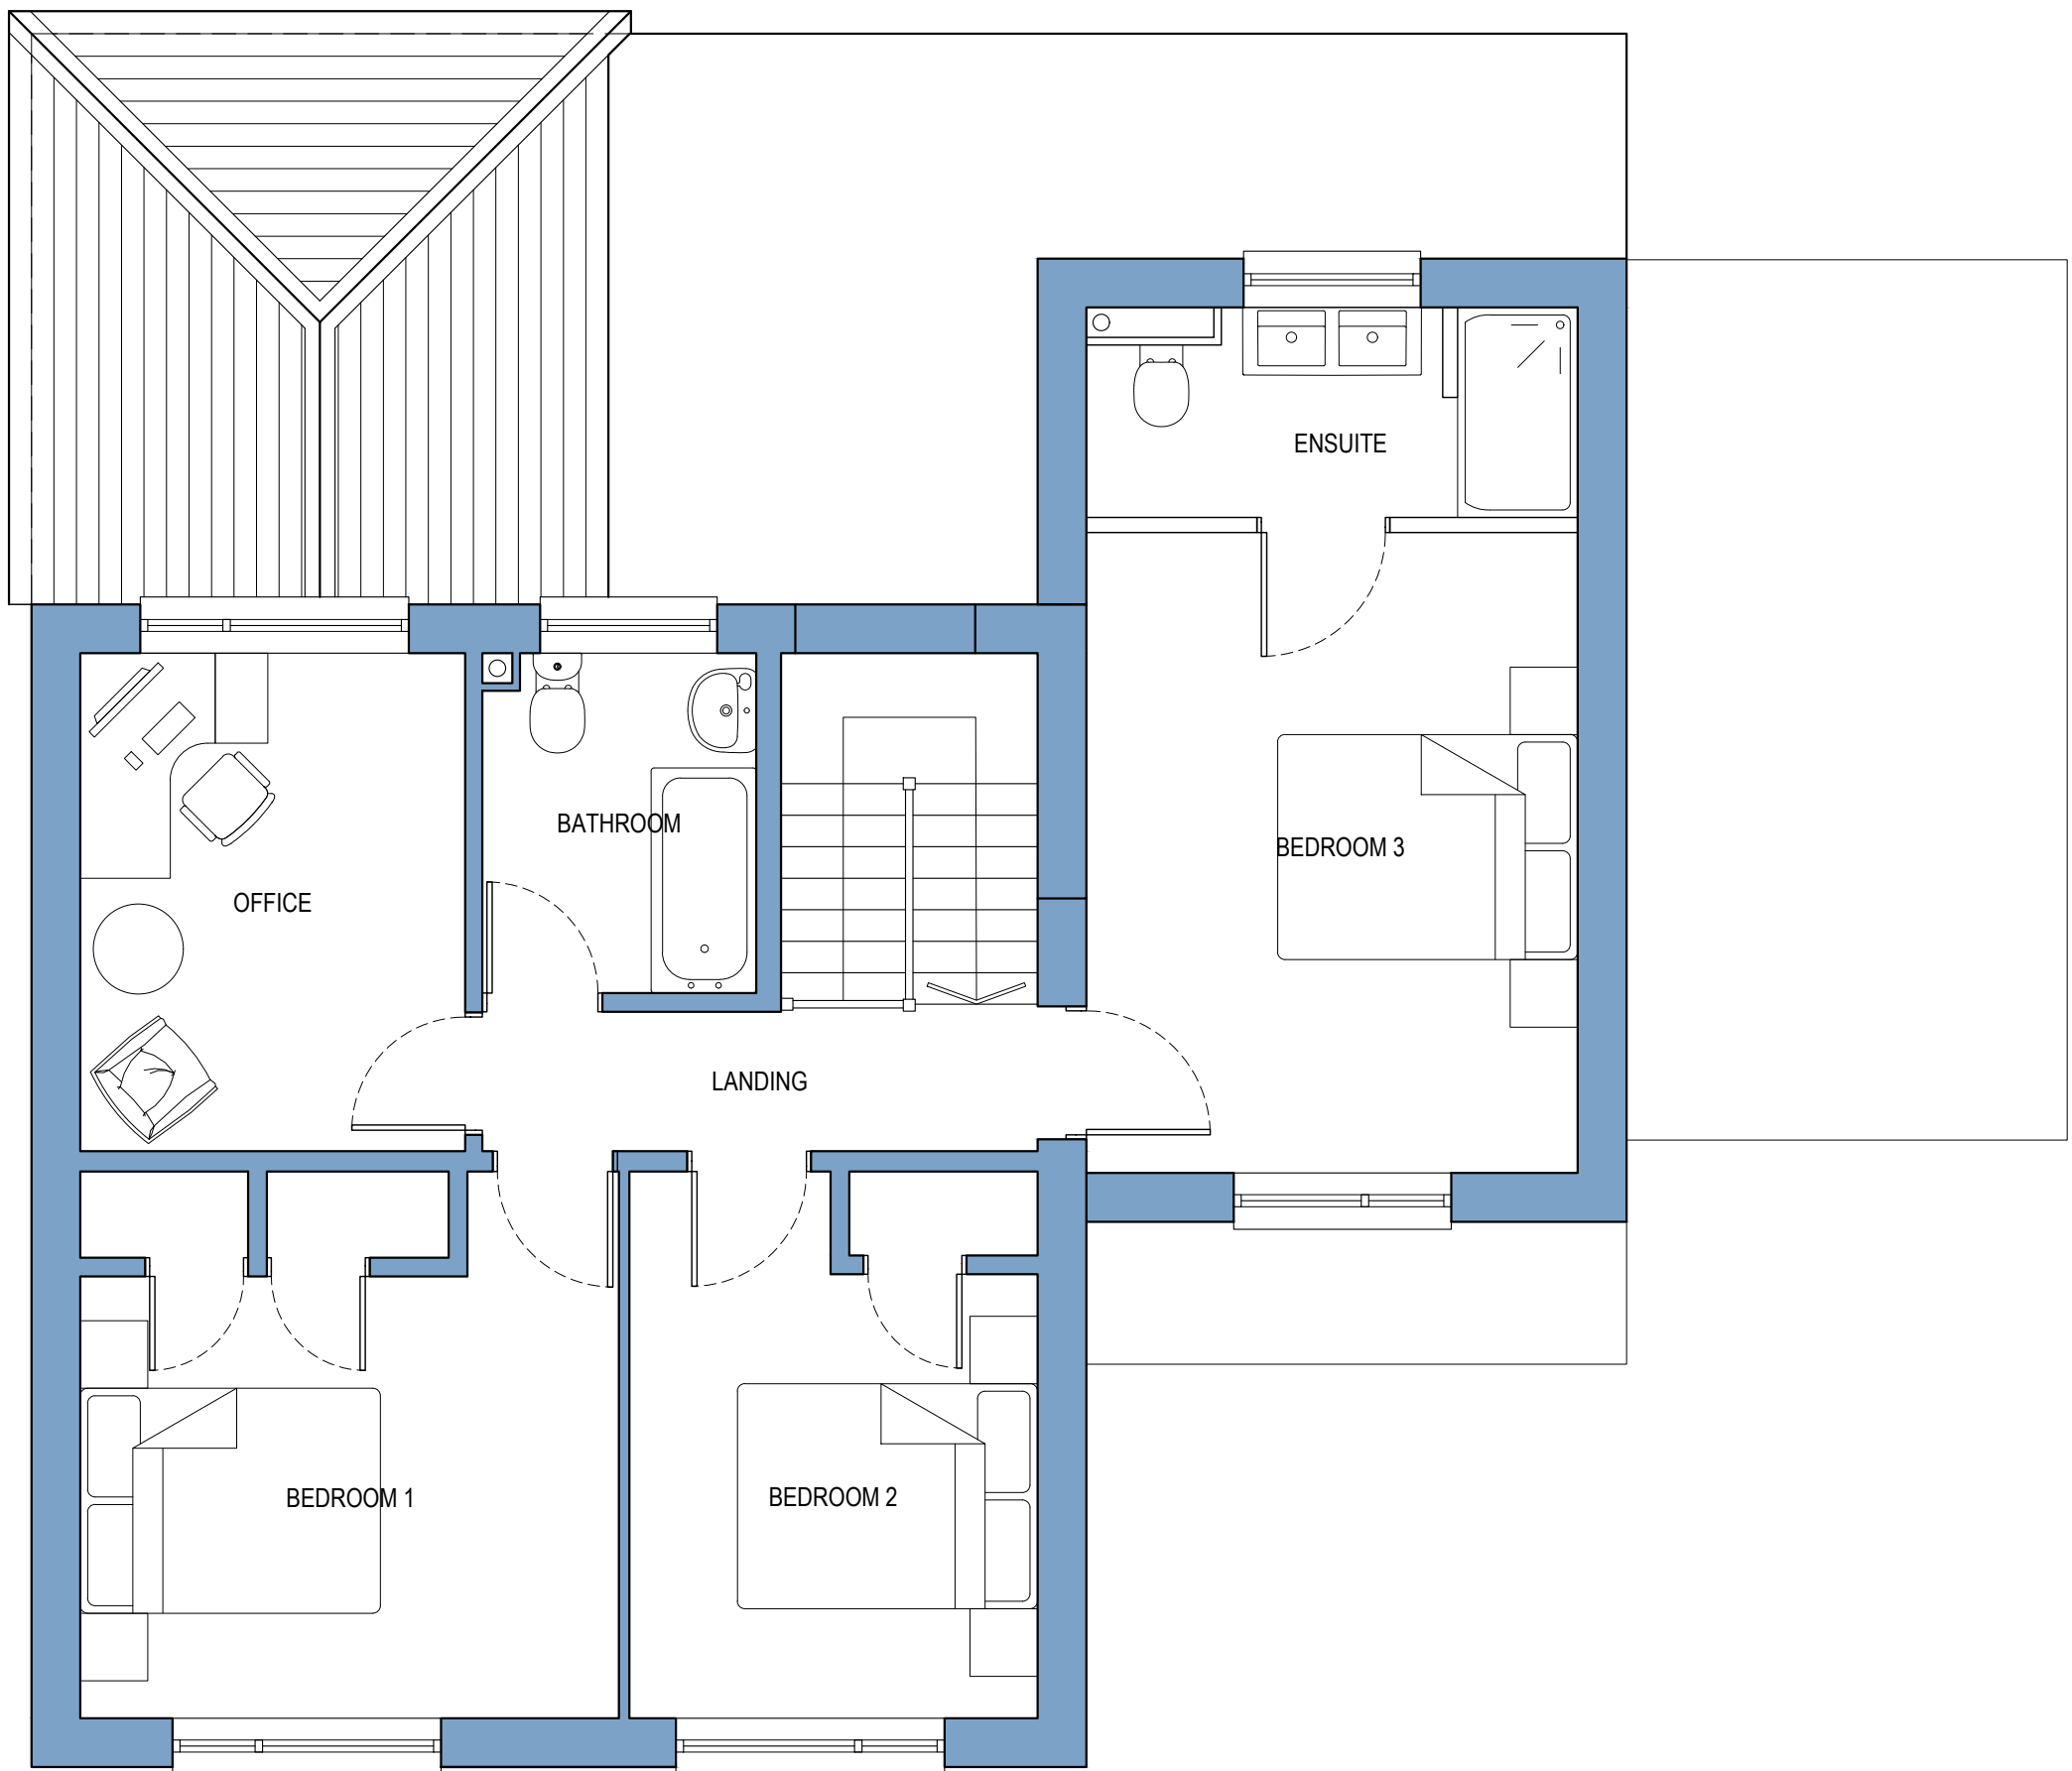


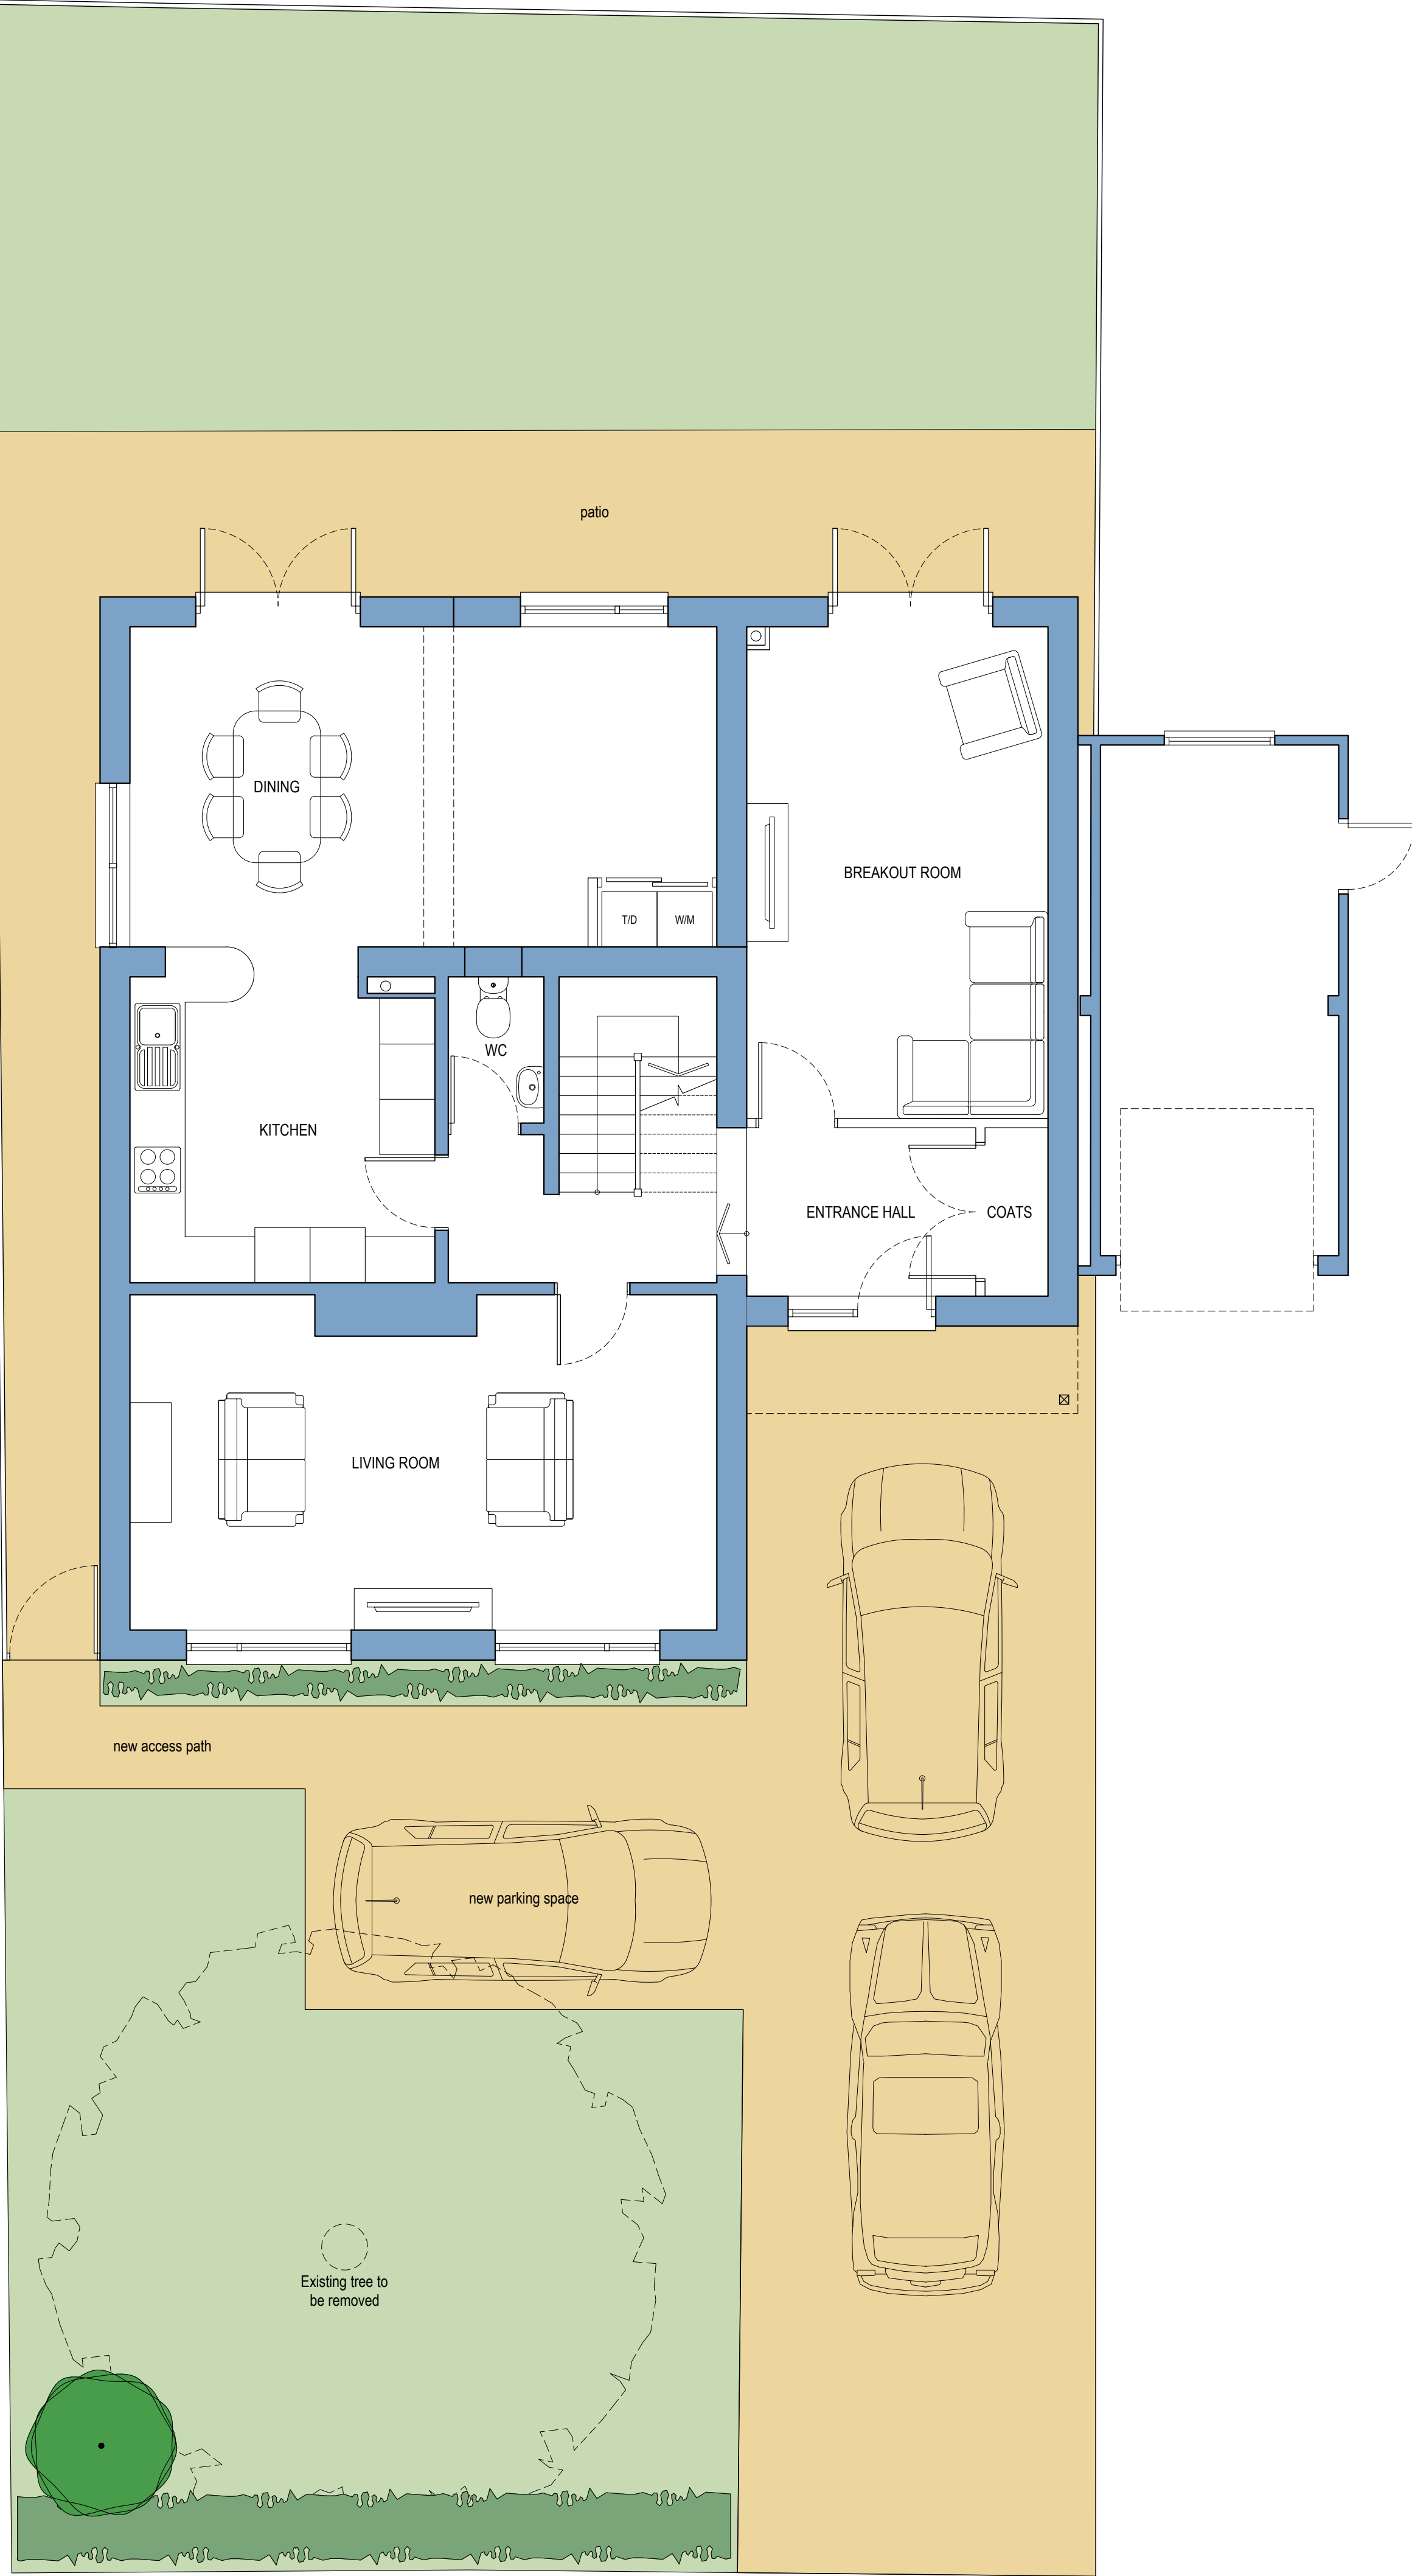

GENERAL NOTES:
1. This drawing is the property of the client and may not be copied, altered or reproduced in any form or passed on to a third party without written consent. If in doubt ASK.
2. The drawing reflects current standards and legislation agreed for this project at the time of original issue.

E	15.07.19	Additional parking bay indicated	EG
D	01.06.19	External wall moved away from boundary line	EG
C	14.02.19	Plans updated, changes to first floor	EG
B	11.02.19	Updated to suit client comments	EG
A	13.01.19	First issue	EG

REV	DATE	DESCRIPTION	REV BY	CKD BY
-----	------	-------------	--------	--------

PROJECT
Mr & Mrs Tonkin
55 HOLLYBANK LANE
EMSWORTH
Hampshire
PO10 7UE

DRAWING TITLE
Proposed Floor & Roof Plans

DRAWING STATUS PLANNING	SCALE 1:50 / 1:500 A1
PROJECT NO. DRAWING NO. PD05	REVISION E DRAWN BY EG

