



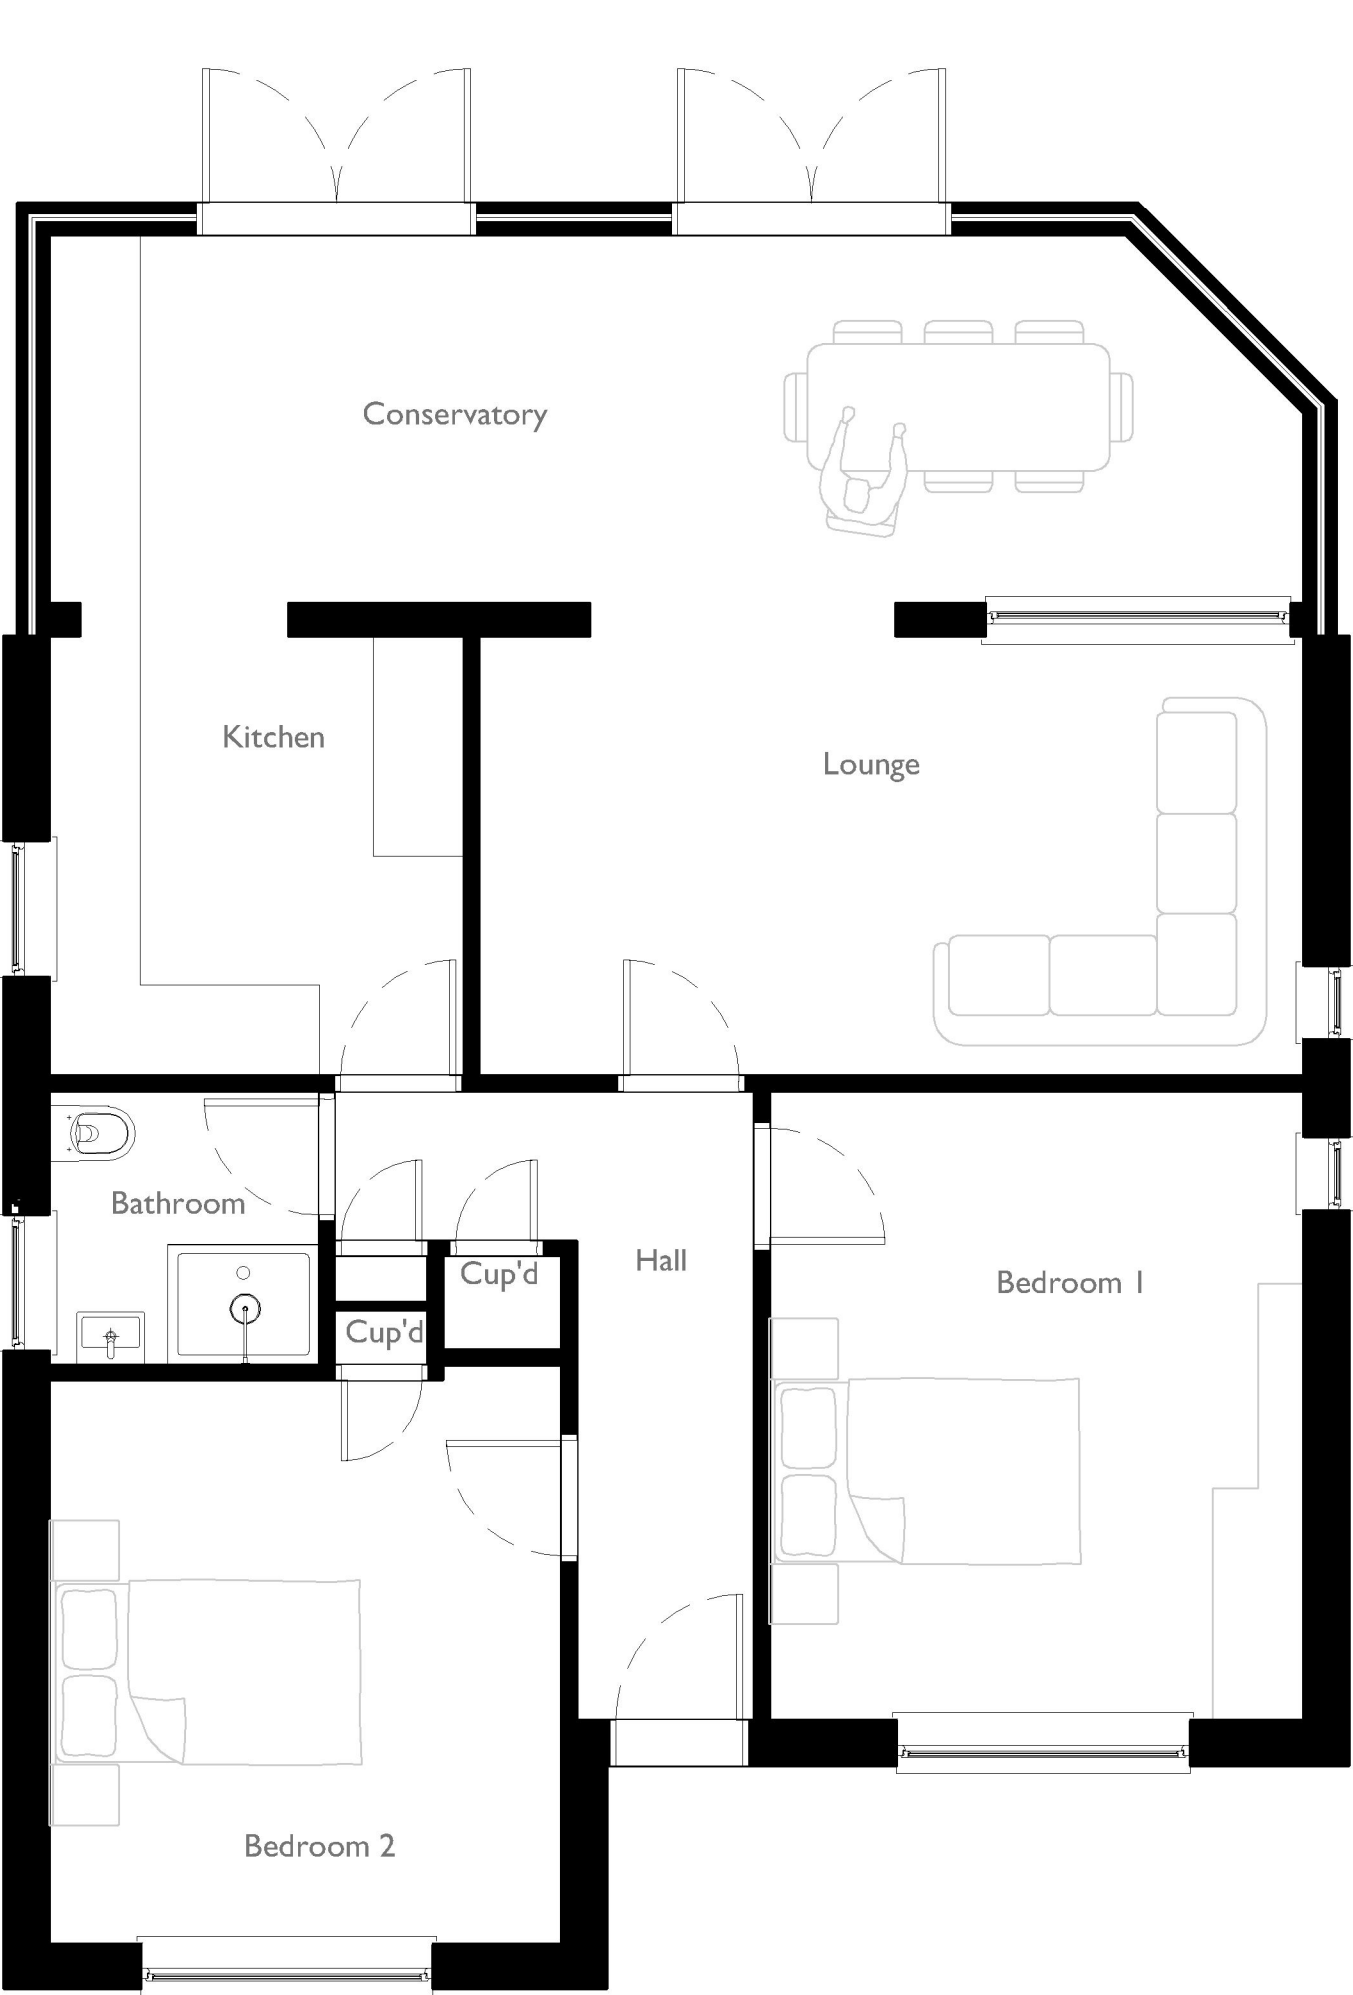

Existing Ground Floor Plan

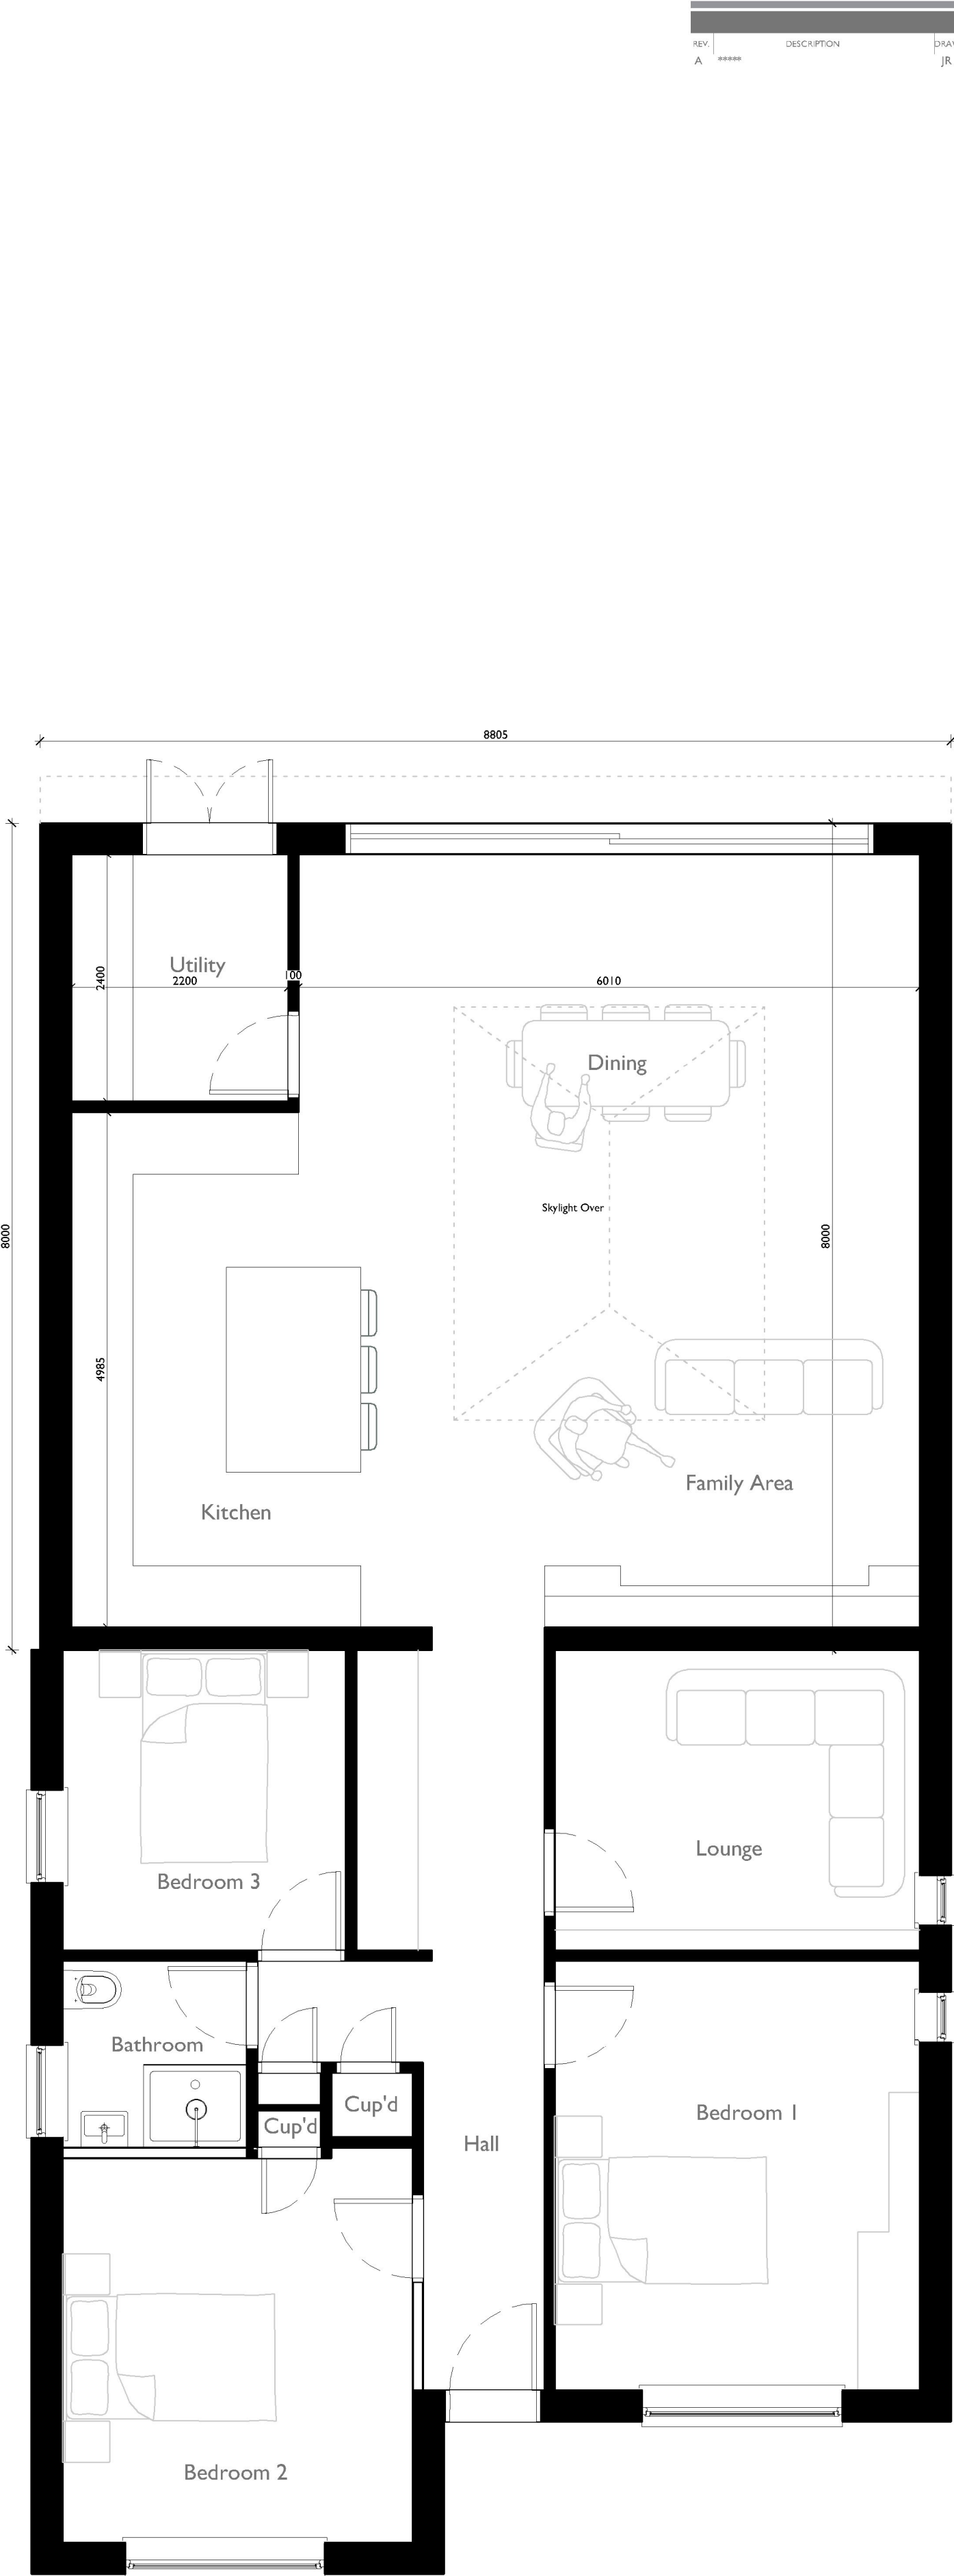

Proposed Ground Floor Plan

REV.	DESCRIPTION	DRAWN	CHKD	DATE
A	*****	JR		**j**j**

Project type	EXTENSION	Drawing classification	RESIDENTIAL	Work stage	PLANNING
DRAWING TITLE					
MIKE HOLLANDS 60A HULBERT ROAD PO93TG EXISTING & PROPOSED FLOOR PLANS					
SCALE	SHEET SIZE	SHEET No.	DRAWN	CHKD	DATE
1:50	A2	1 of 1	JR	JR	2019
CAD FILE					DWG
PLANNING					
19-010-100					