


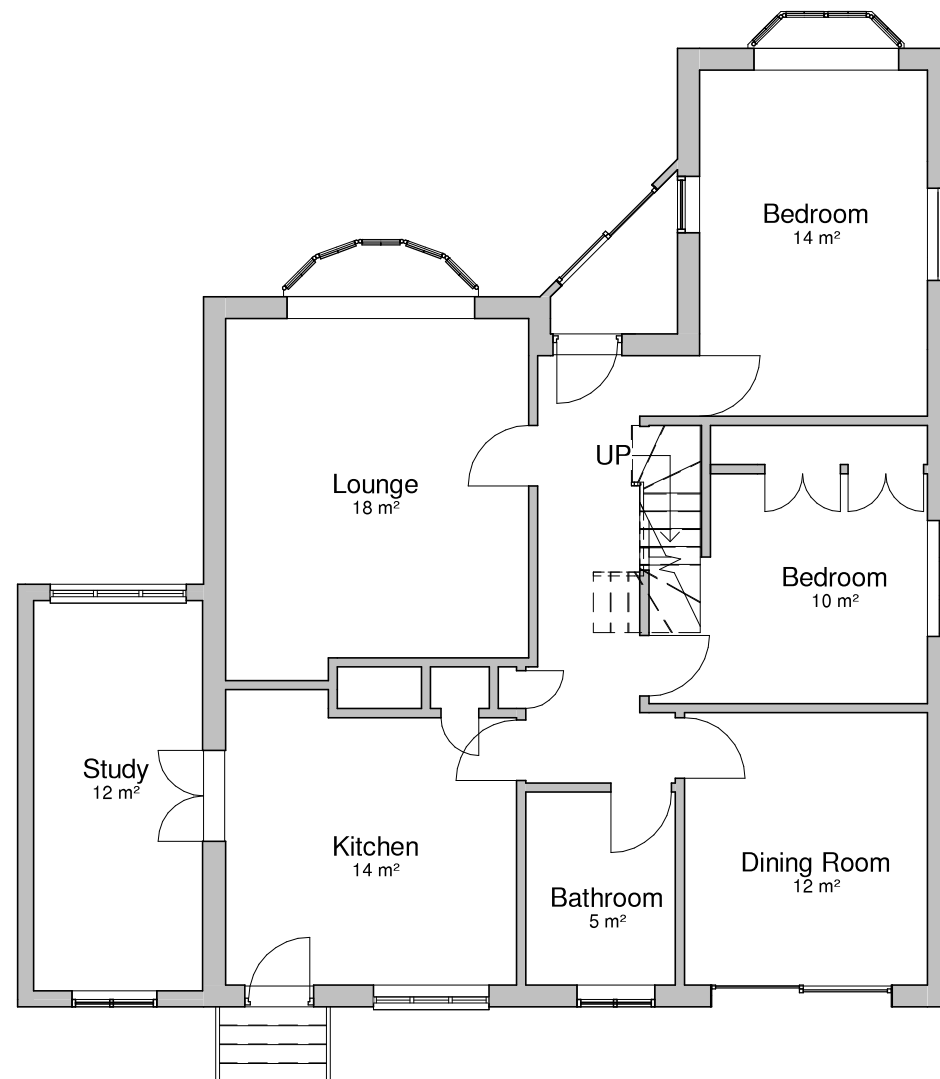


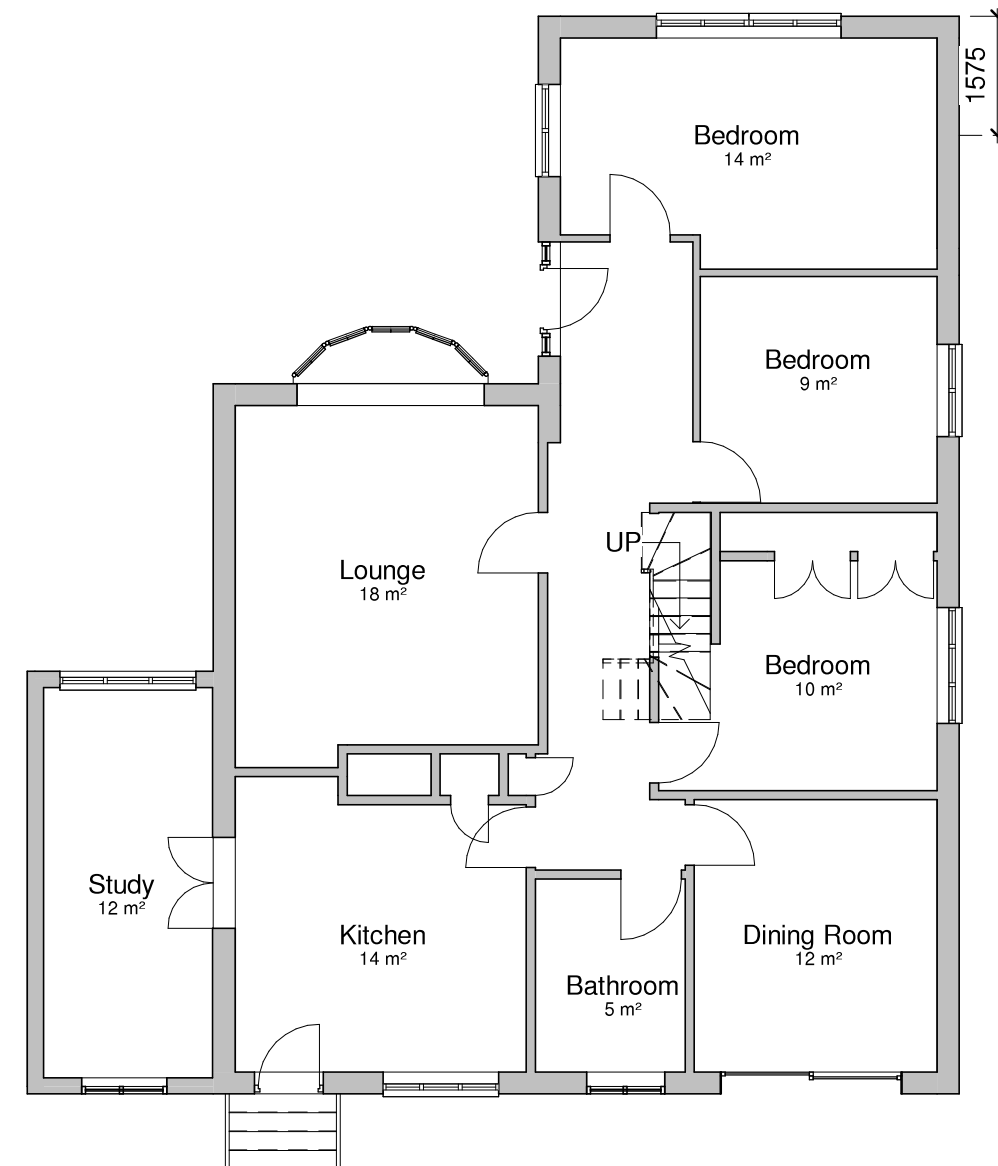

Existing Ground Floor
1 : 100

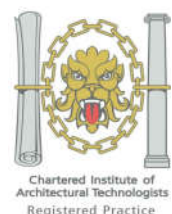

Proposed Ground Floor
1 : 100

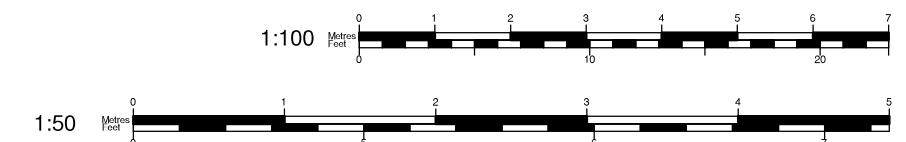

Tel: 0800 6127 664
www.yourhomeplans.co.uk

Your Home Plans



These drawings are for approval purposes. Materials and products should not be ordered based on scaling from drawings as errors may occur along existing building lines. All measurements and supporting elements are to be checked on site. Refer to Your Home Plans if any discrepancies are found.

Mr & Mrs Collins
42 Hazleton Way
Waterlooville
Hants
PO8 9BT

Ground Floor Plans

Project number 42HAZ-19

Date 11th September 2019

Drawn by JG

Checked by Checker

A103

Scale 1 : 100