

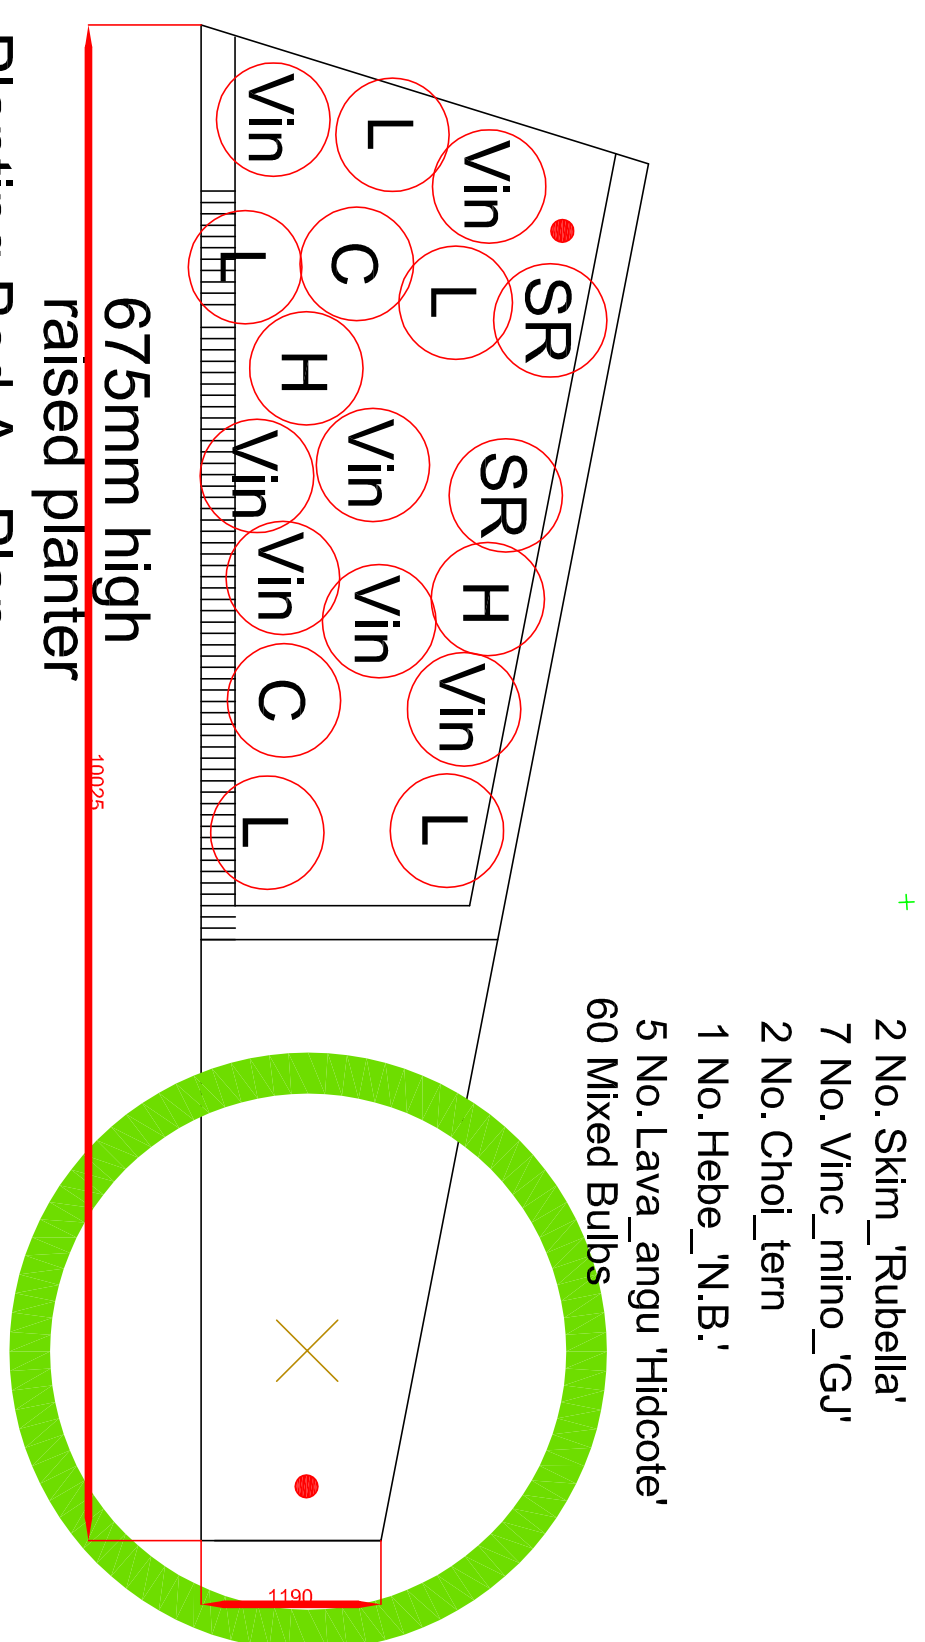
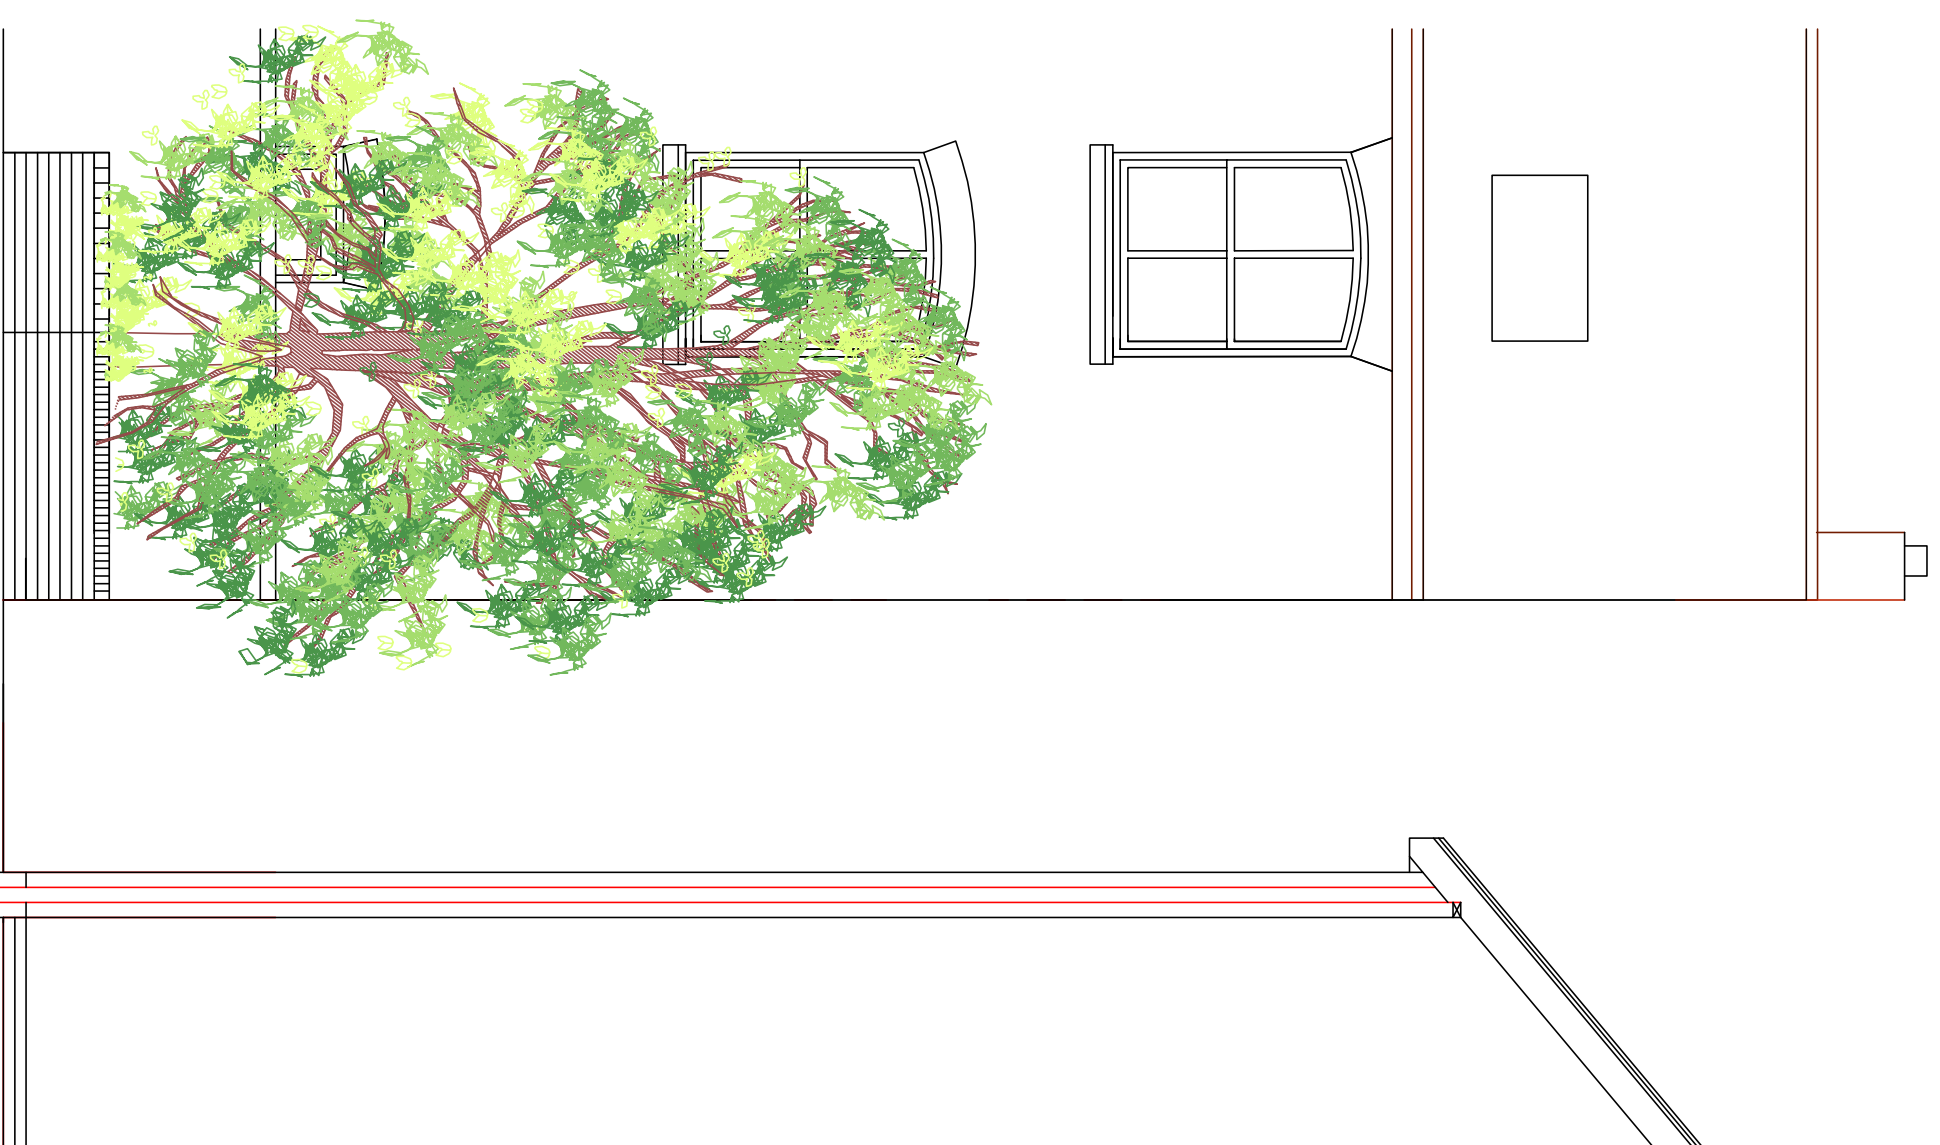


Planting bed A - Front Elevation

Ibstock Hamsey Mixed Facing Bricks


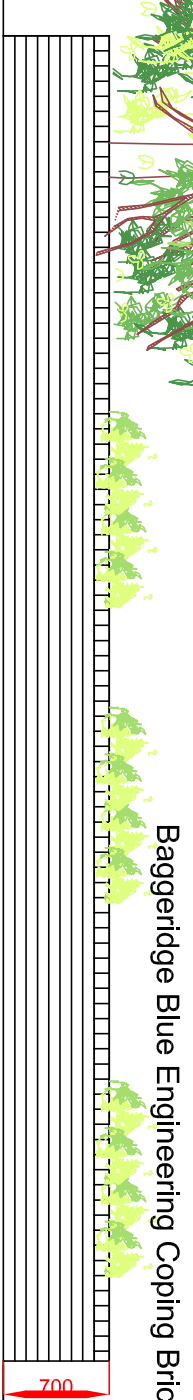


EndElevation



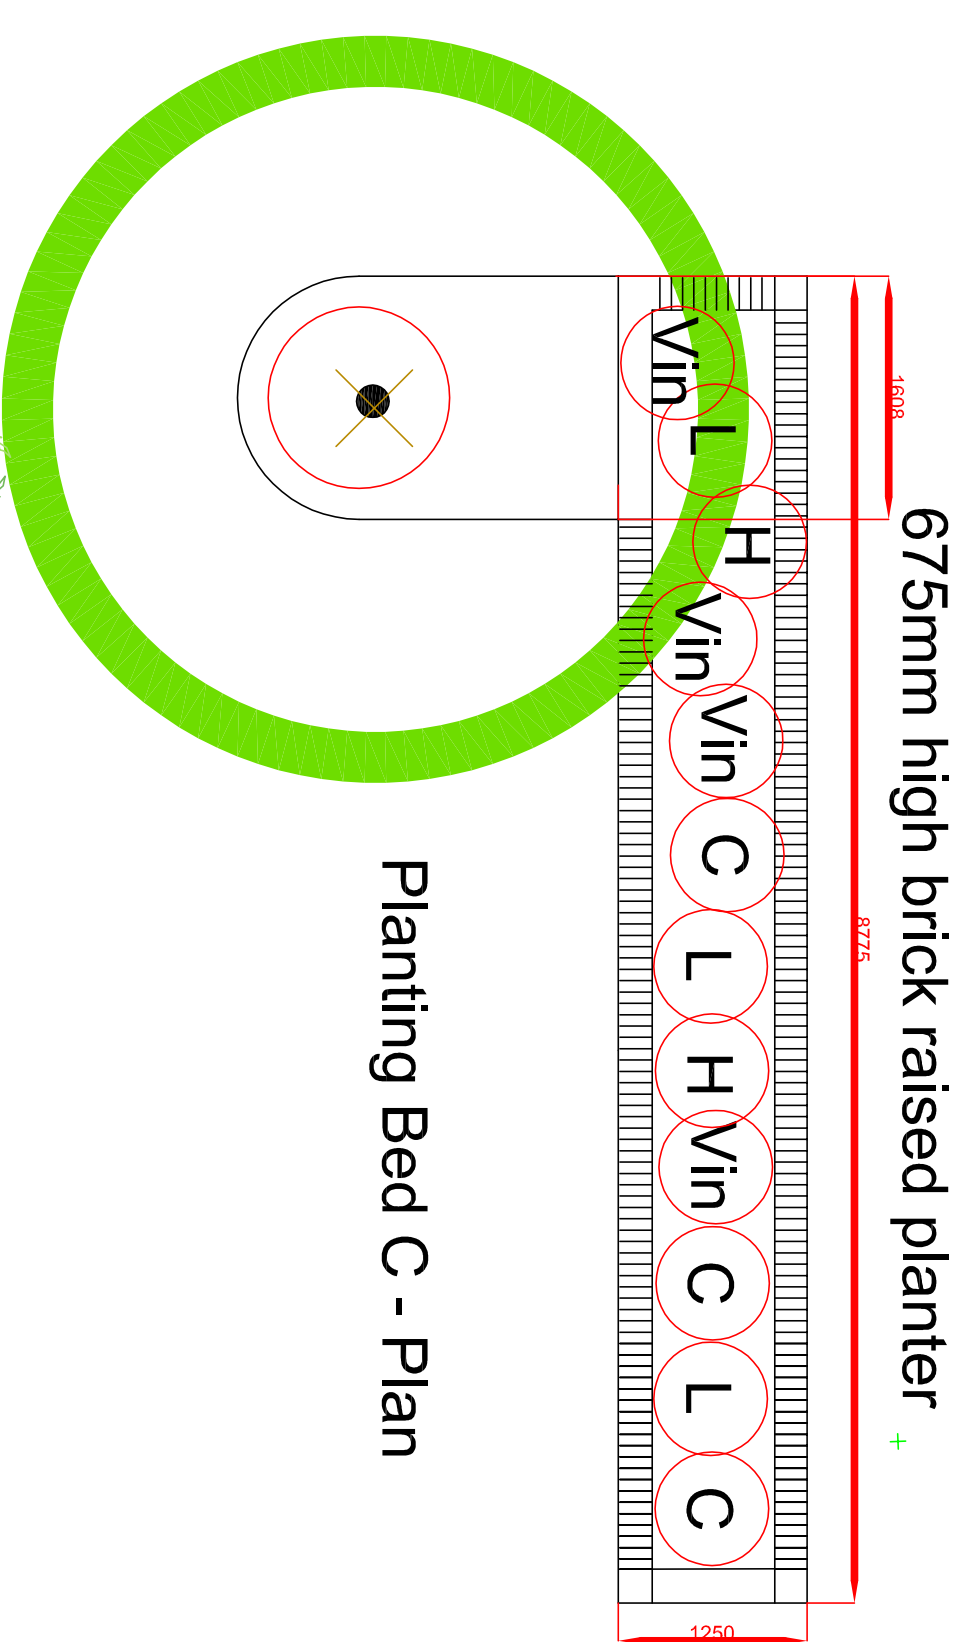


Planting Bed C - Front Elevation

Ibstock Hamsey Mixed Facing Bricks

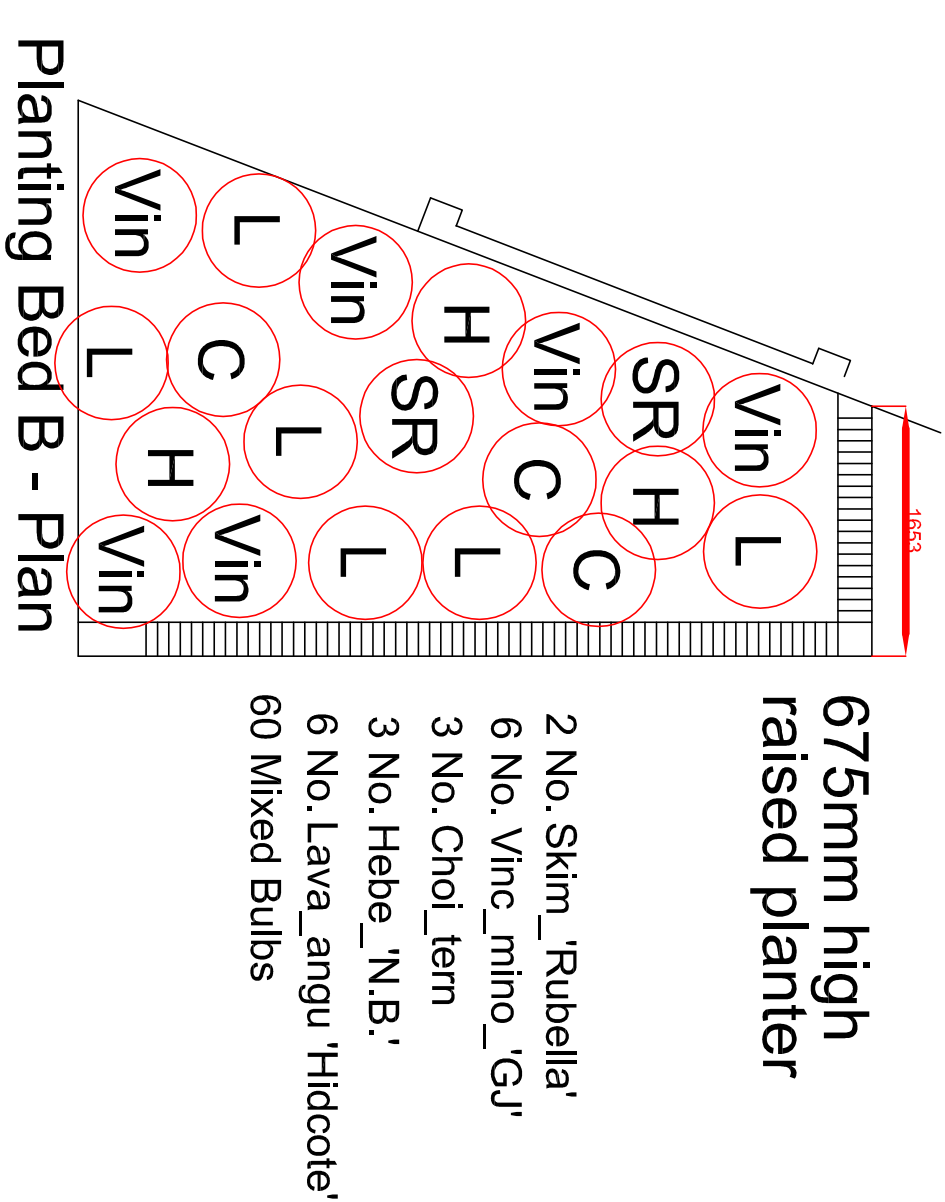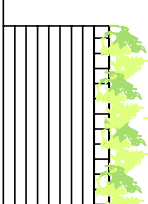

Andrew Jones Decorative Wooden Bollards

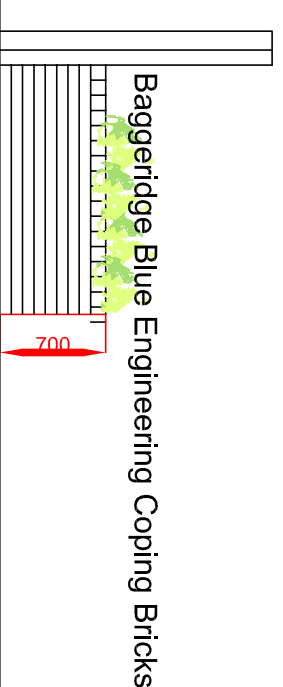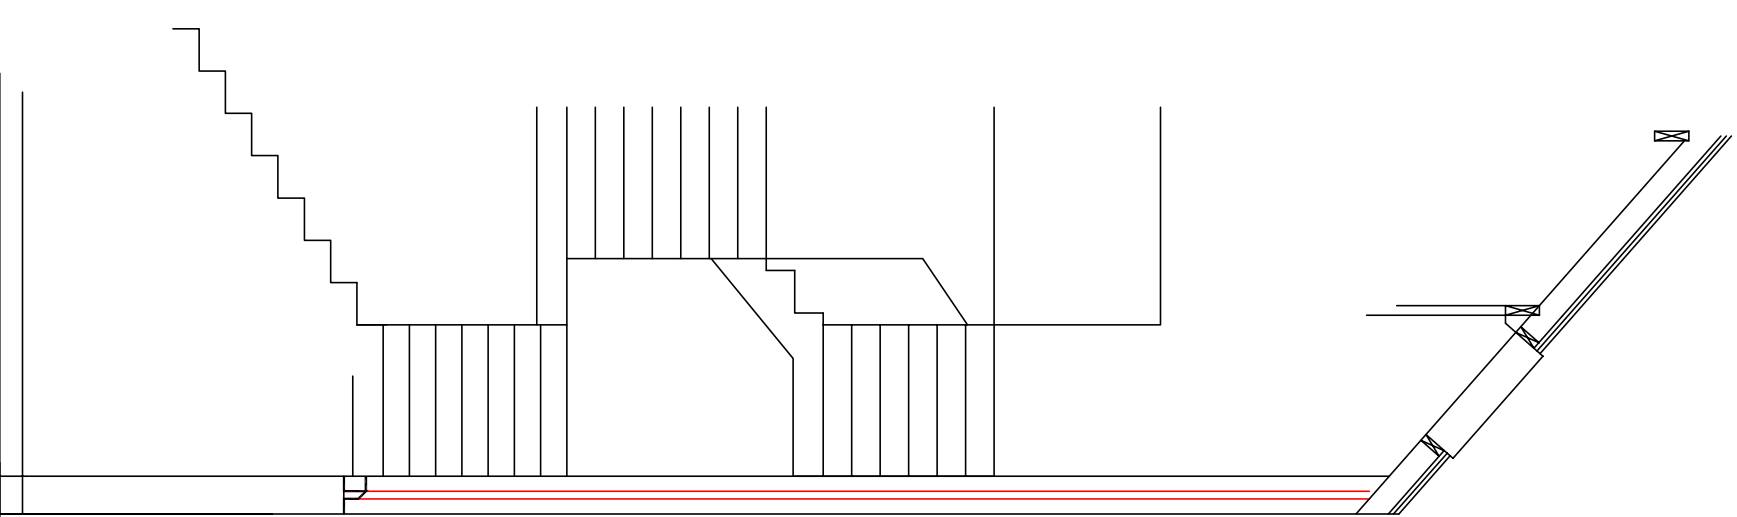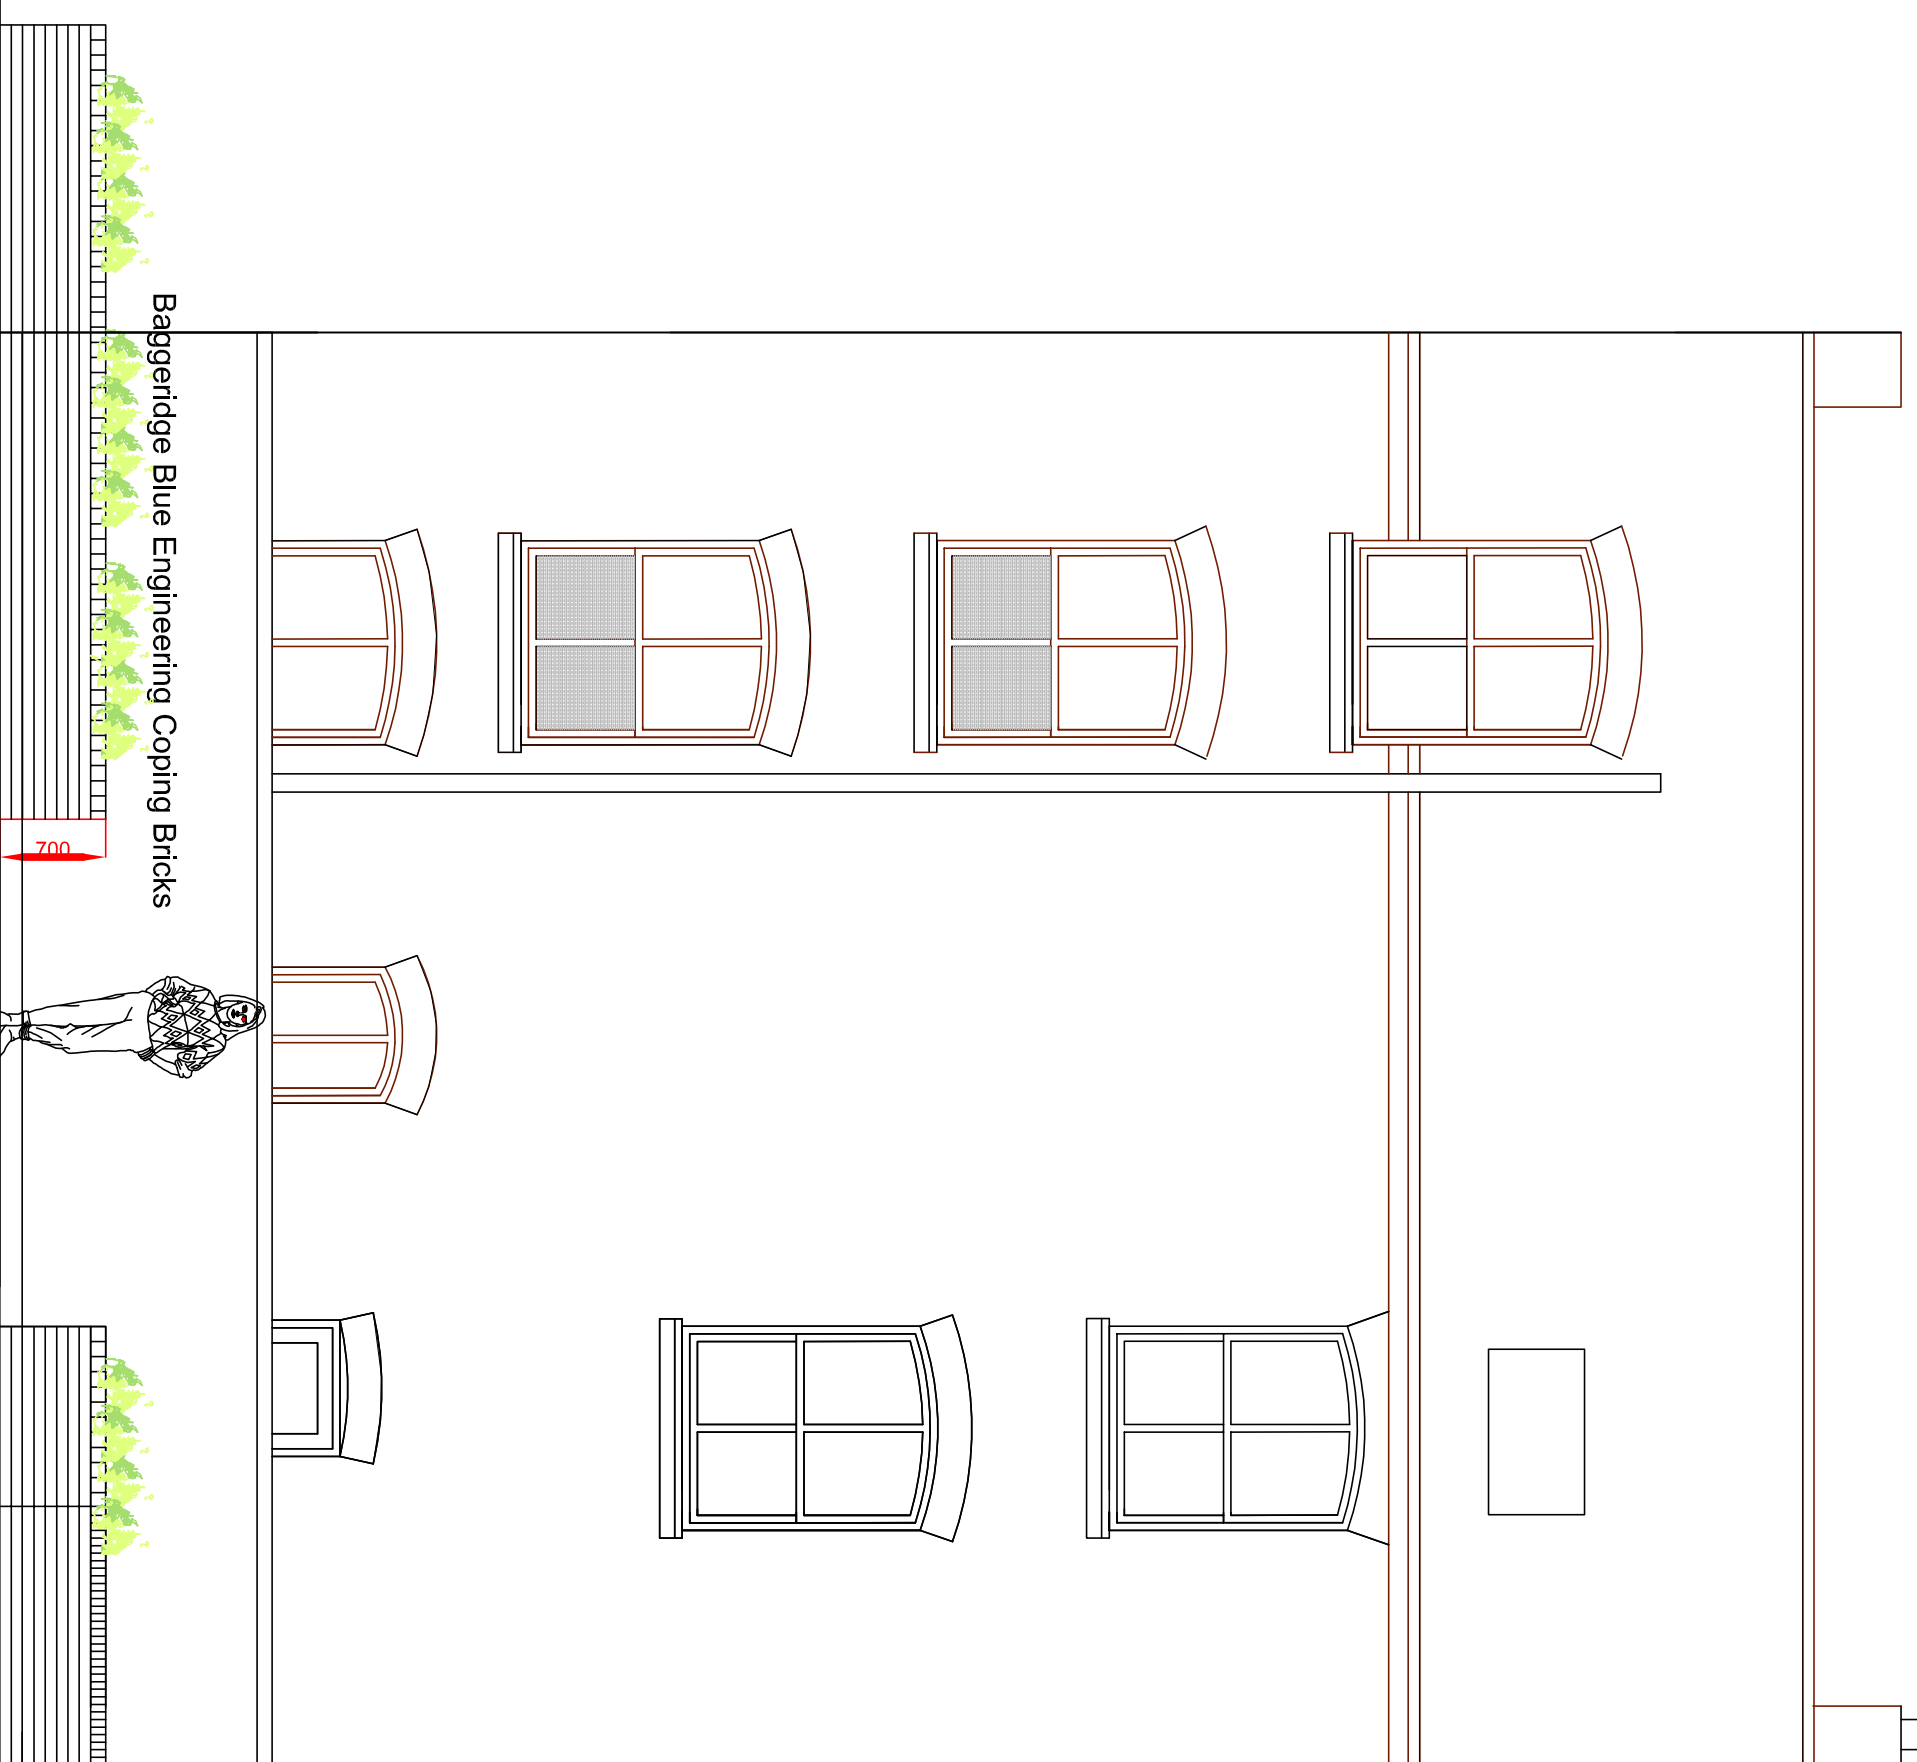

EndElevation

Ibstock Hamsey Mixed Facing Bricks

SCALE	TITLE	
1/100	Residential Proposals	
DATE	PROJECT	
Nov. '19	10A, The Pallant - Havant	
DESIGNED BY	DRAWN BY	
PETER GALLUDAY PARTNERSHIP 100, THE PALLANT, HAVANT PO19 1QJ, HAMPSHIRE, UK TEL: 01329 481353 FAX: 01329 481353 E: PG@PGARCHITECTS.CO.UK W: WWW.PGARCHITECTS.CO.UK	10A, THE PALLANT, HAVANT PO19 1QJ, HAMPSHIRE, UK TEL: 01329 481353 FAX: 01329 481353 E: PG@PGARCHITECTS.CO.UK W: WWW.PGARCHITECTS.CO.UK	
PG	PG	