




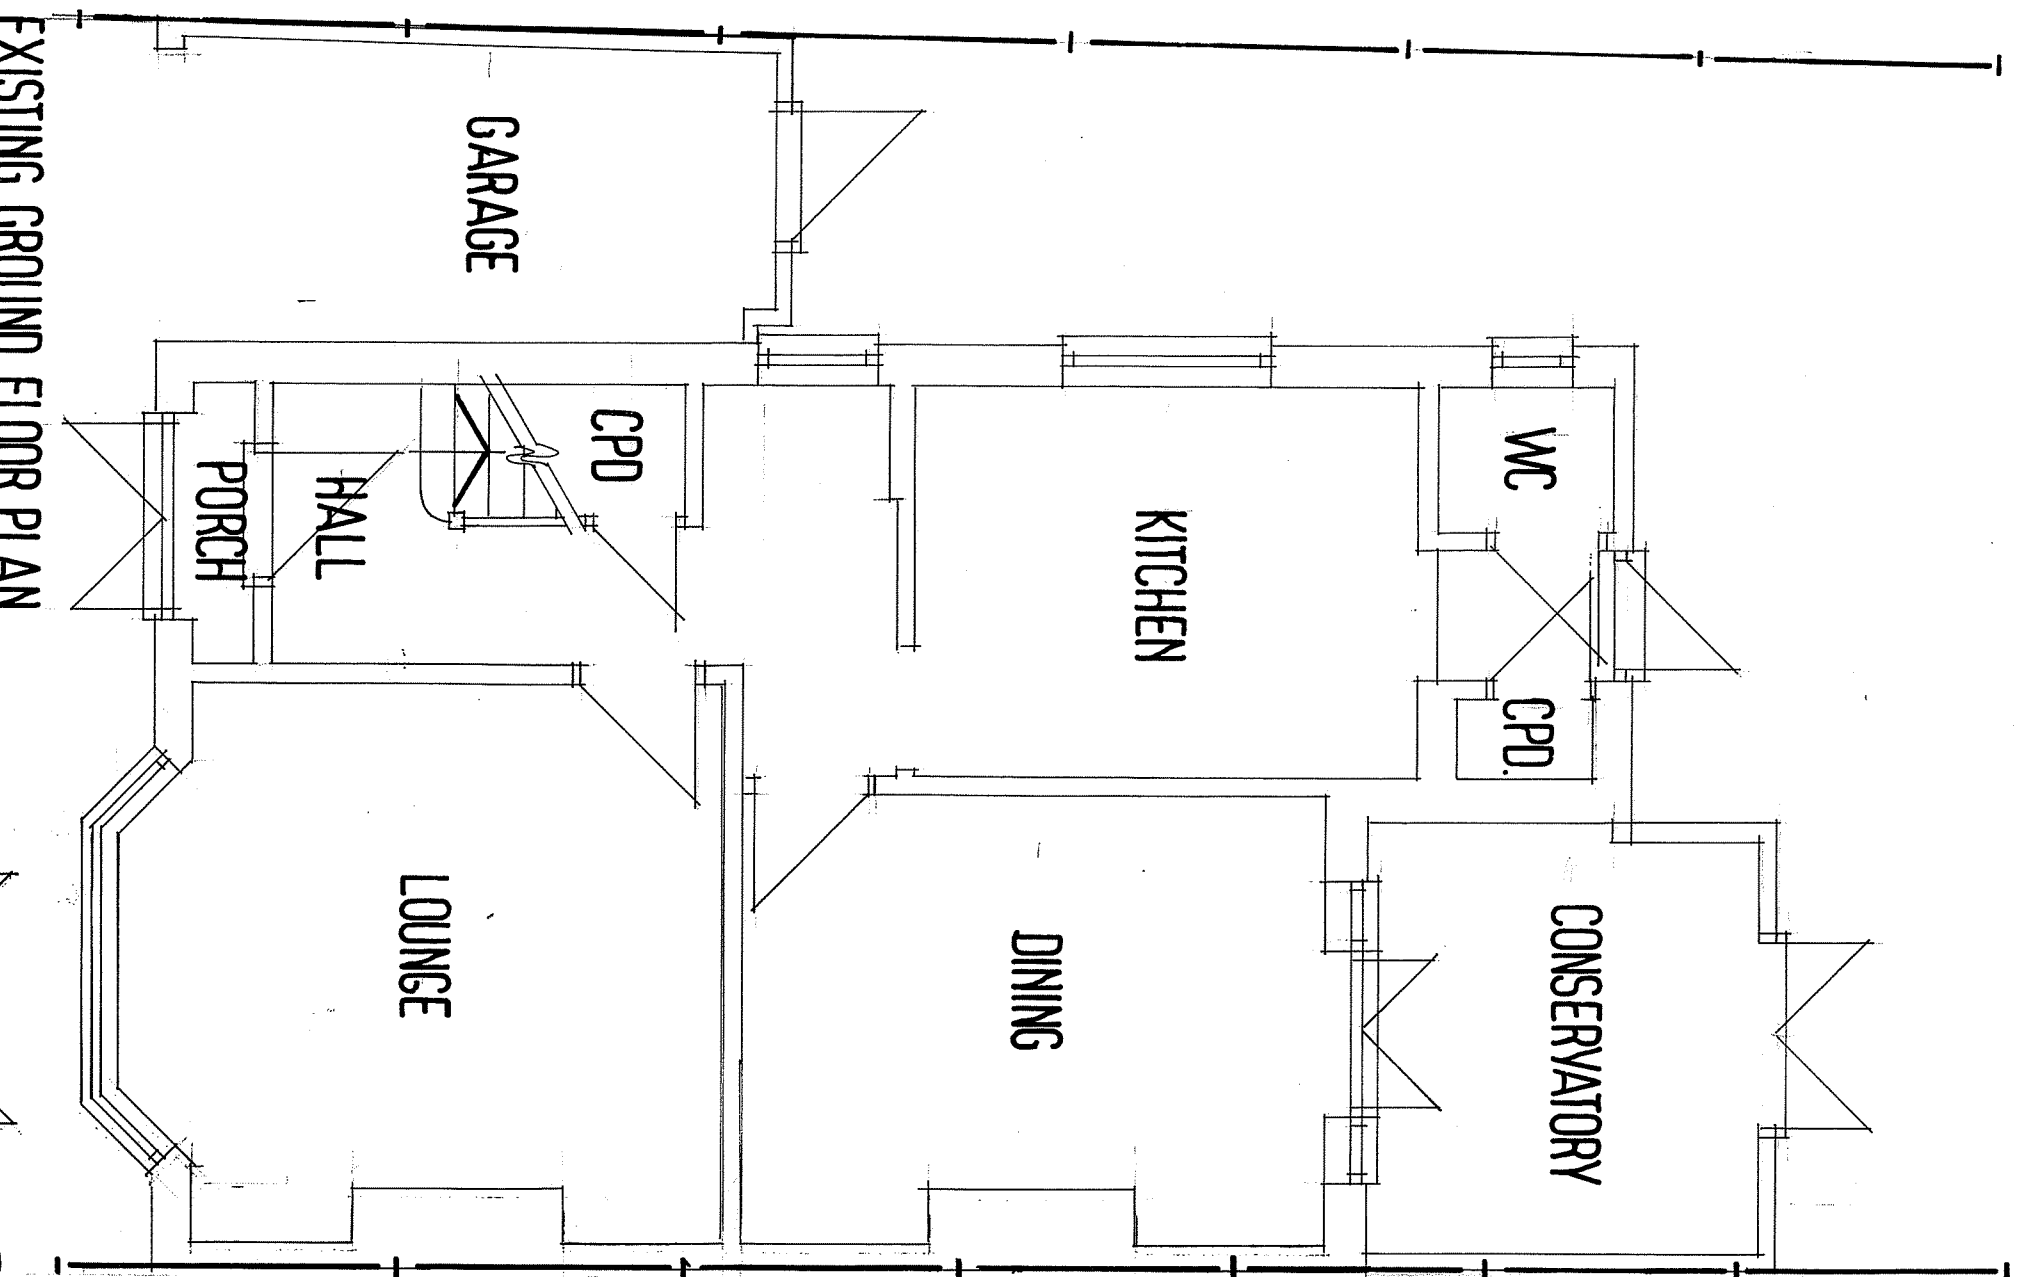


EXISTING GROUND FLOOR PLAN

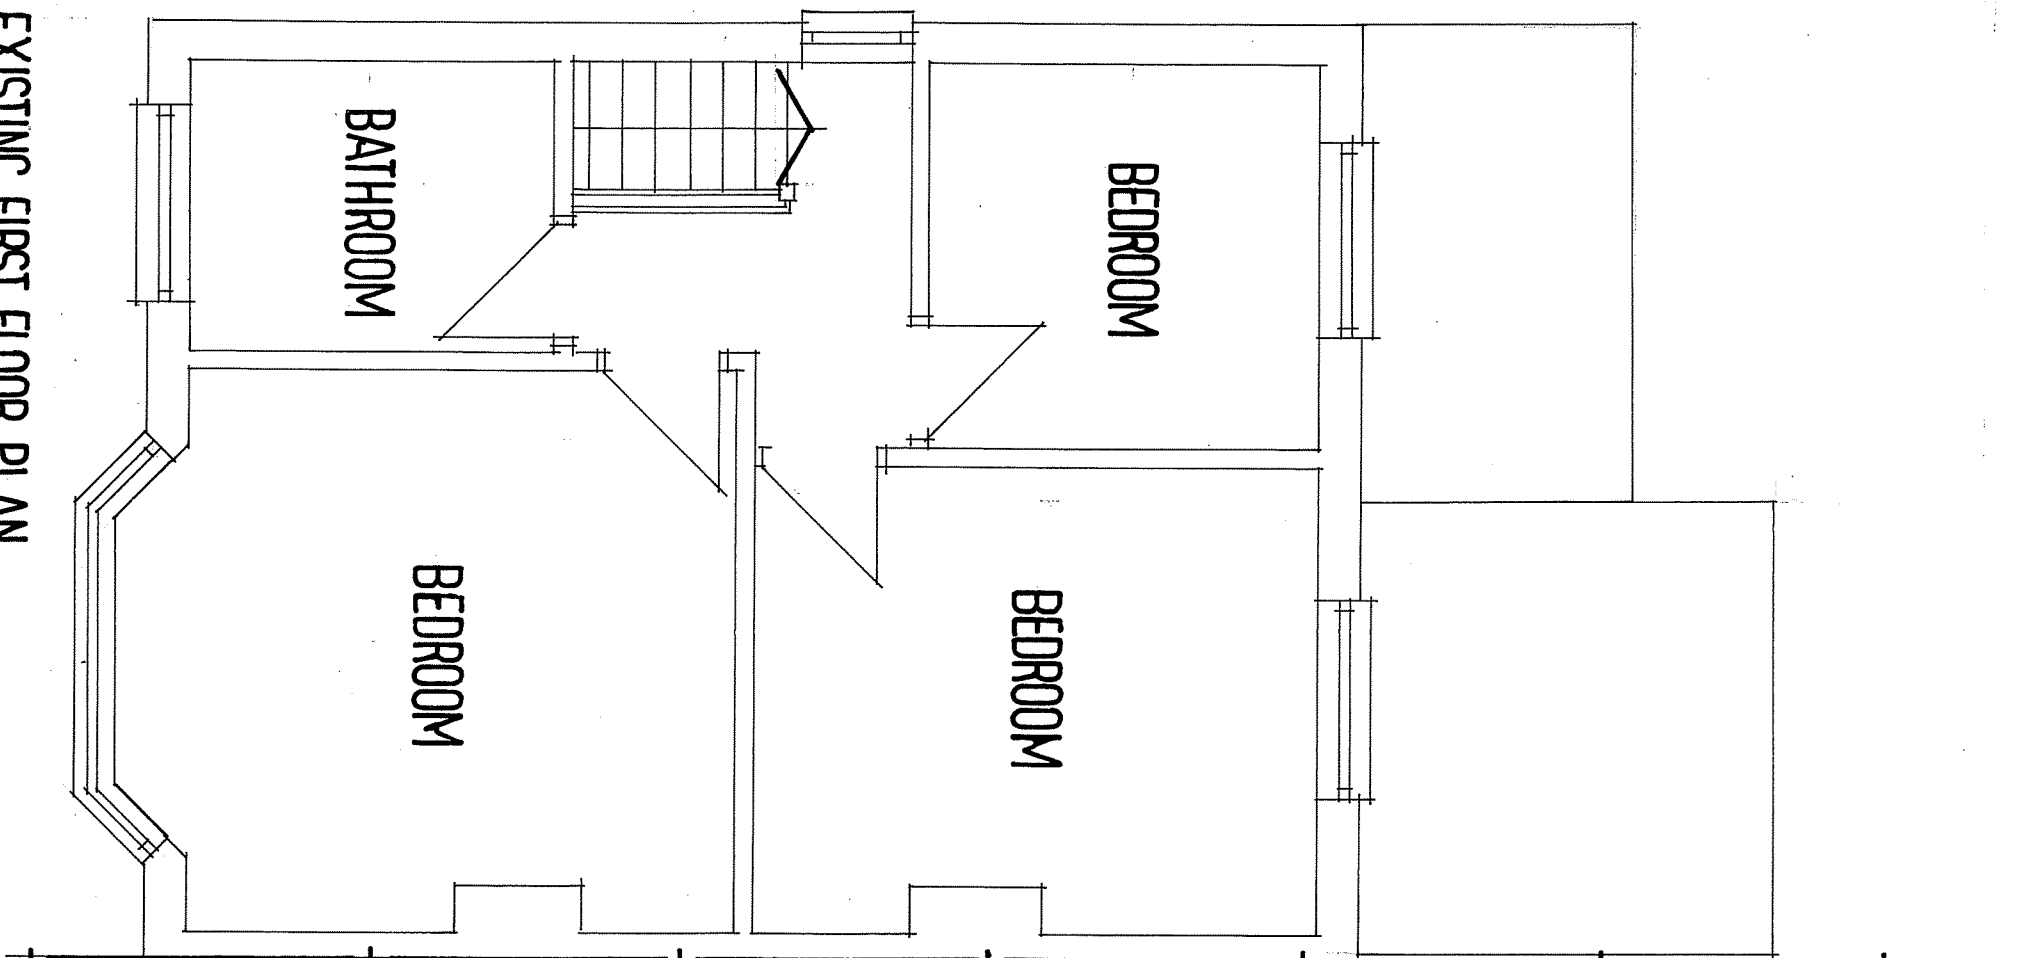


EXISTING FIRST FLOOR PLAN

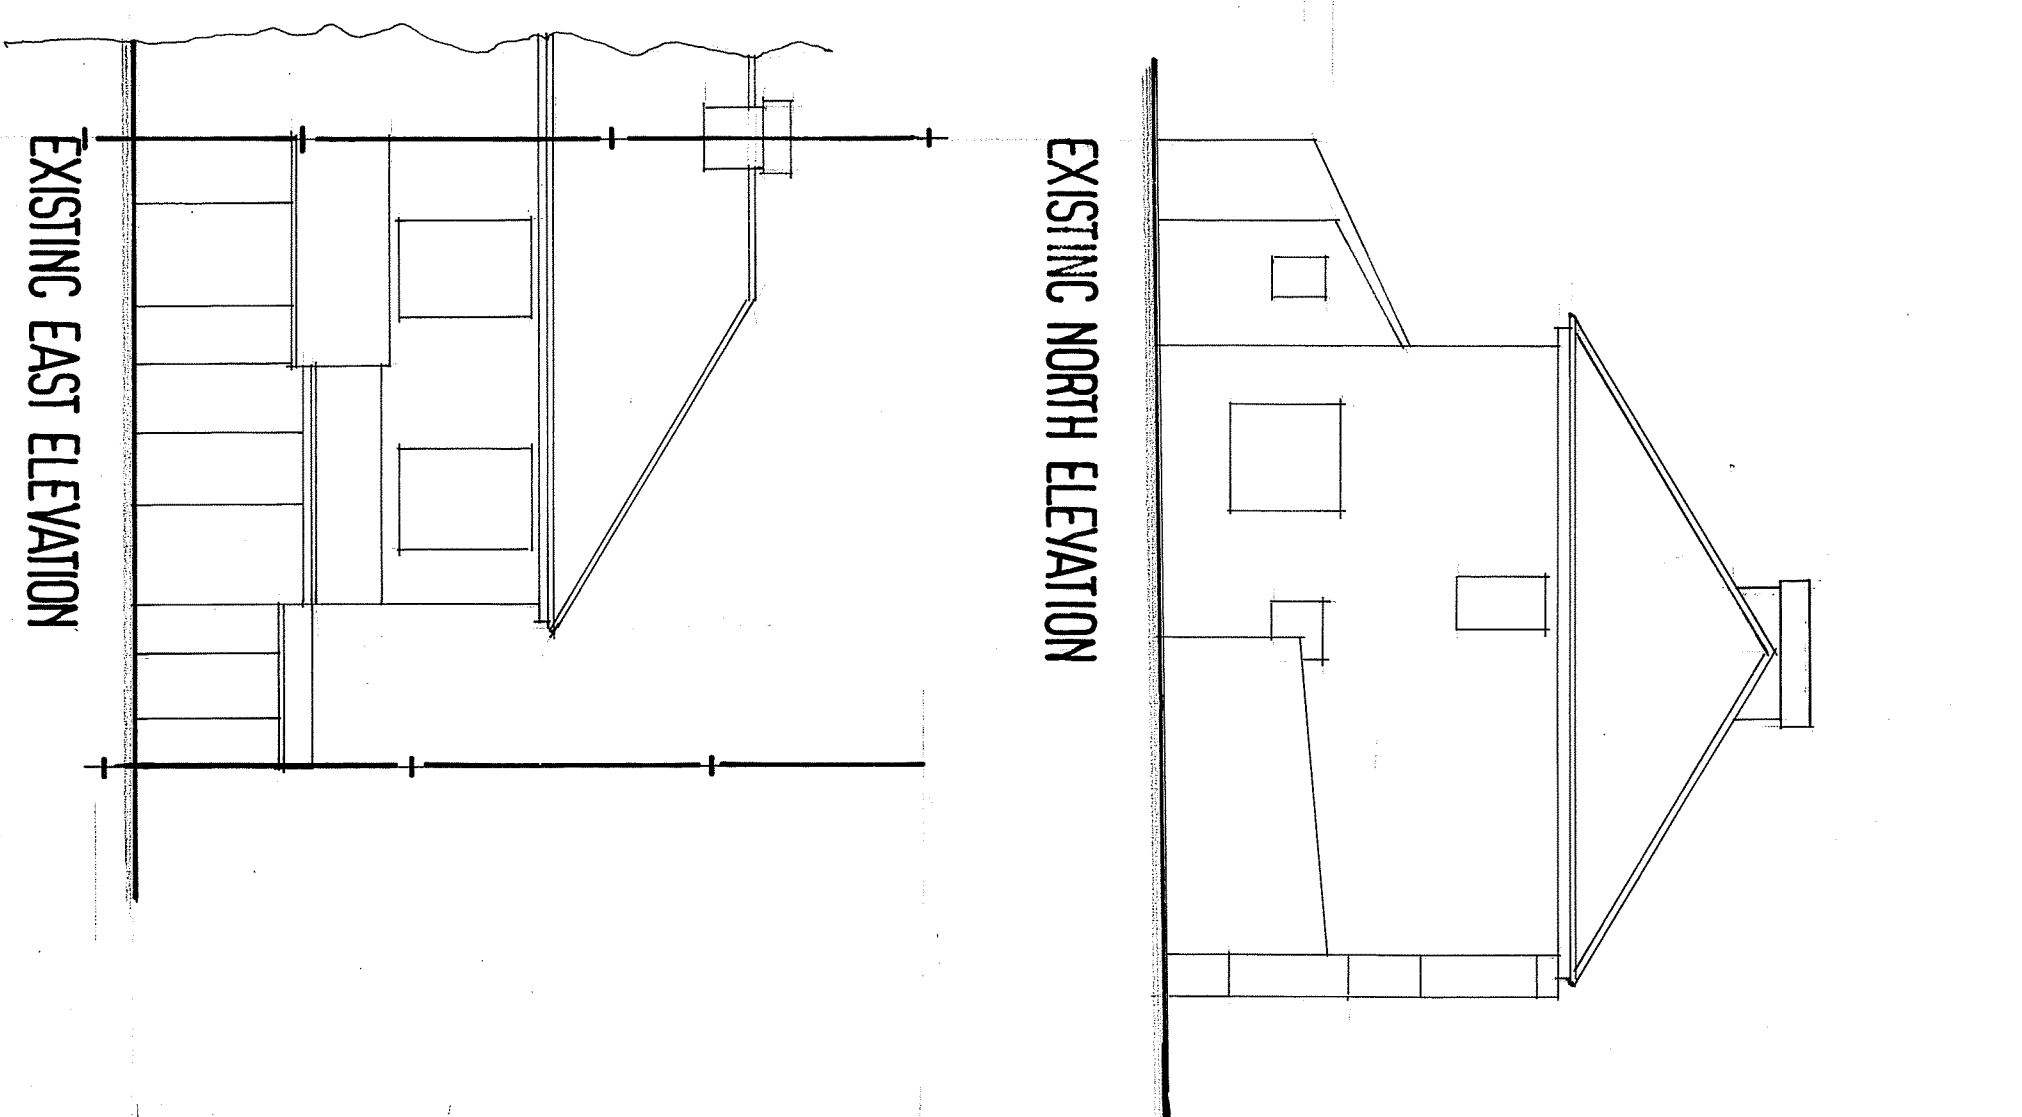


EXISTING NORTH ELEVATION

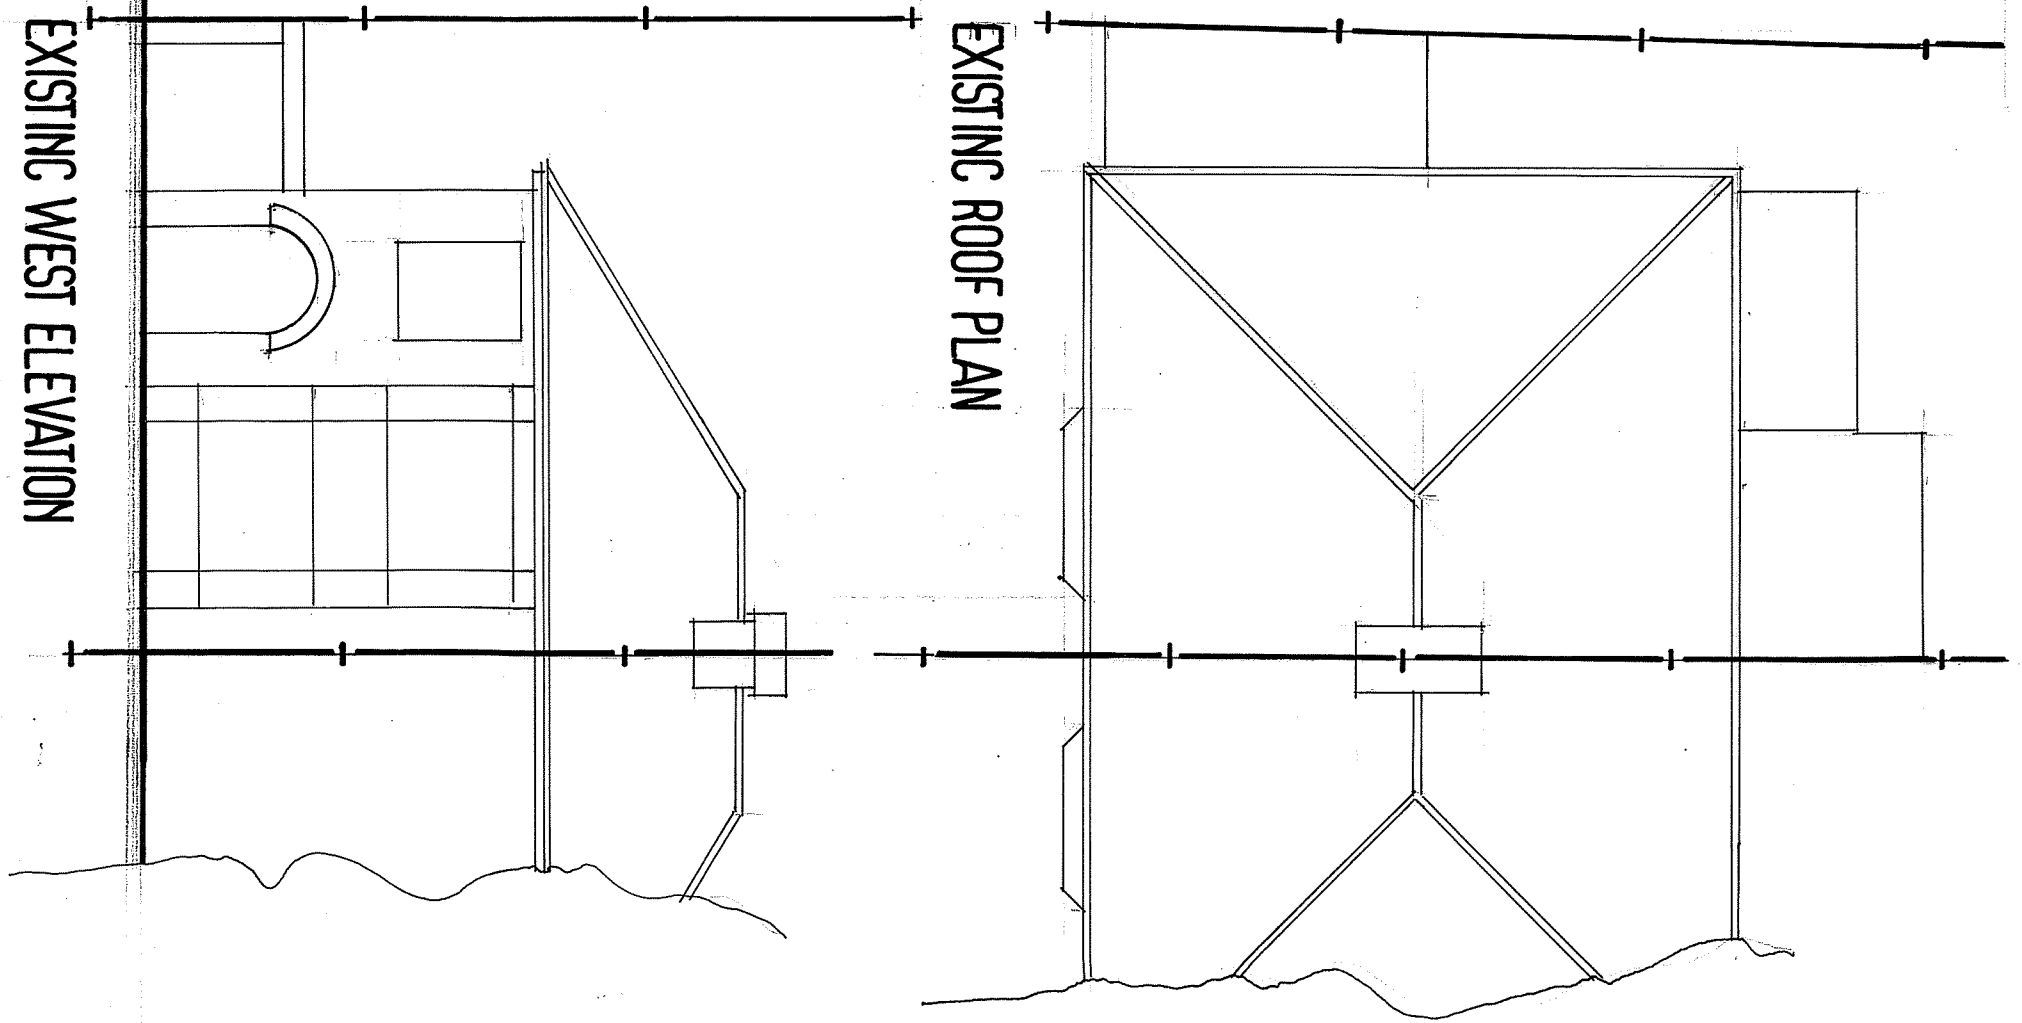


EXISTING ROOF PLAN

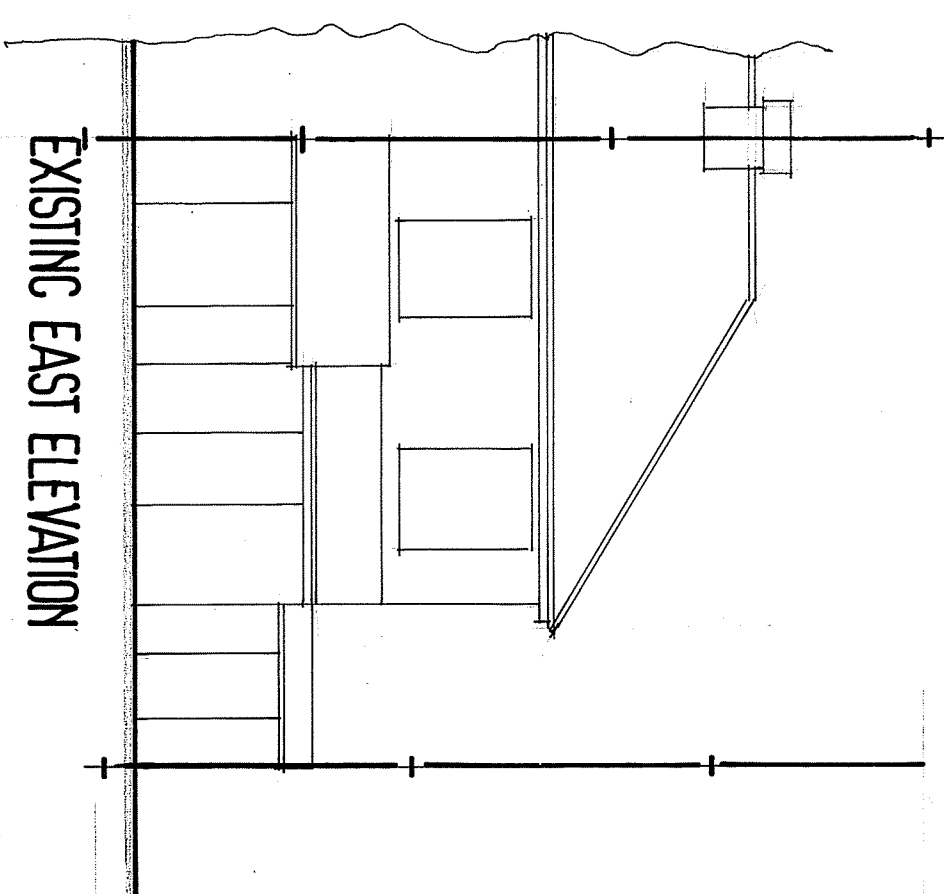


EXISTING EAST ELEVATION

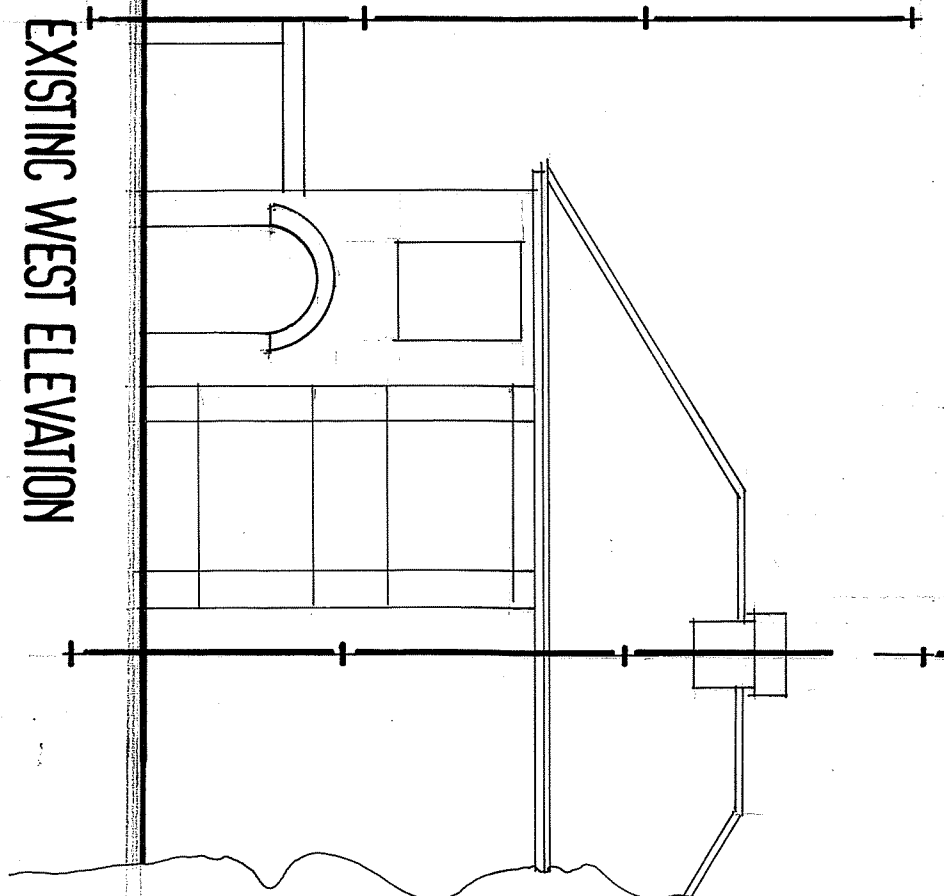


EXISTING WEST ELEVATION

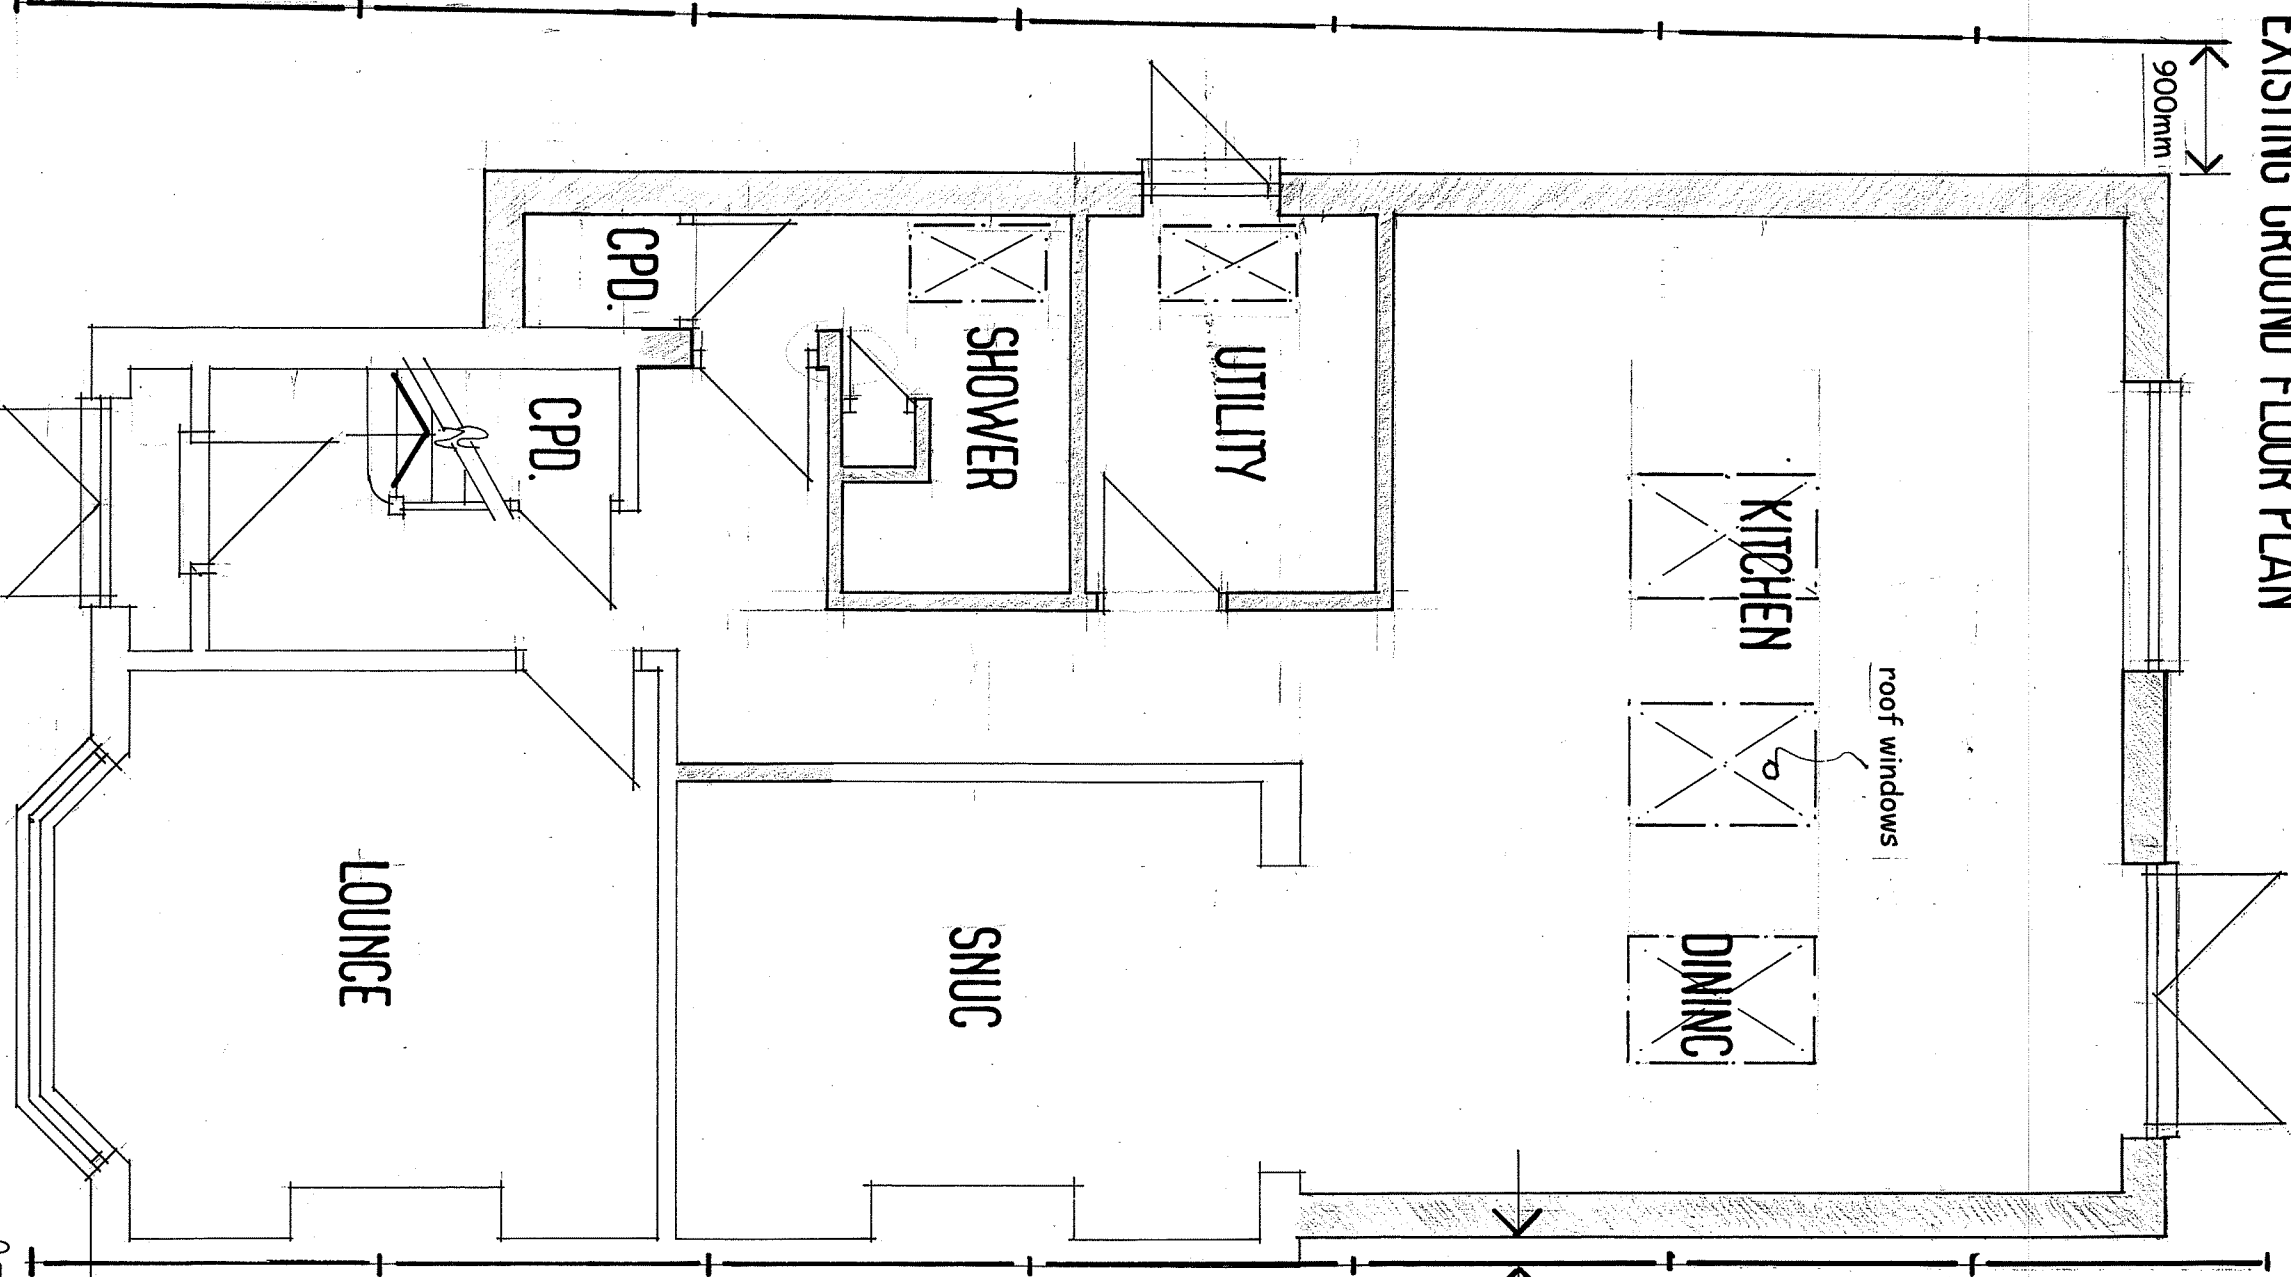


PROPOSED GROUND FLOOR PLAN

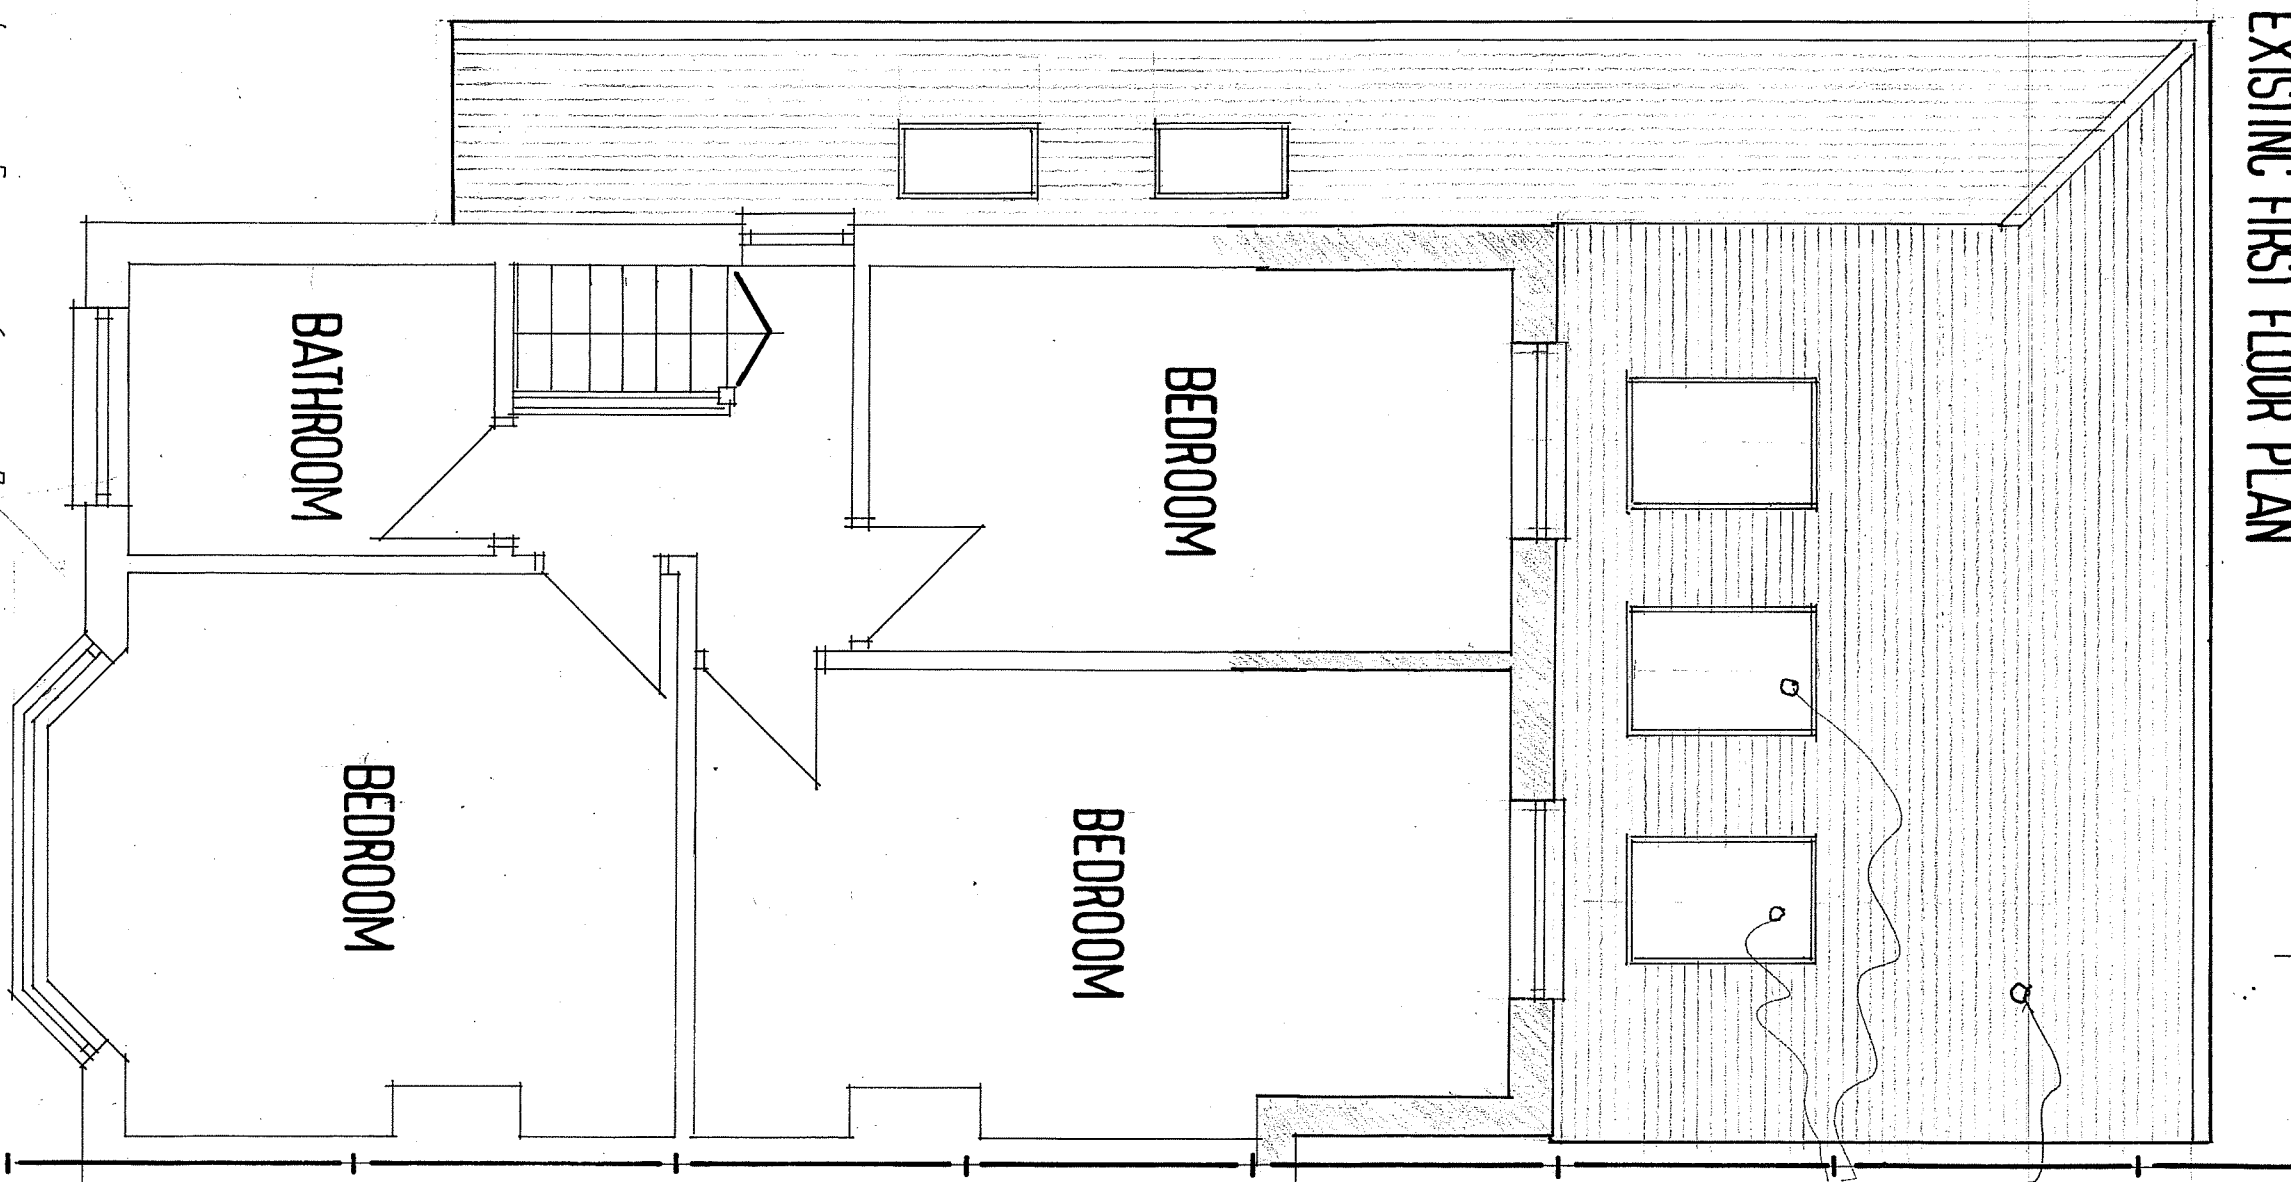

PROPOSED FIRST FLOOR PLAN

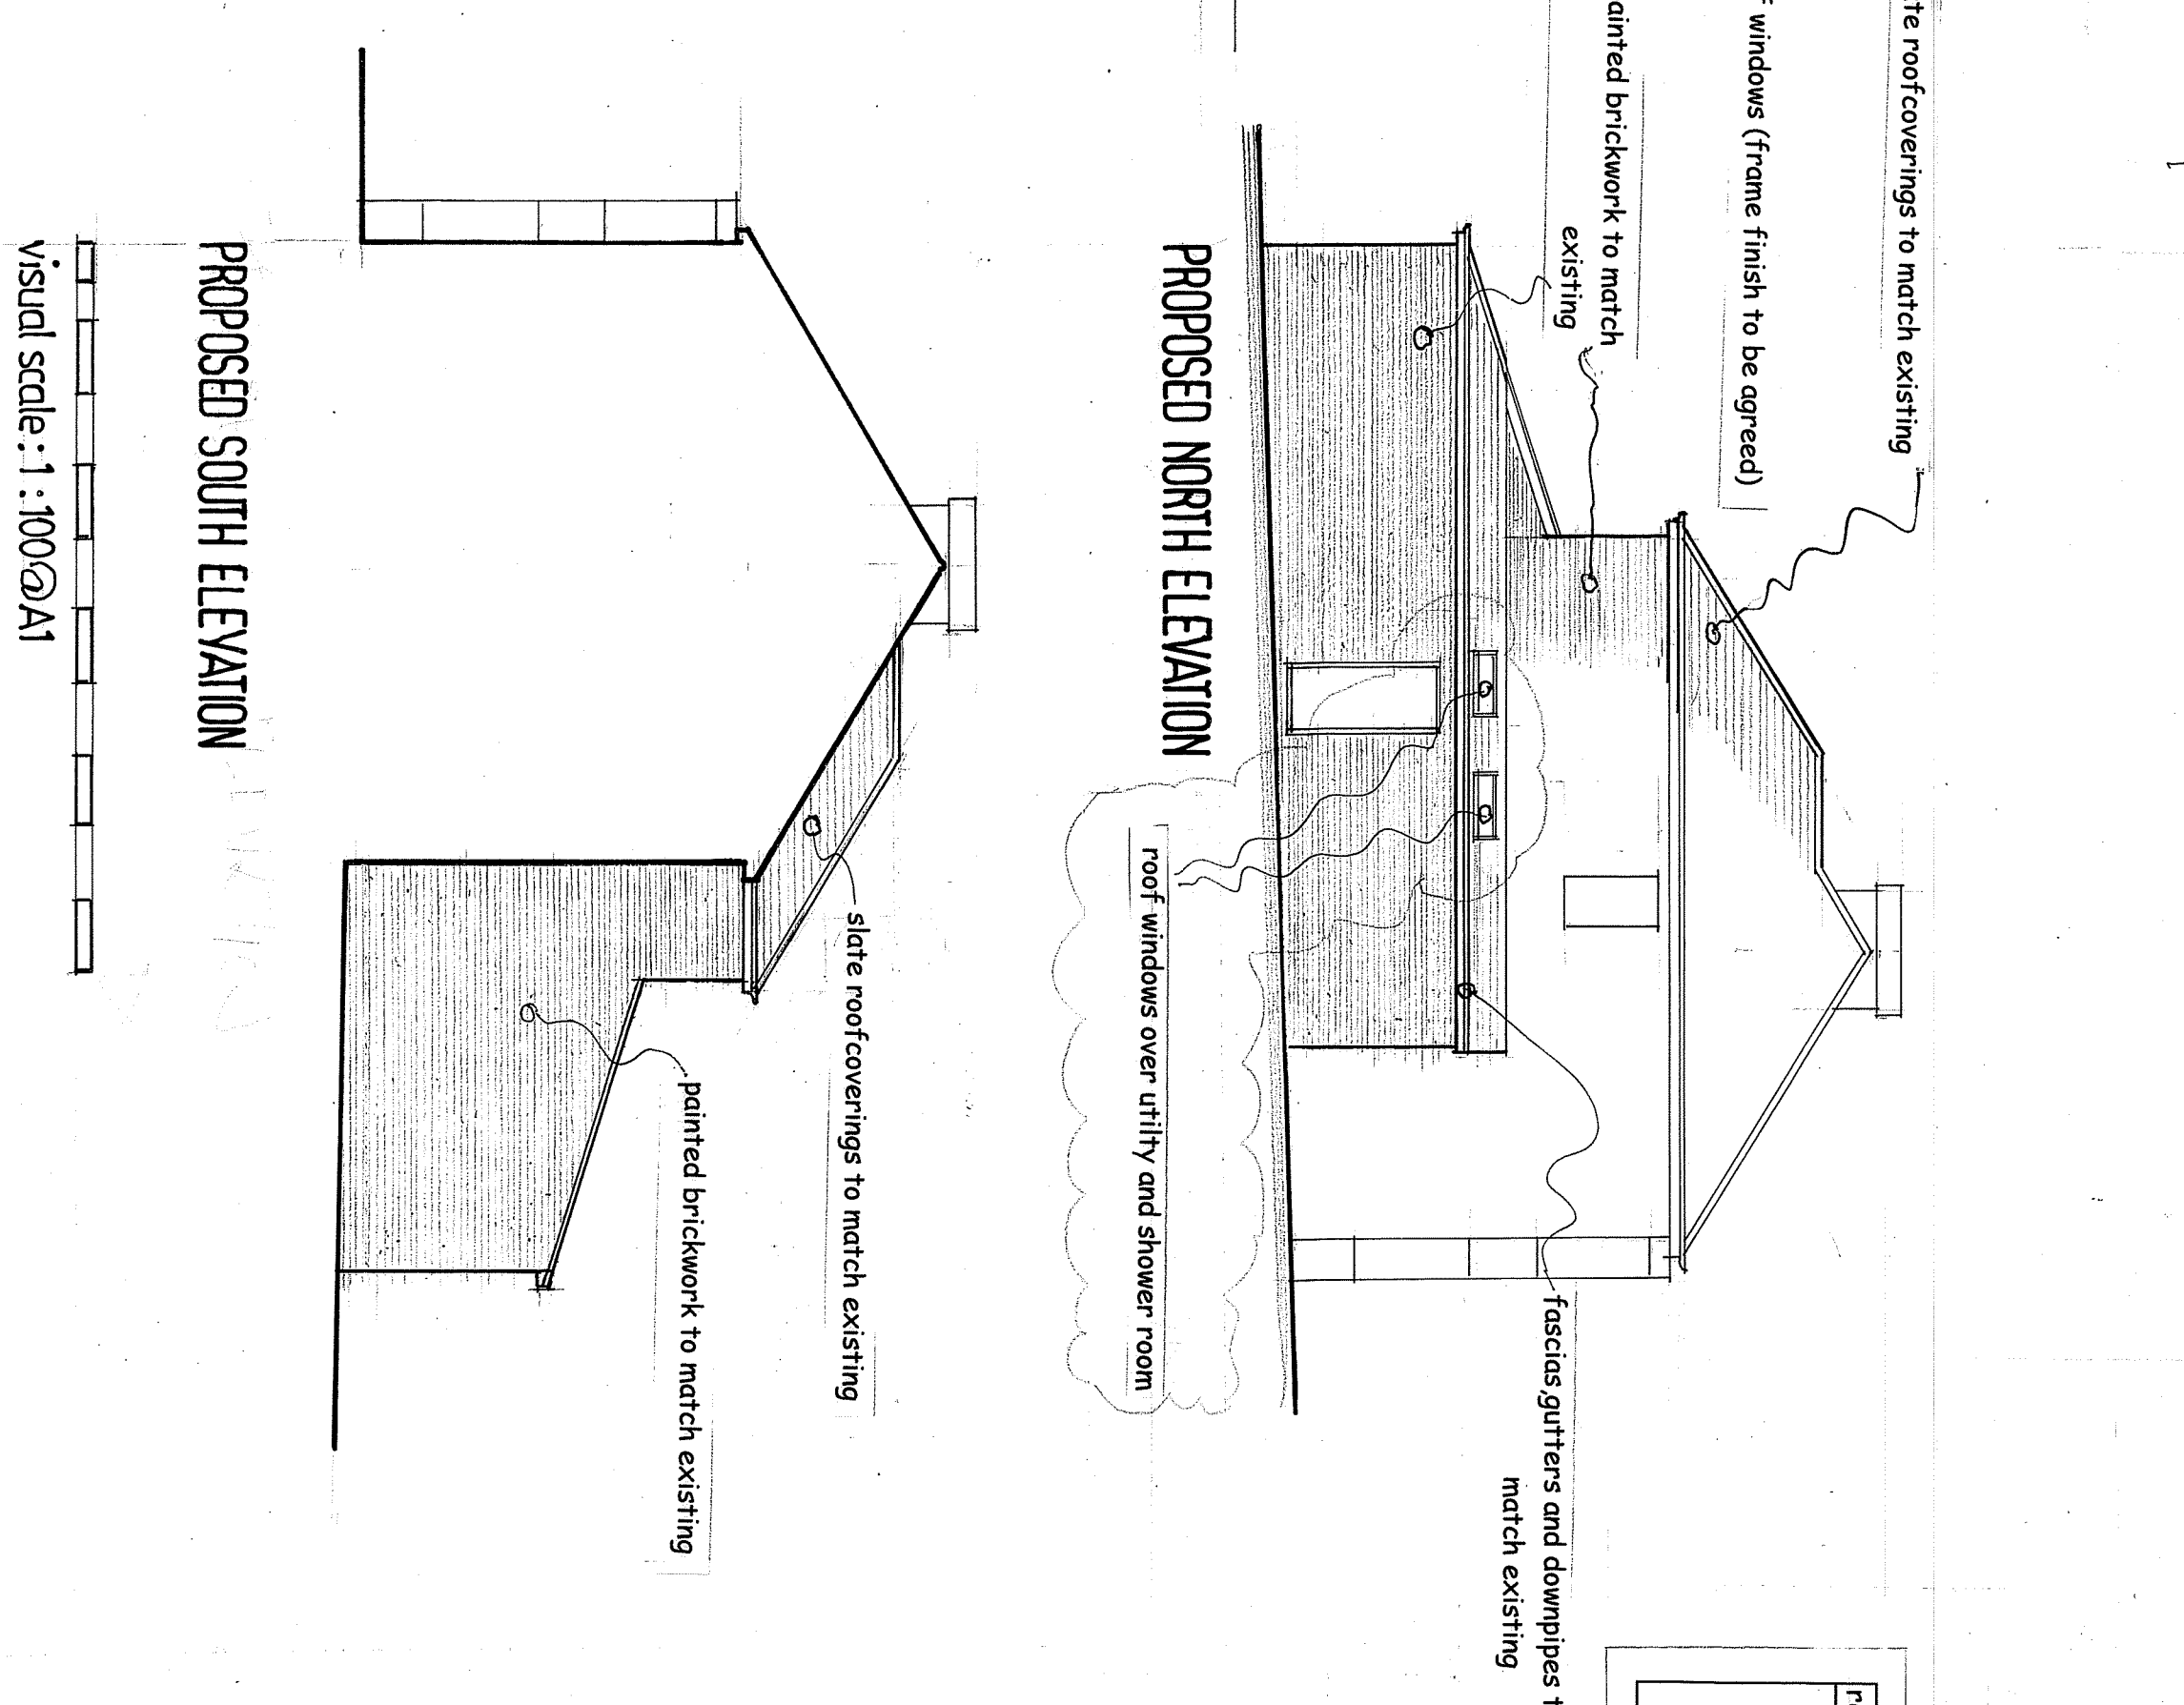

PROPOSED NORTH ELEVATION

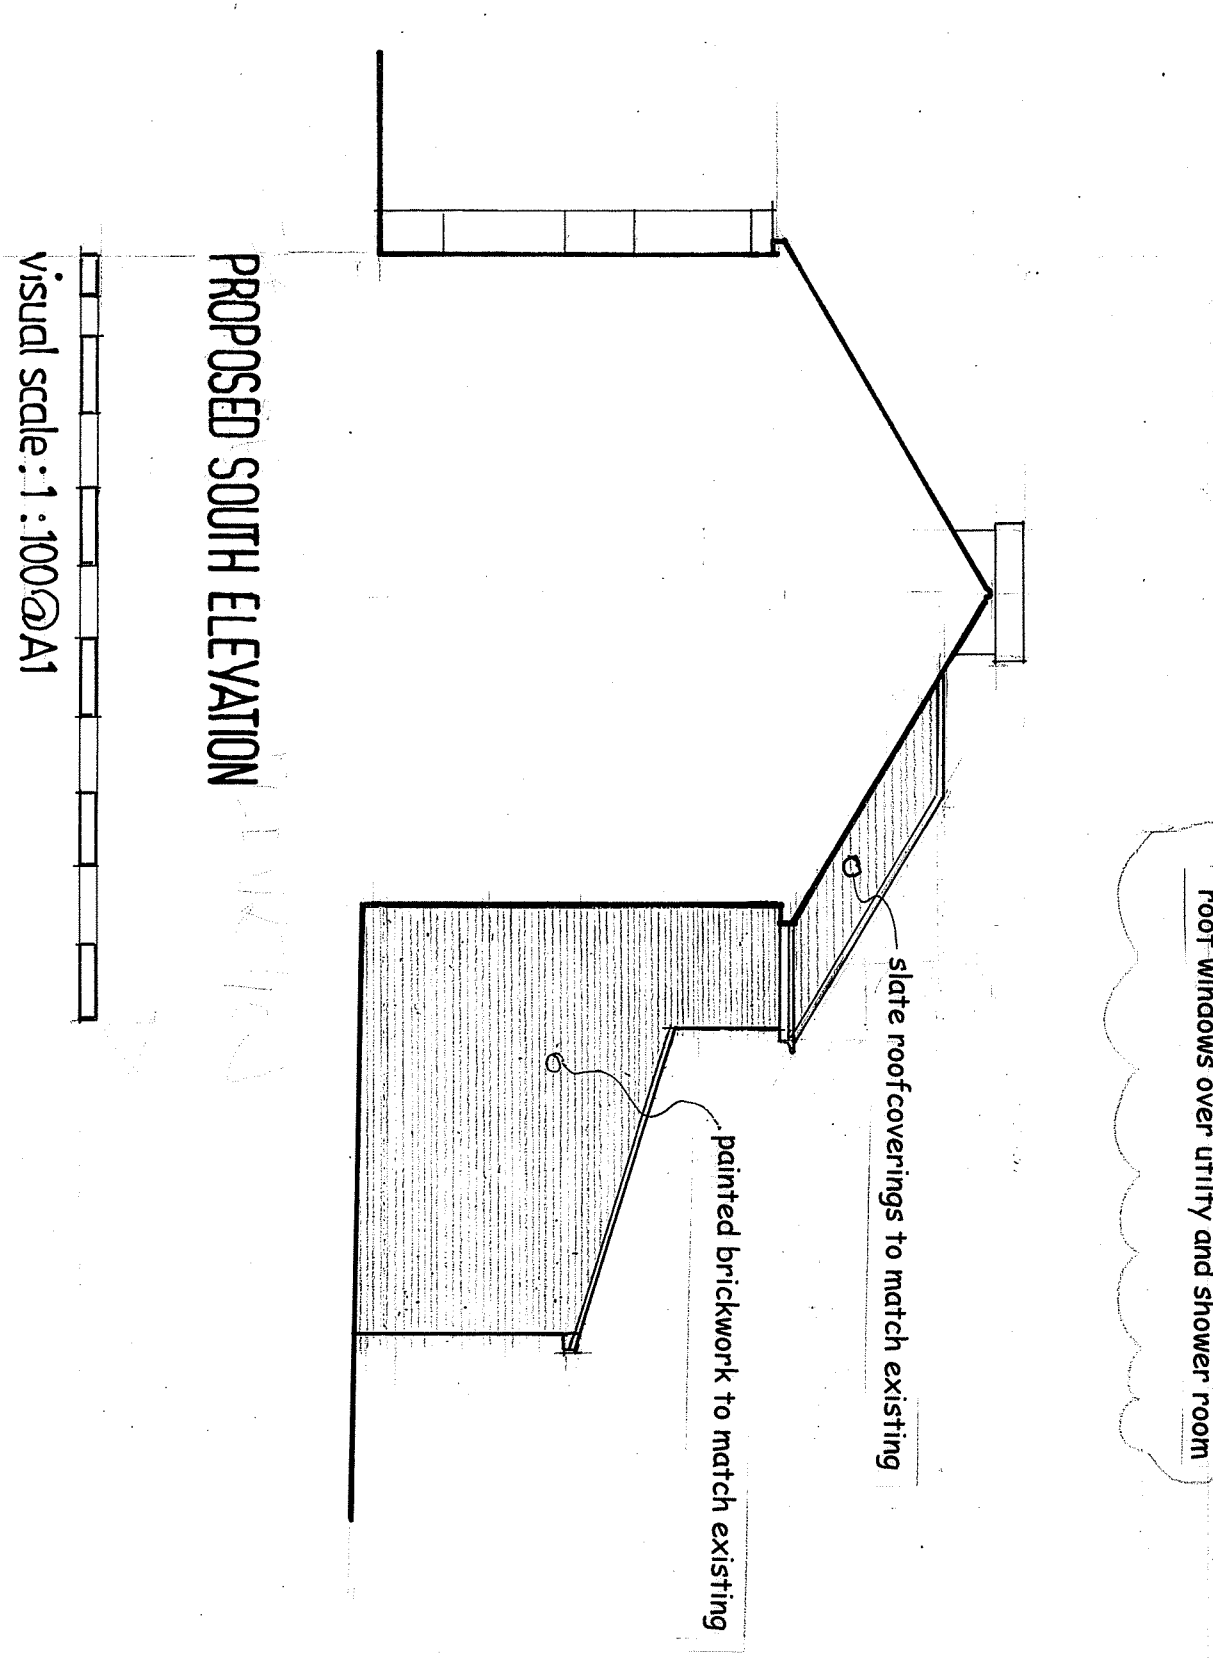

PROPOSED SOUTH ELEVATION

rev.	description	date	by
A	roof windows (utility and Shower Room) added to north elevation	19/06/2019	NM

this drawing to be read in conjunction with drawing no. 19.286.04

Nick Meredith
Building & Quantity
Surveyor

3 Orchard Mead
Waterlooville
Hampshire
PO7 3AF

Tel: 02392 25 46 19
Mobile: 07596 703 517
E: nickmeredith052@gmail.com

Project
Proposed Single Storey Side/Rear
Extension & Proposed Two Storey
Rear Extension
17 St Johns Avenue
Purbrook

Client
LM & AM DAVIES

Title
Planning Drawing 1

Date
May 2019

Drawing No.

19.286.03 Revis ion A

visual scale : 1 : 50 @ A1

visual scale : 1 : 100 @ A1

Scale
1 : 50.1