


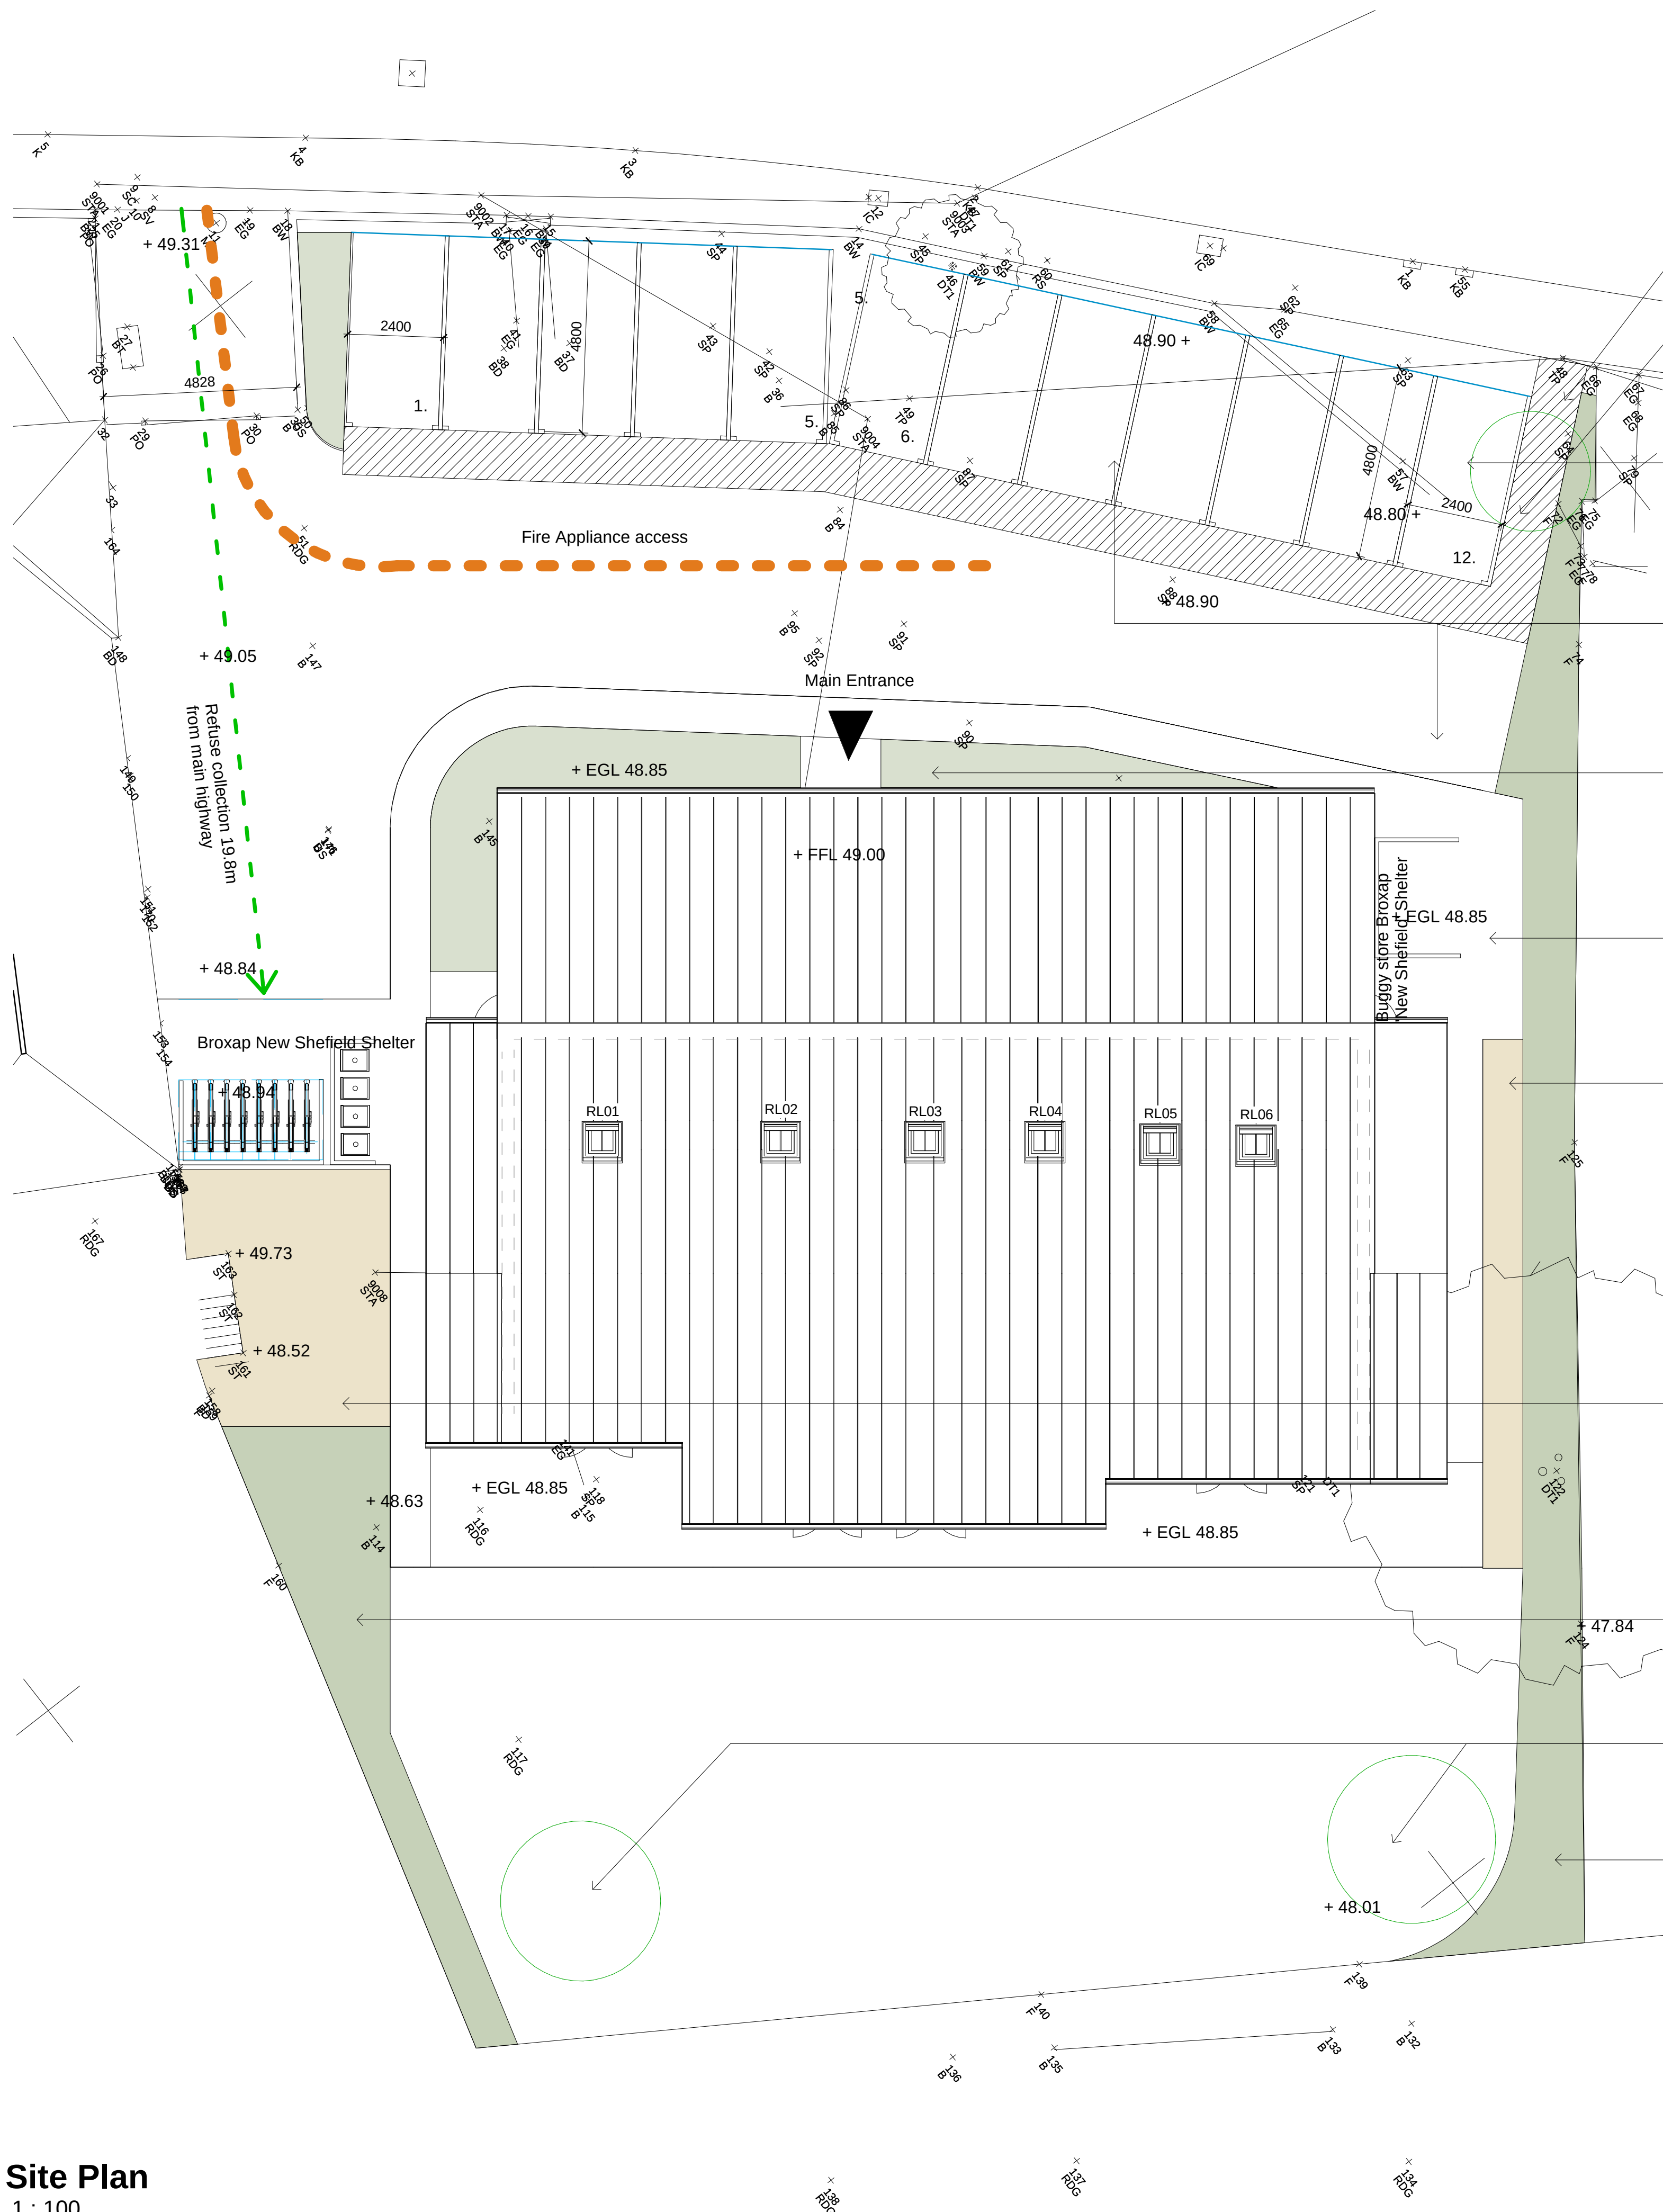

External Works:

Structural boarder planting

Ornamental boarder planting

Specimin Tree

Tarmac Parking Bays and white line painting

Ornamental boarder planting

Tarmac Path and hardstanding

Gravel boarder


Gravel boarder

Amenity spoace boarder planting

Specimin Trees

Amenity spoace boarder planting

Site Plan
1 : 100

 

A AJB Parking
P1 Initial issue
31/01/19
As titleblock

BUILDING REGULATIONS



Tollgate Estates, Stanbridge Earls, Romsey S051 0HE
t: 01794 511255
romsey@s4architects.co.uk
www.studiofourarchitects.com

client **Woodberry Day Nurseries**

project **Day Nursery, 208 London Road, Waterlooille**

title **Proposed Site Plan**

scale 1 : 100
paper A1
drawn AB
checked GJ

date 16.02.15
job no. 38074
dwg. no. 002
rev. no. A

file G:\200\00714 - Day Nursery - 208 London Road, Waterloo\Bldg\Reg\002\002 to 011 - London Road Day Nursery Model.dwg