





FRONT // NORTH ELEVATION 1:100

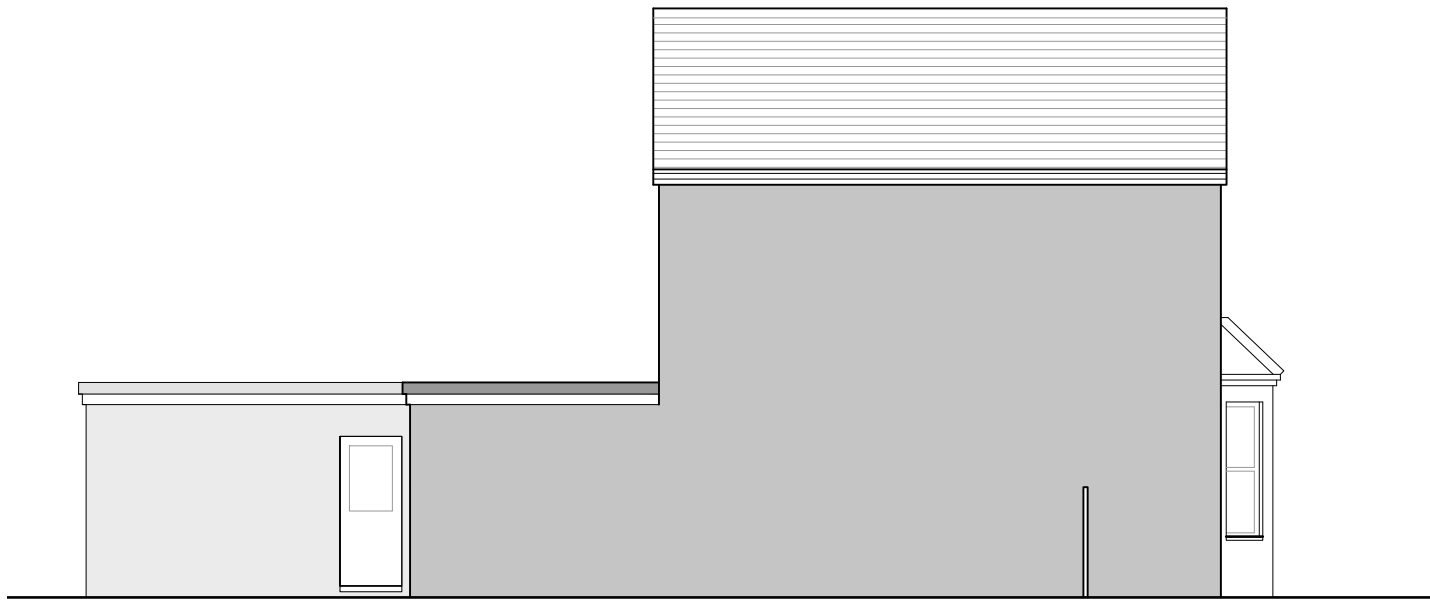


SIDE // EAST ELEVATION 1:100




REAR // SOUTH ELEVATION 1:100

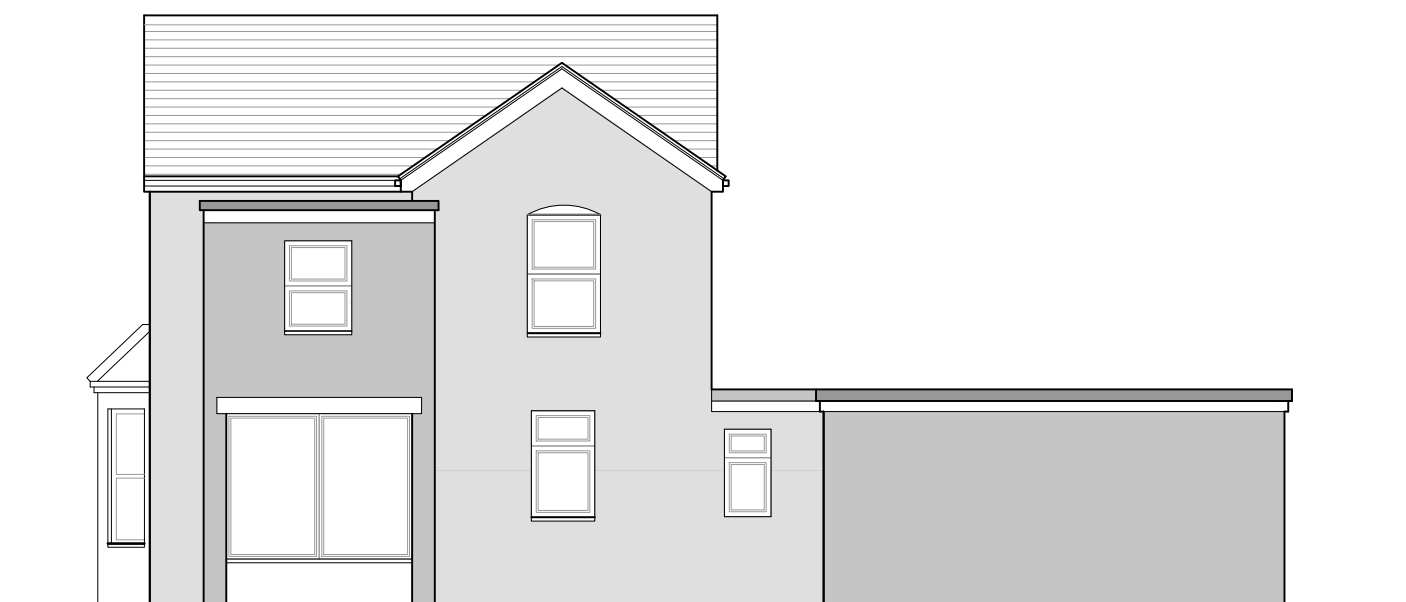


SIDE // WEST ELEVATION 1:100

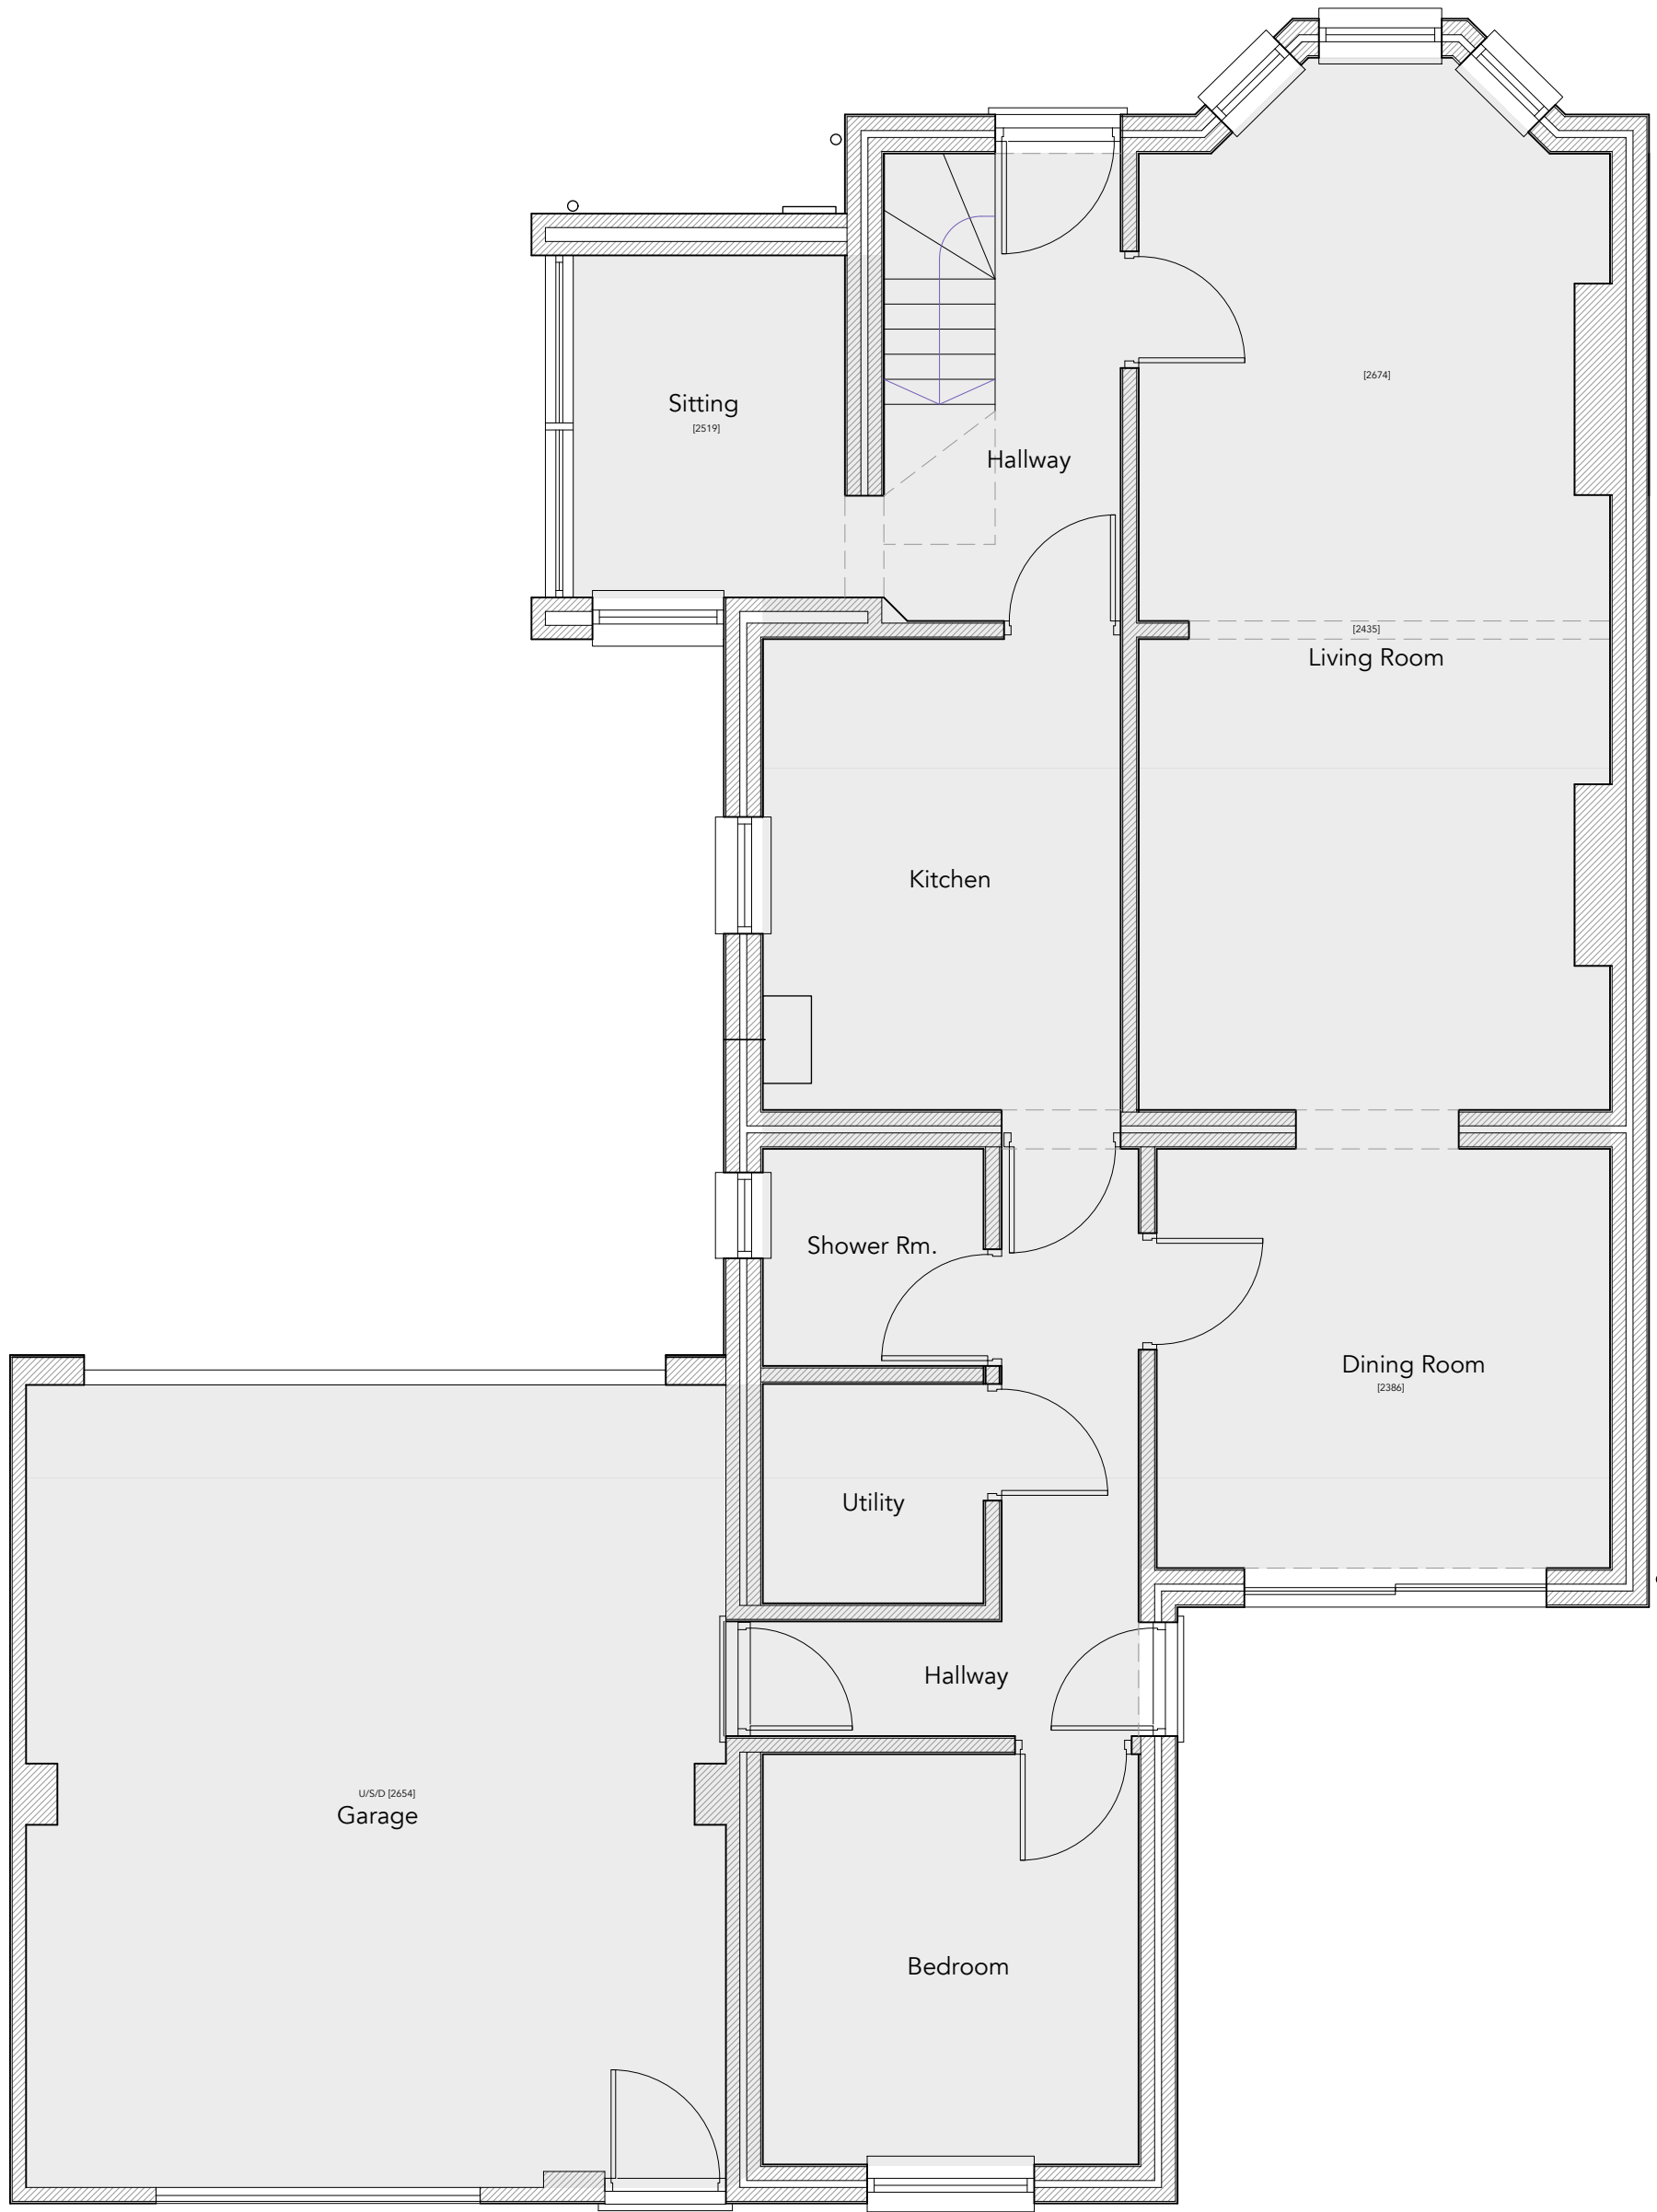

EXISTING GROUND FLOOR PLAN 1:50

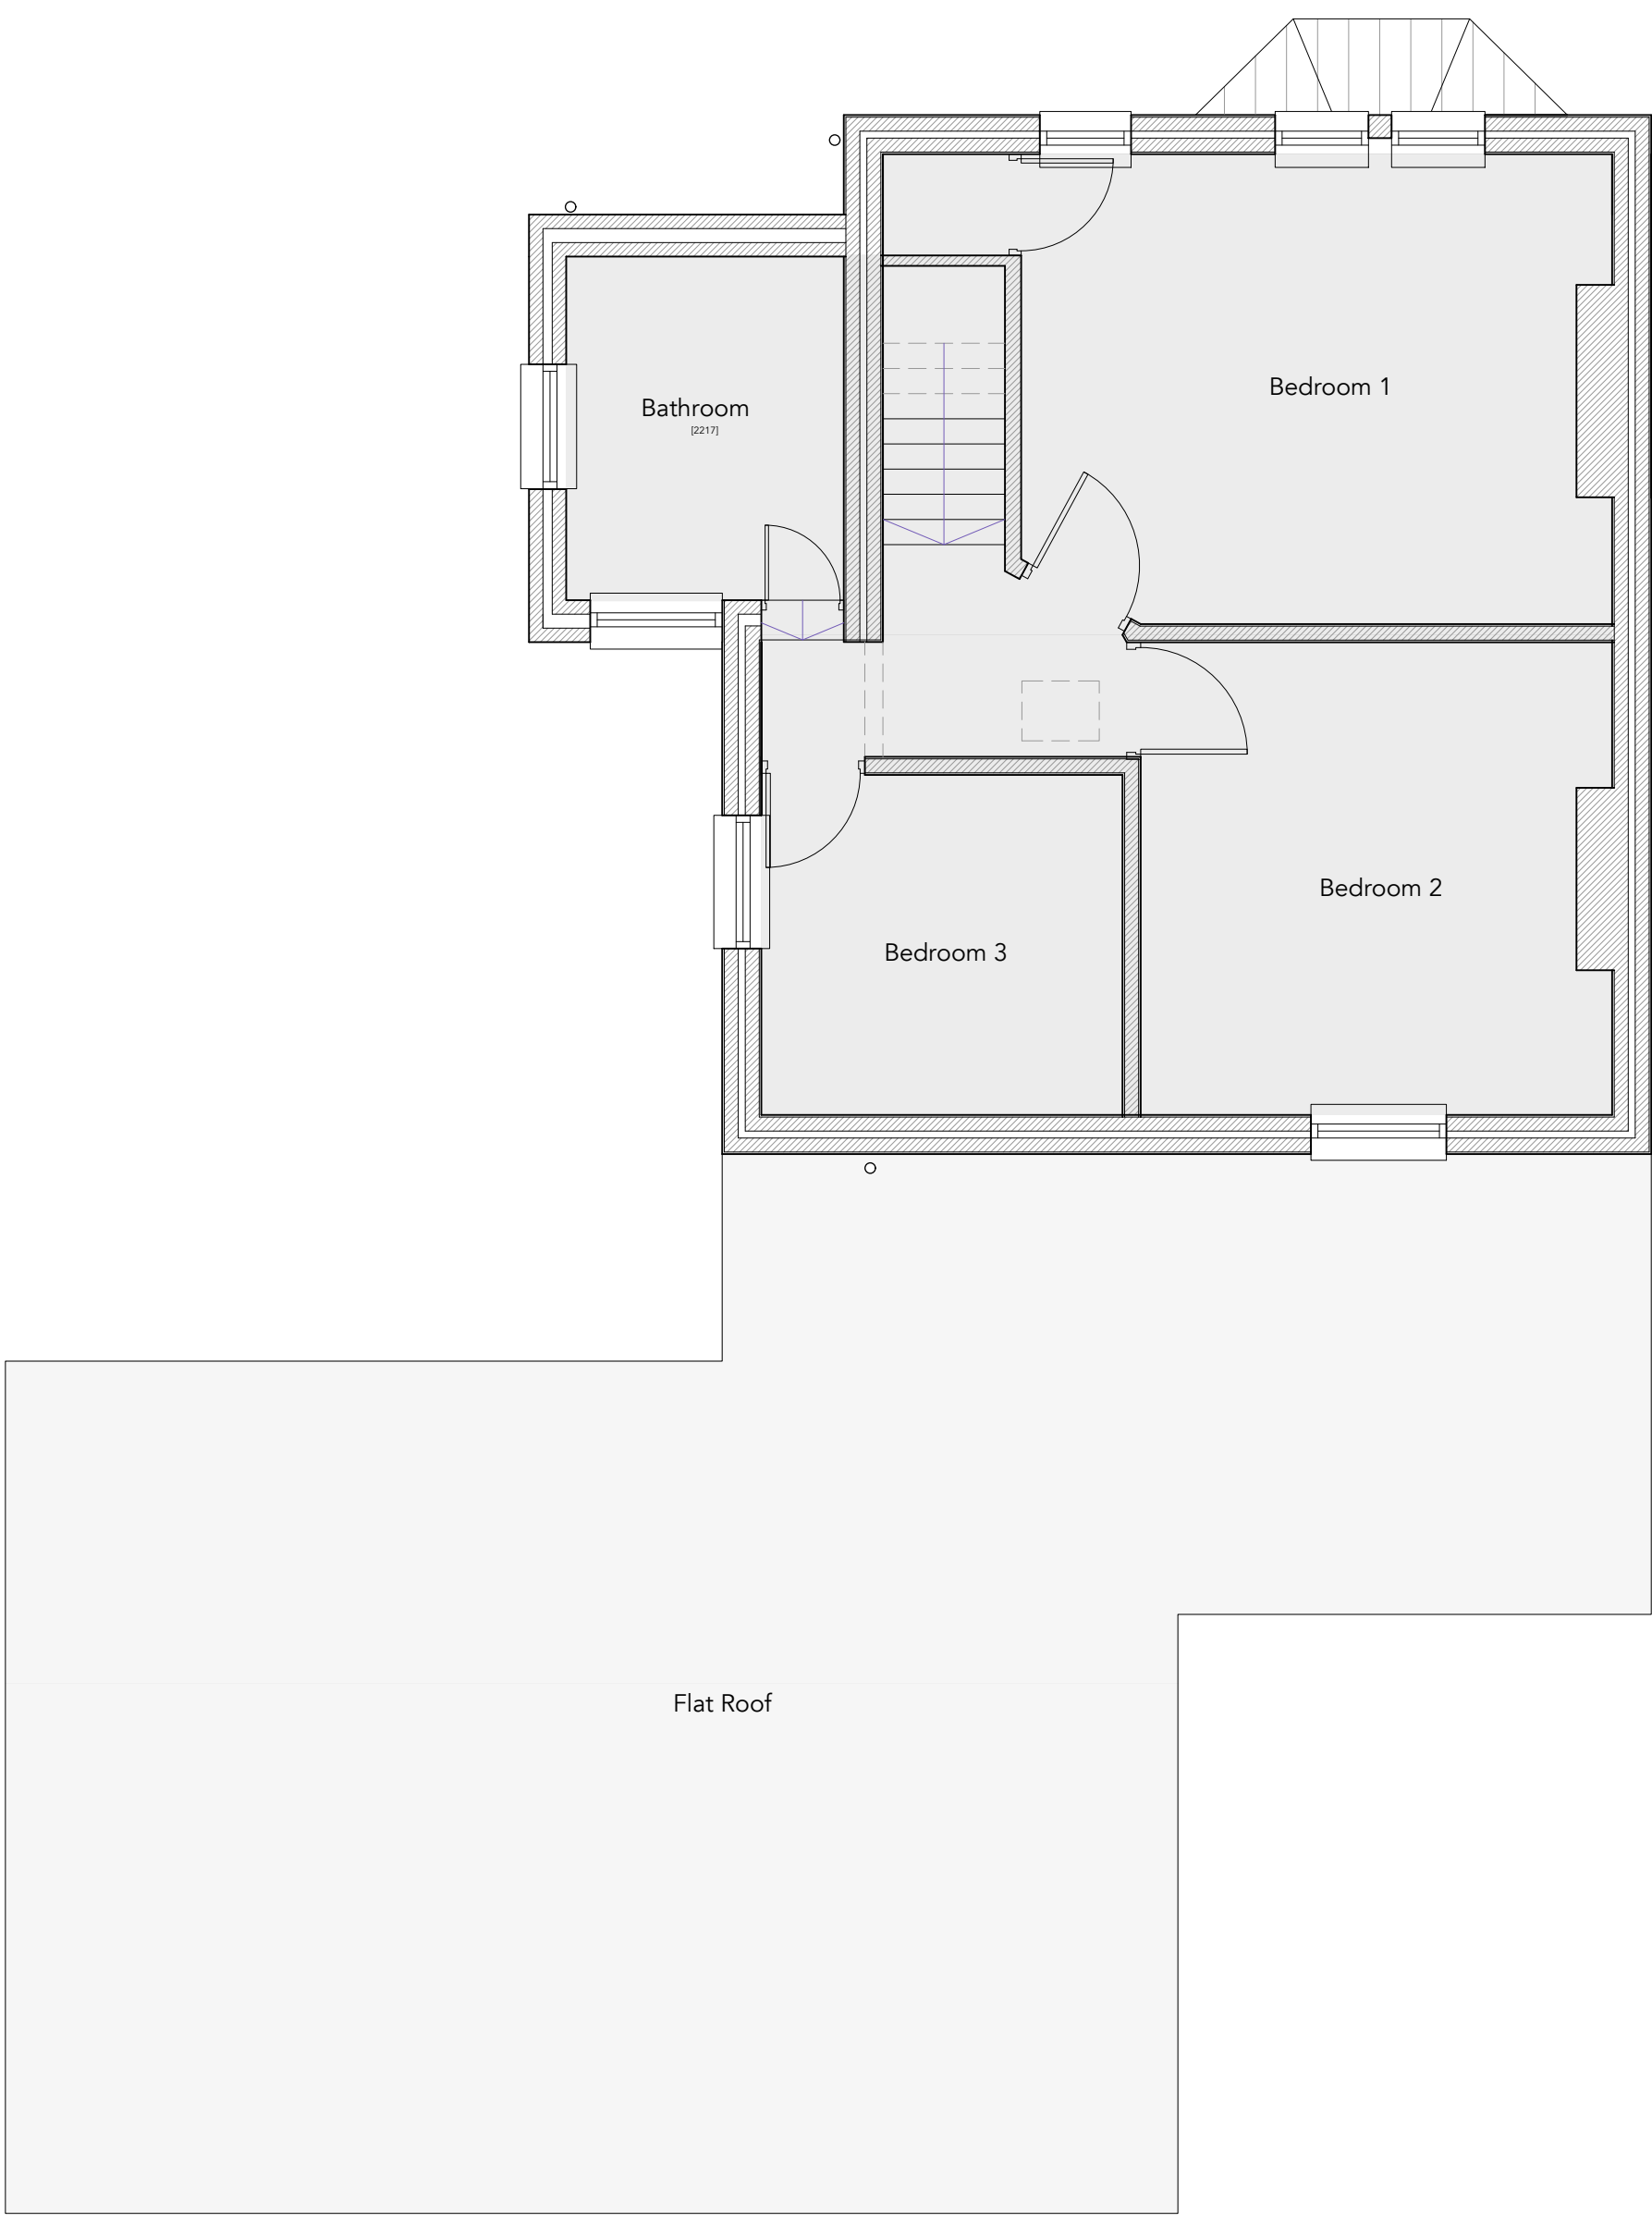


EXISTING FIRST FLOOR PLAN 1:50

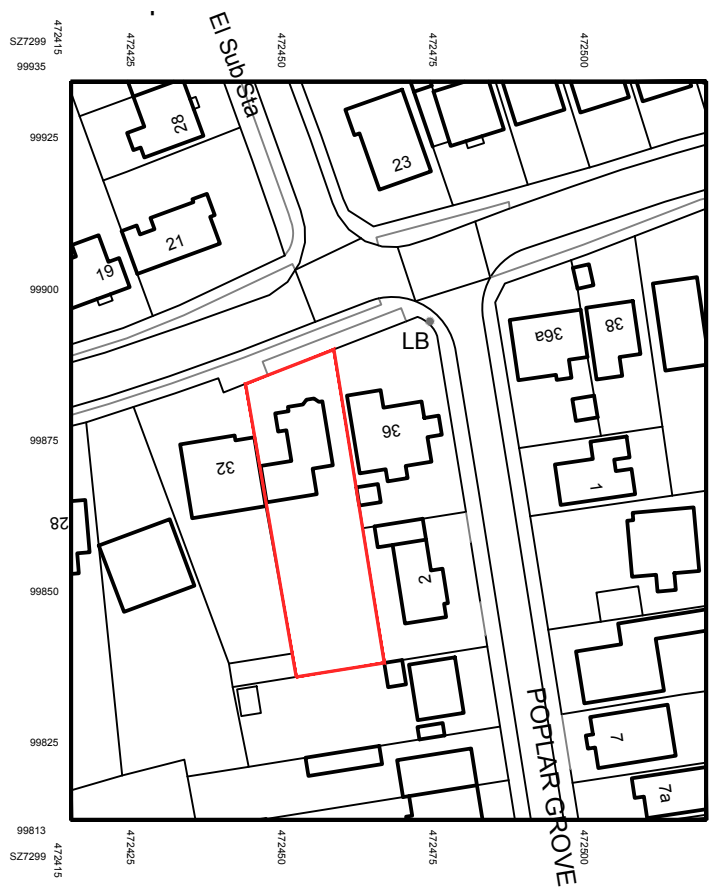

LOCATION PLAN 1:1250
© Crown copyright 2019
Ordnance Survey 100053143



BLOCK PLAN 1:500
0 10 20
metres
N

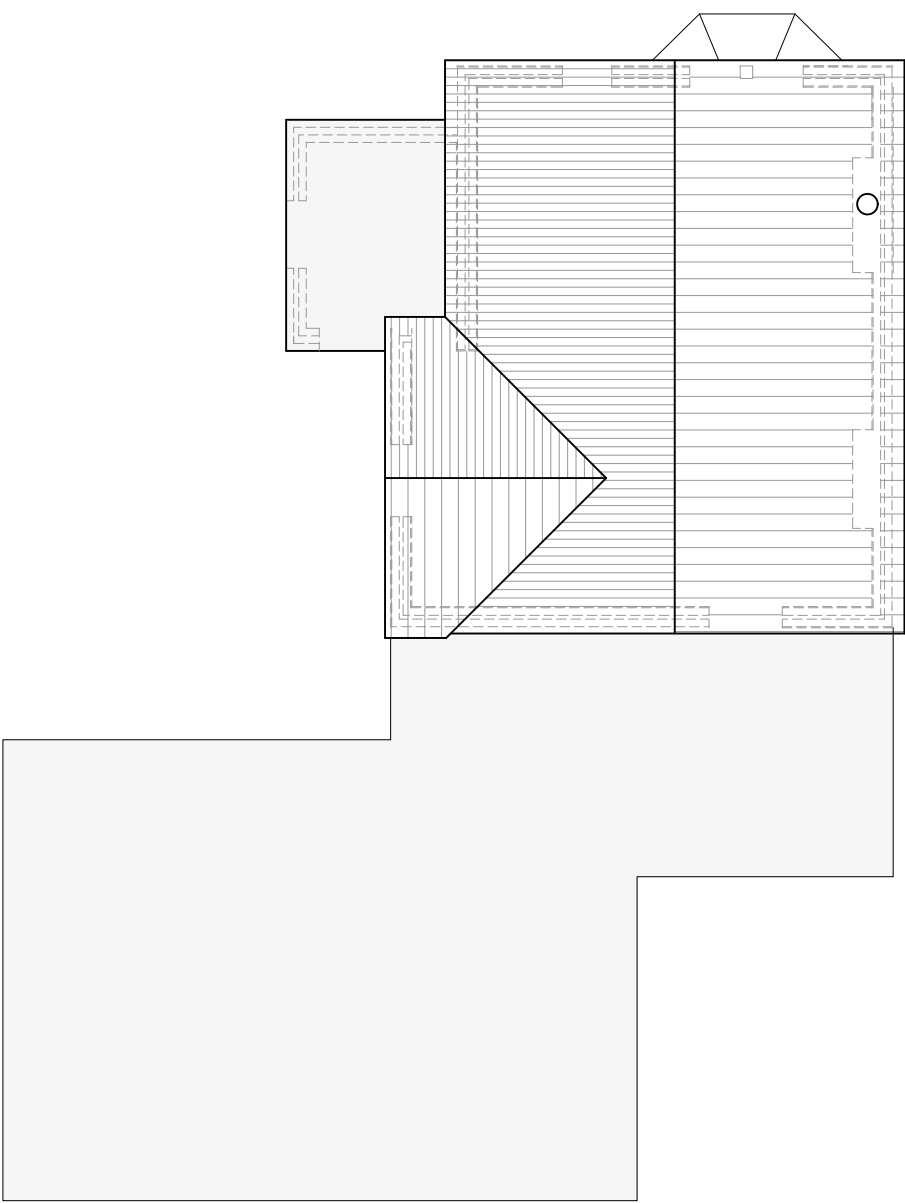

EXISTING ROOF PLAN 1:100

0 1 2 3 4 5
Scale 1:50

DATE	JUNE 19	SIZE	A1
DRAWN	CB	REF NO.	BA060_01_001
SCALE	1:50 / 100	STAGE	PLANNING
N			
SITE 34 TOURNERBURY LANE, HAYLING ISLAND, PO11 9DH			
TITLE EXISTING PLANS AND ELEVATIONS			
PROJECT EXTENSIONS AND ALTERATIONS			
CLIENT MR CHALMERS & MISS EDWARDS			
BECKMANN ARCHITECTURE			
9 CHESTNUT CLOSE, LIPHOOK, HANTS, GU30 7JA			
t: 07845698006 e: CONNOR@BE-AR.CO.UK			
COPYRIGHT © BECKMANN ARCHITECTURE LIMITED			