



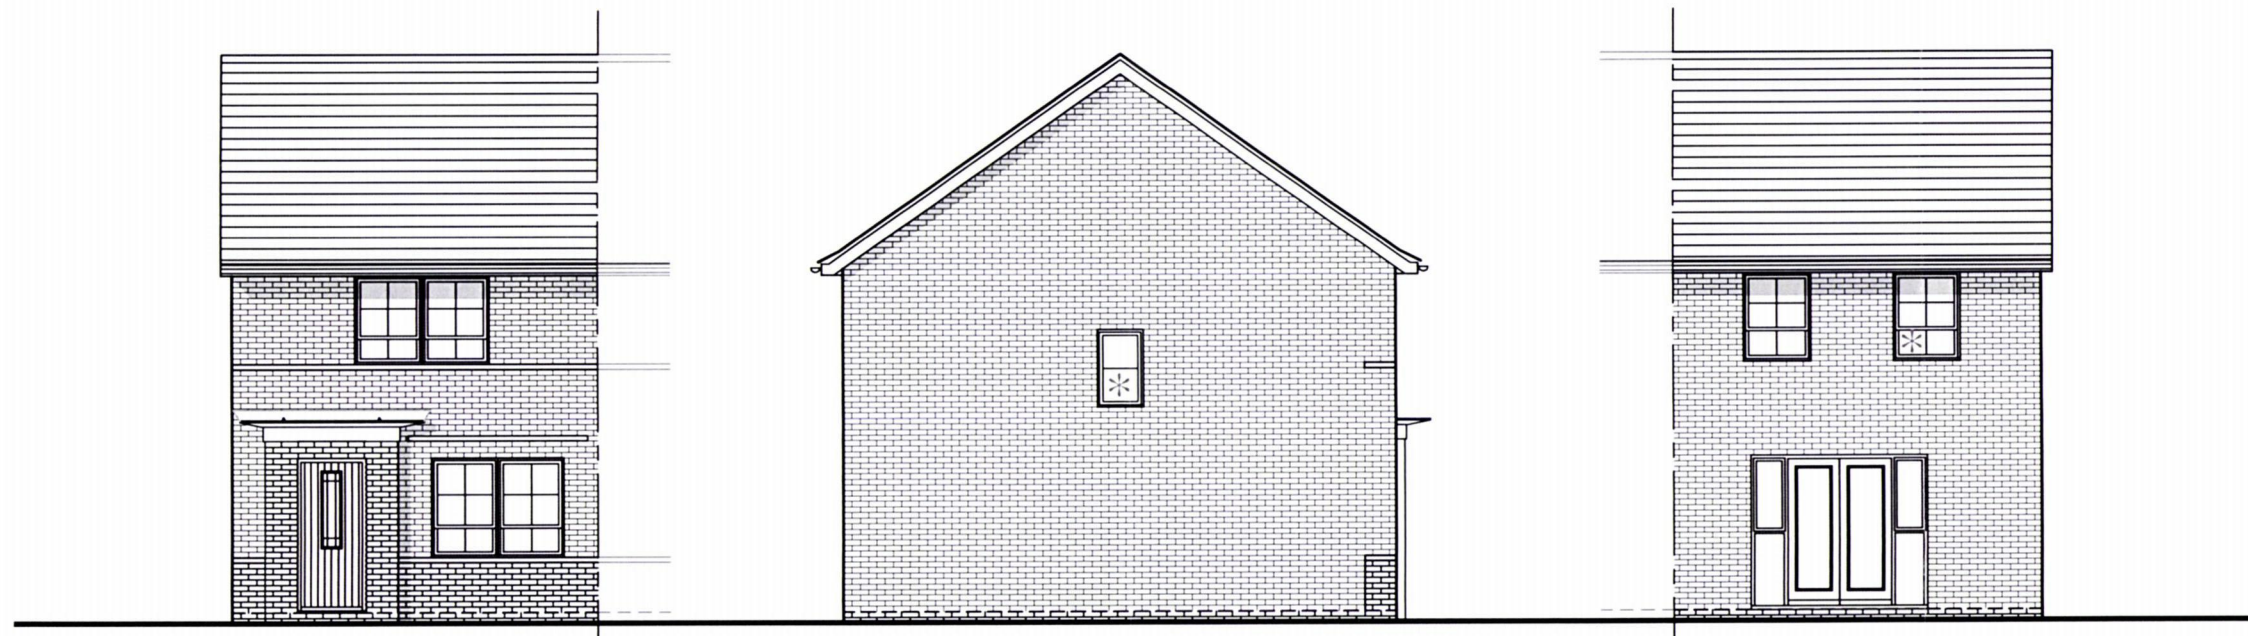

FRONT ELEVATION

SIDE ELEVATION  
\* Obscure Glazed Windows

REAR ELEVATION

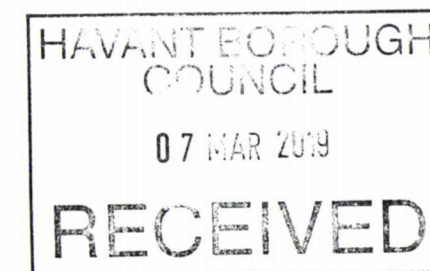


PLOTS 67 (AS), 120 (OPP)  
& 122 (AS)

2 BED (4 PERSON)  
HOUSE  
2.0 STOREY  
679 SqFt

Project:  
HAVANT ROAD,  
EMSWORTH  
Title:  
ROSEBERRY  
ELEVATIONS

Drawn by: RKDB Checked by: MAH

Scale @ A3:

 

Scale 1:100


Date: OCTOBER 2017

| Rev | Date     | Drawn | Checked |
|-----|----------|-------|---------|
| B   | 15.02.19 | RKDB  | MAH     |

UPDATED TO LATEST LAYOUT

Drg No: CB\_I5\_I05\_RO\_E01 Rev: B

Client:

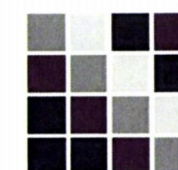

COOPERBAILLIE