


NOTES:


Dimensions to be checked on site before commencing work. Any discrepancies shall be reported to the architect immediately.

Do not scale from these drawings except for planning purposes. Use figured dimensions only.


Where applicable this drawing is to be read in conjunction with other consultants' drawings.

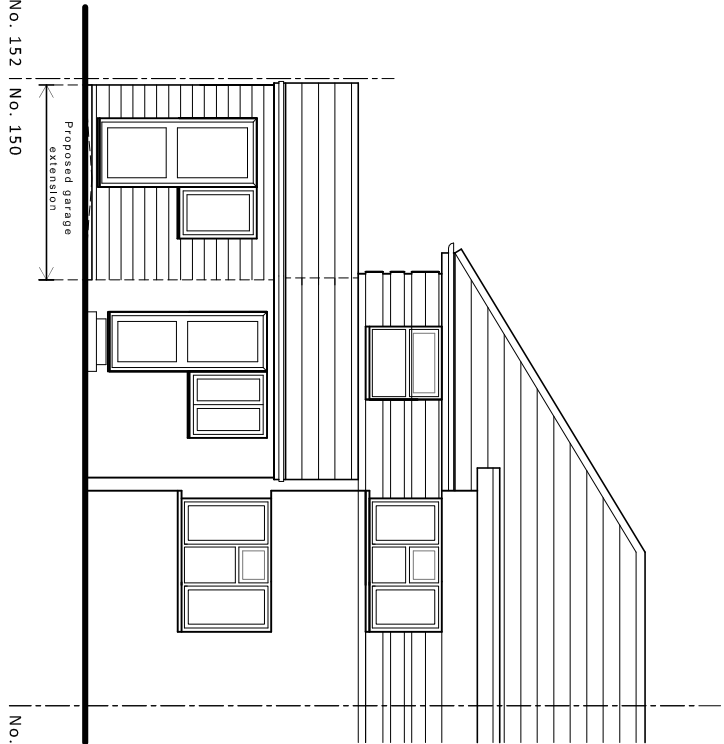

South (front) elevation

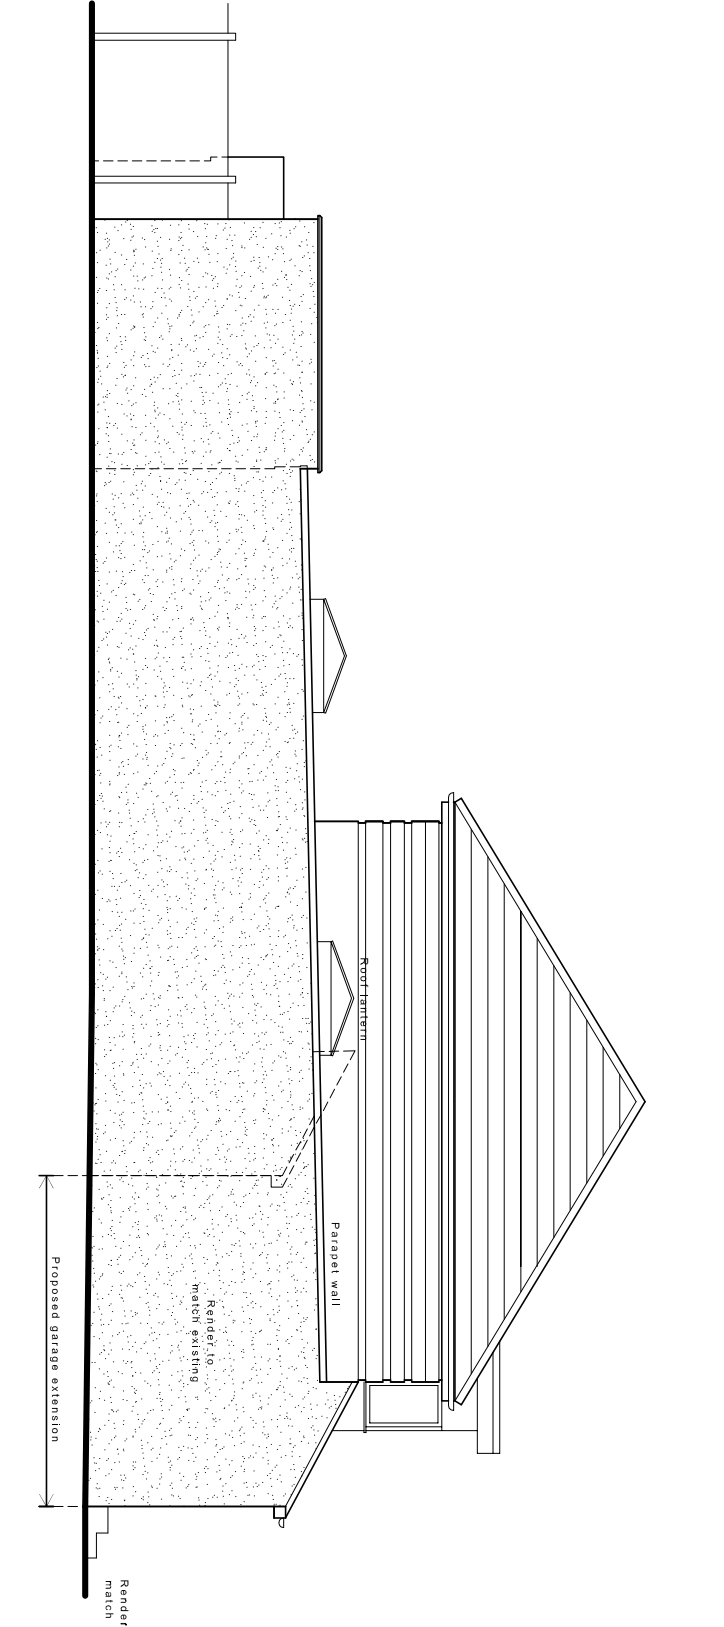


West (side) elevation

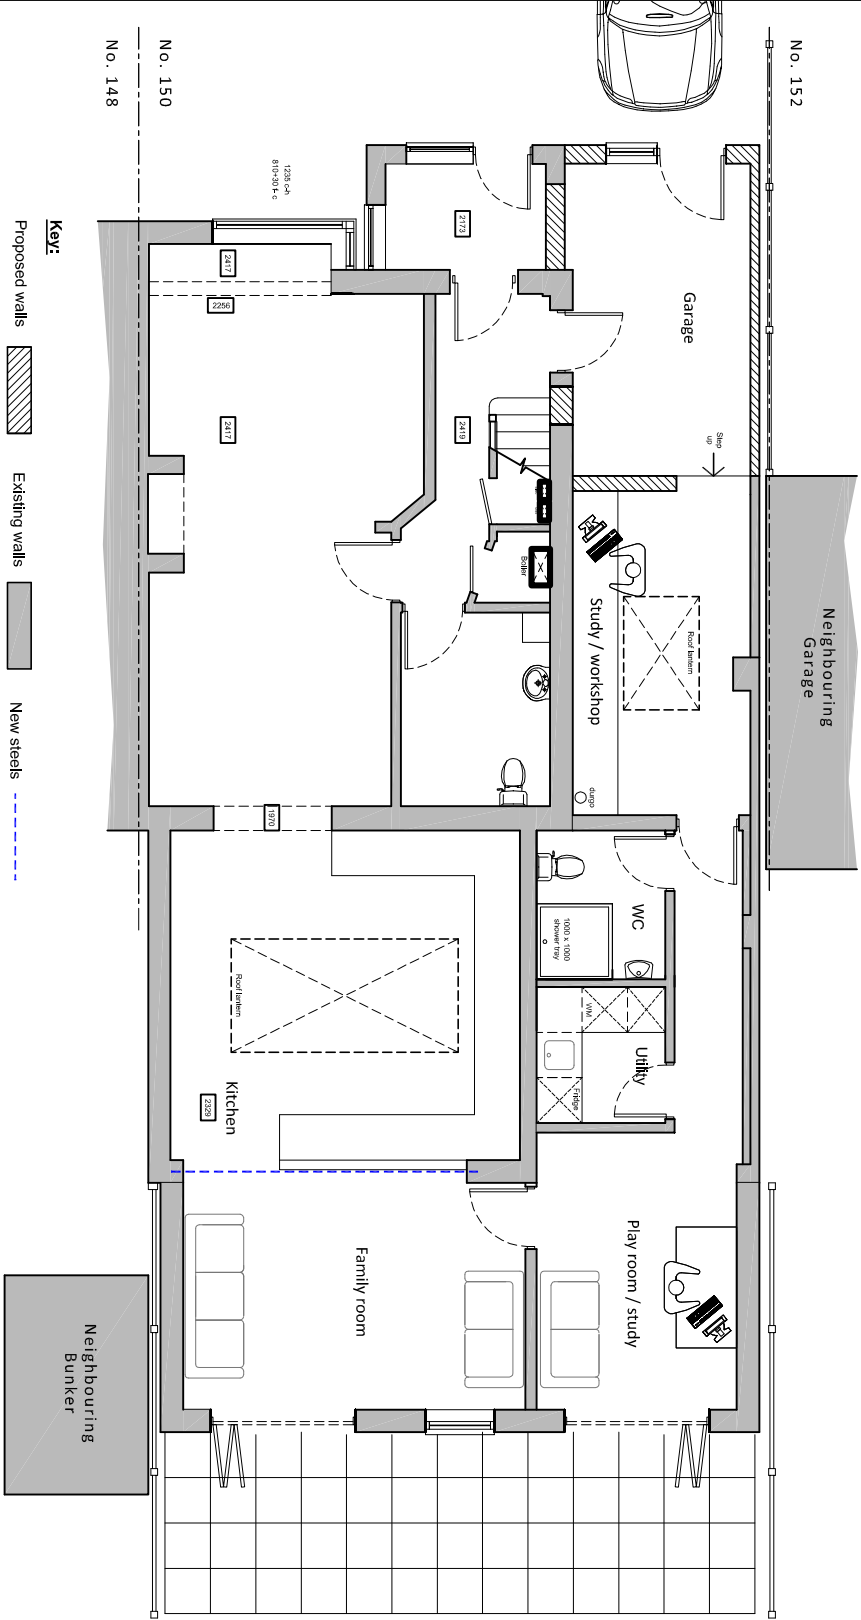


Ground floor (first floor unchanged in new proposal)

Proposed floor plans & elevations scale 1:100

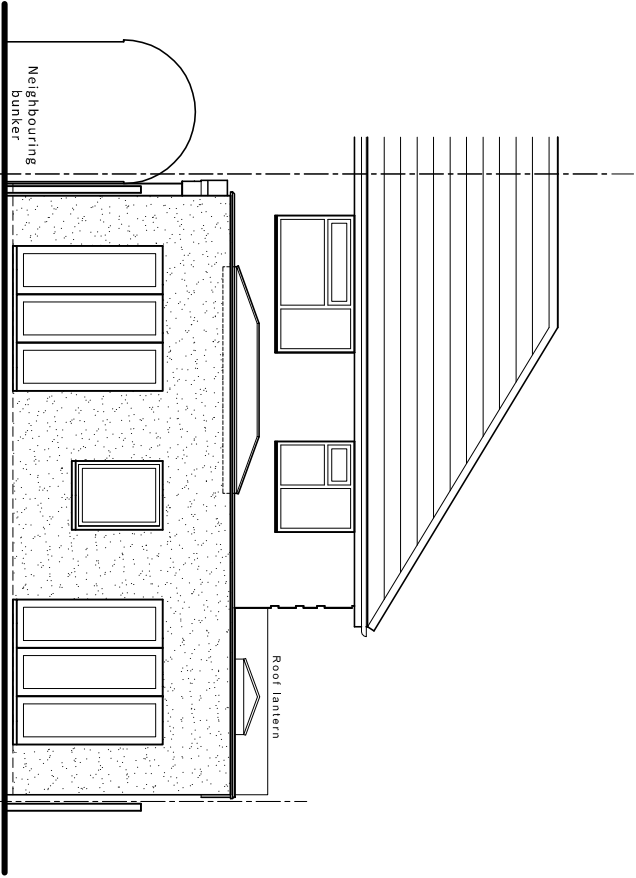

North (rear) elevation

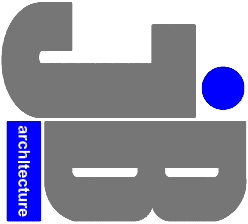

JB ARCHITECTURE
TEL: 01243 933732
E: admin@jb-architecturedesign.com
Web: www.jb-architecturedesign.com

For
MR & MRS TURNBULL

Project
**PROPOSED FRONT EXTENSION
AT 150 HAMBLEDON ROAD
WATERLOOVILLE,
HANTS, PO7 6XA**

Title
**PROPOSED FLOOR PLANS
& ELEVATIONS**

Date	Drawn	Scale	Checked
DEC 2019	JB	1:100 @ A3	-
Job Number	Drawing Number	Revision	
PL231419	49		