


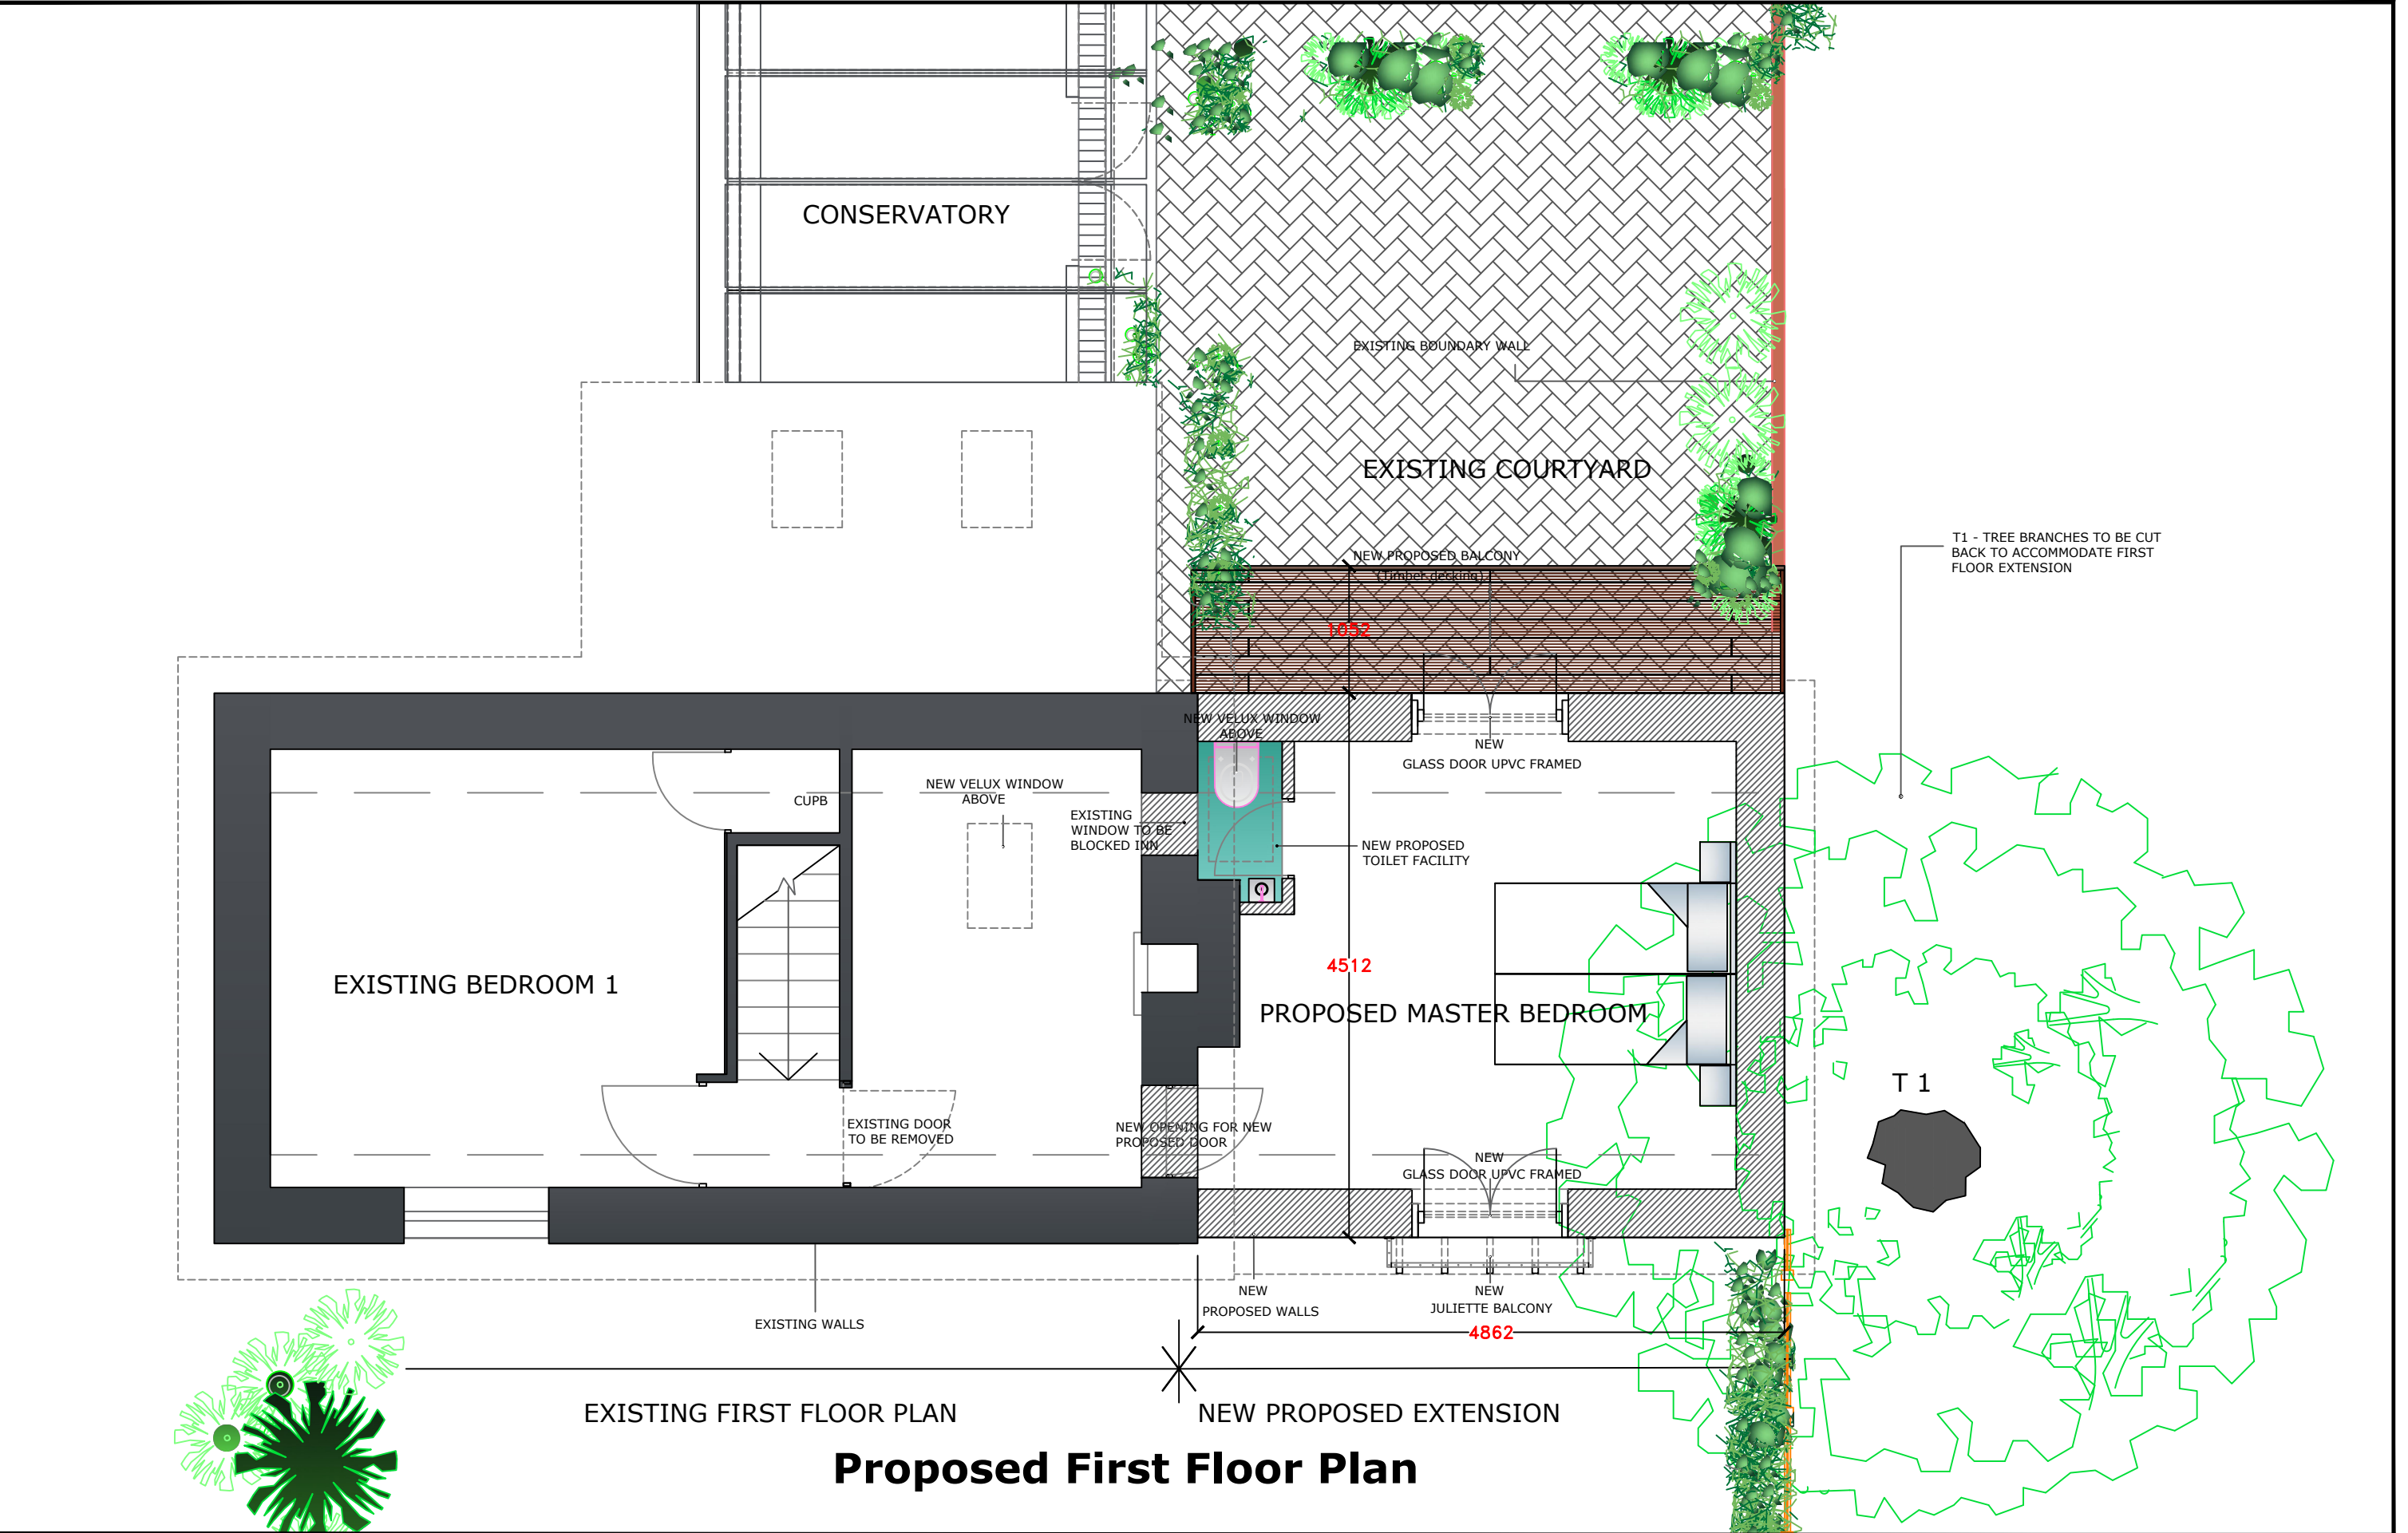

Rev:	Description:	Date:	Architect:	Project Name:	Extension to 18 Church Path			
A	Submitted for planning consent	14.07.19	Pavla Heath Chartered Architect 16 Bell Lane, Fetcham, Surrey KT22 9NF Tel: 07866813769 Email: pavlaheath@hotmail.com	Drawing Title:	Proposed First Floor Plan			
				Purpose of Issue:	Planning	DRG No.	18CP/P/02	
				Drawing Scale:	1:50	Drawn Date:	May '19	REV. A