

Saxted House, Tower Street, Emsworth, PO10 7BH.
Existing Elevations

NOTES:

Dimensions to be checked on site before commencing work.
Any discrepancies shall be reported to the architect immediately.

Do not scale from these drawings except for planning purposes.

Use figured dimensions only.

Where applicable this drawing is to be read in conjunction with other consultants' drawings.


All drawings to be read in conjunction with specification and all other drawings including structural engineer and mechanical and electrical drawings / specification




FRONT ELEVATION
[East] 1:100



REAR ELEVATION
[West] 1:100

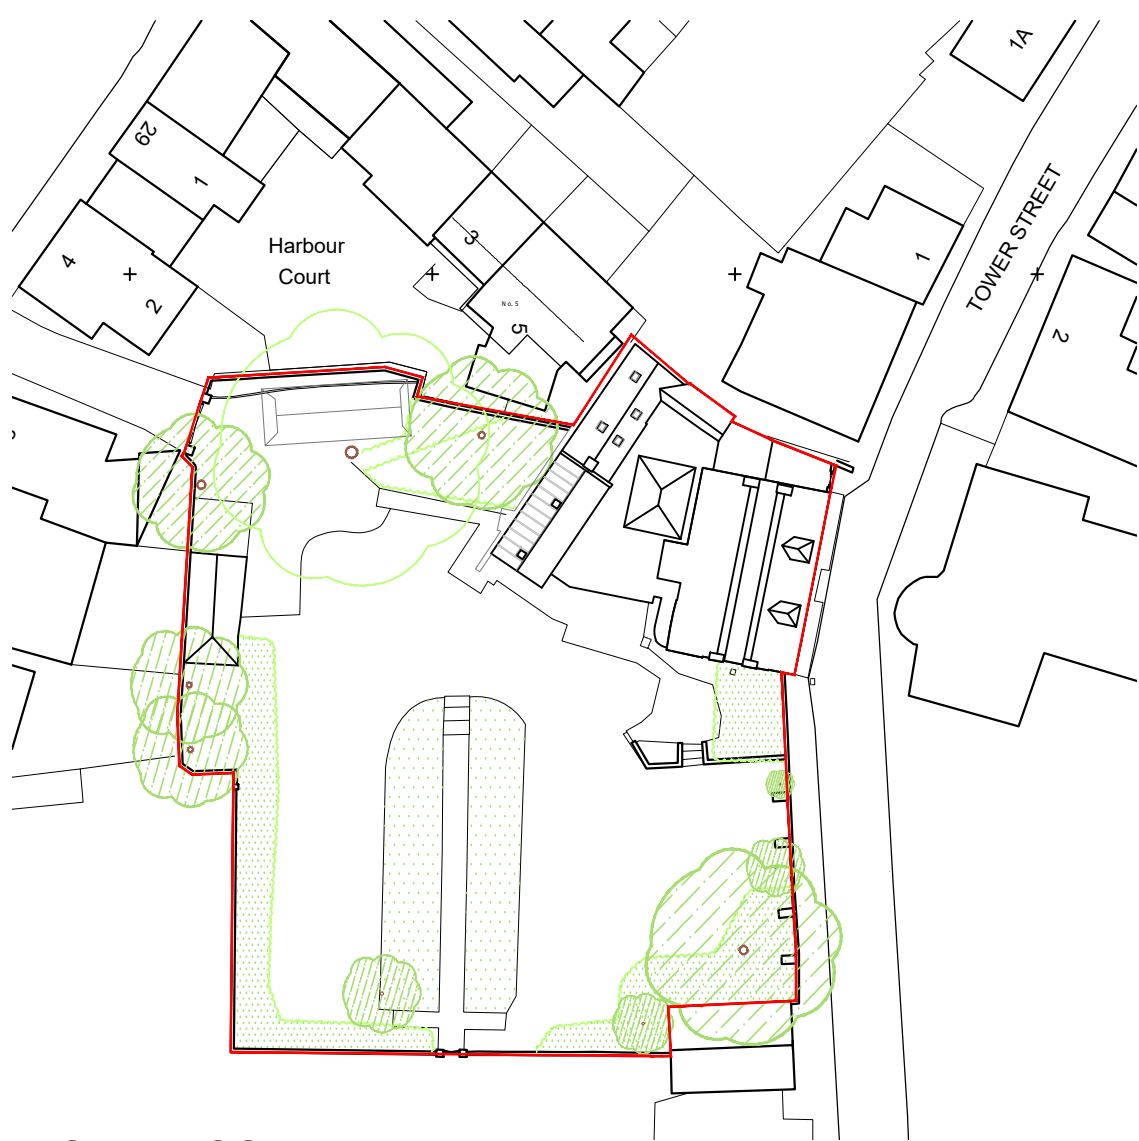


SITE BLOCK PLAN
1:500
Ordnance Survey (c) Crown Copyright 2019. All rights reserved. Licence number 100022432

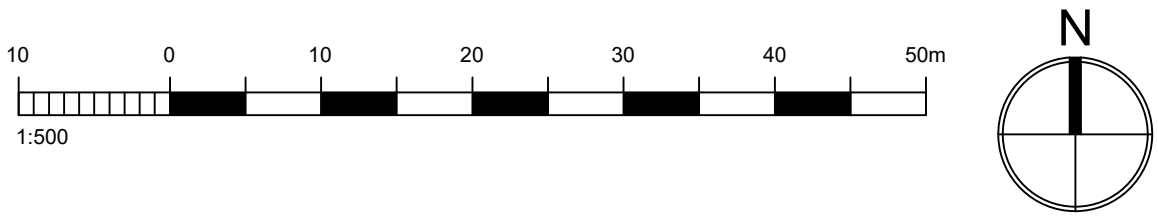


SIDE ELEVATION
[South] 1:100




SIDE ELEVATION
[North] 1:100

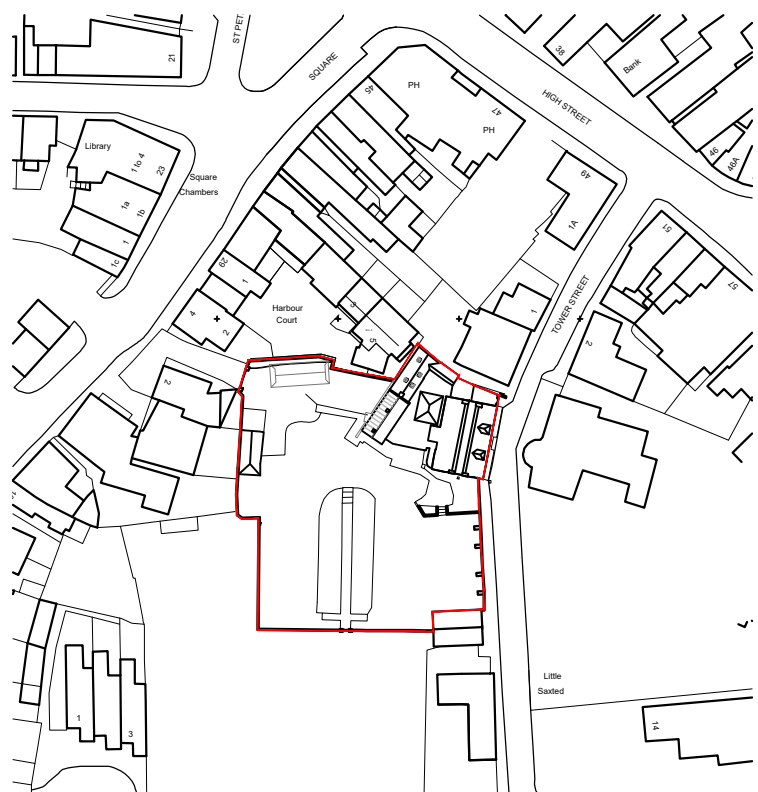


SITE LOCATION PLAN
1:1250
Ordnance Survey (c) Crown Copyright 2019. All rights reserved. Licence number 100022432

 


GARAGE FRONT ELEVATION
[East] 1:100

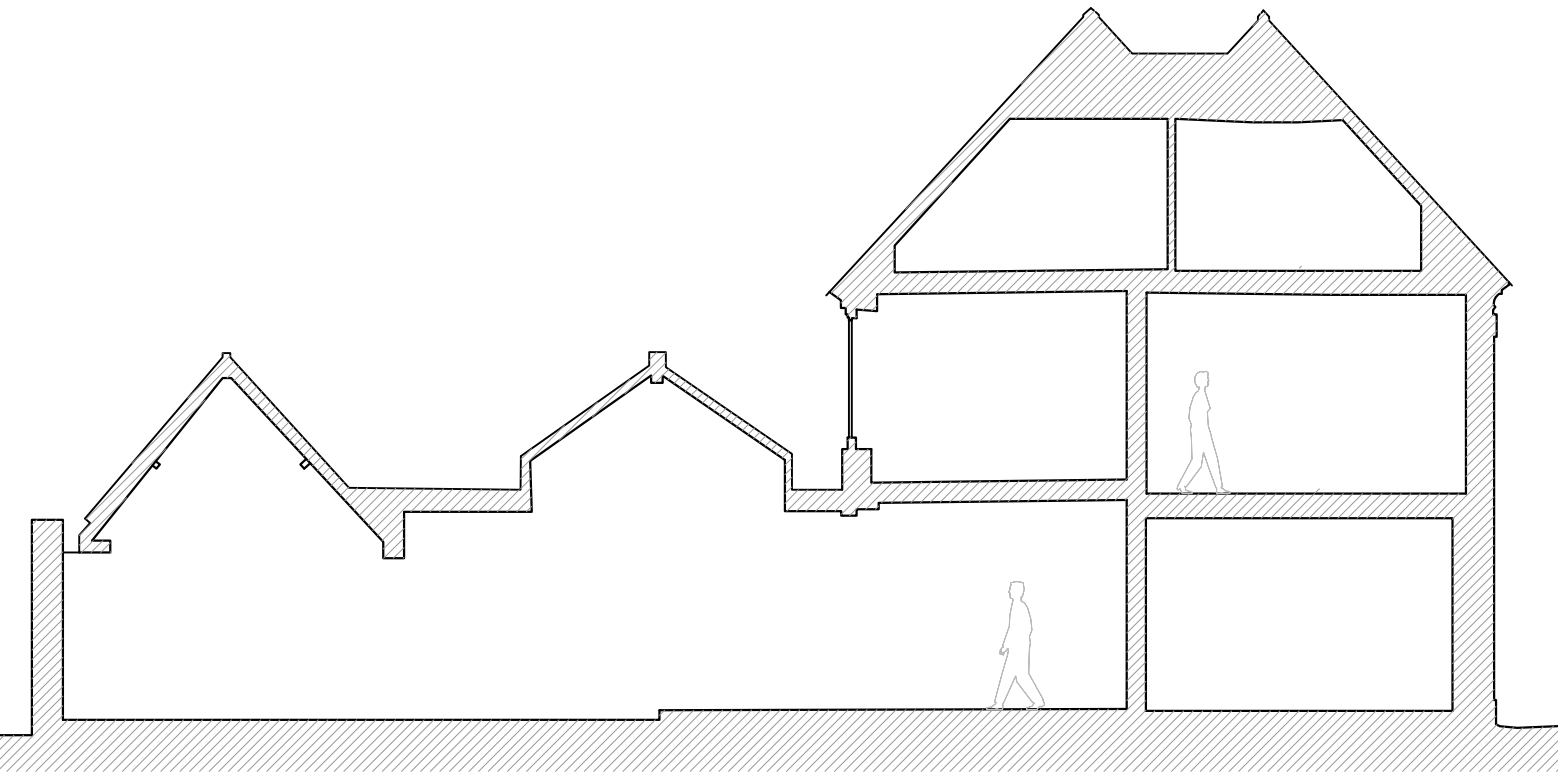


SECTION A
1:100

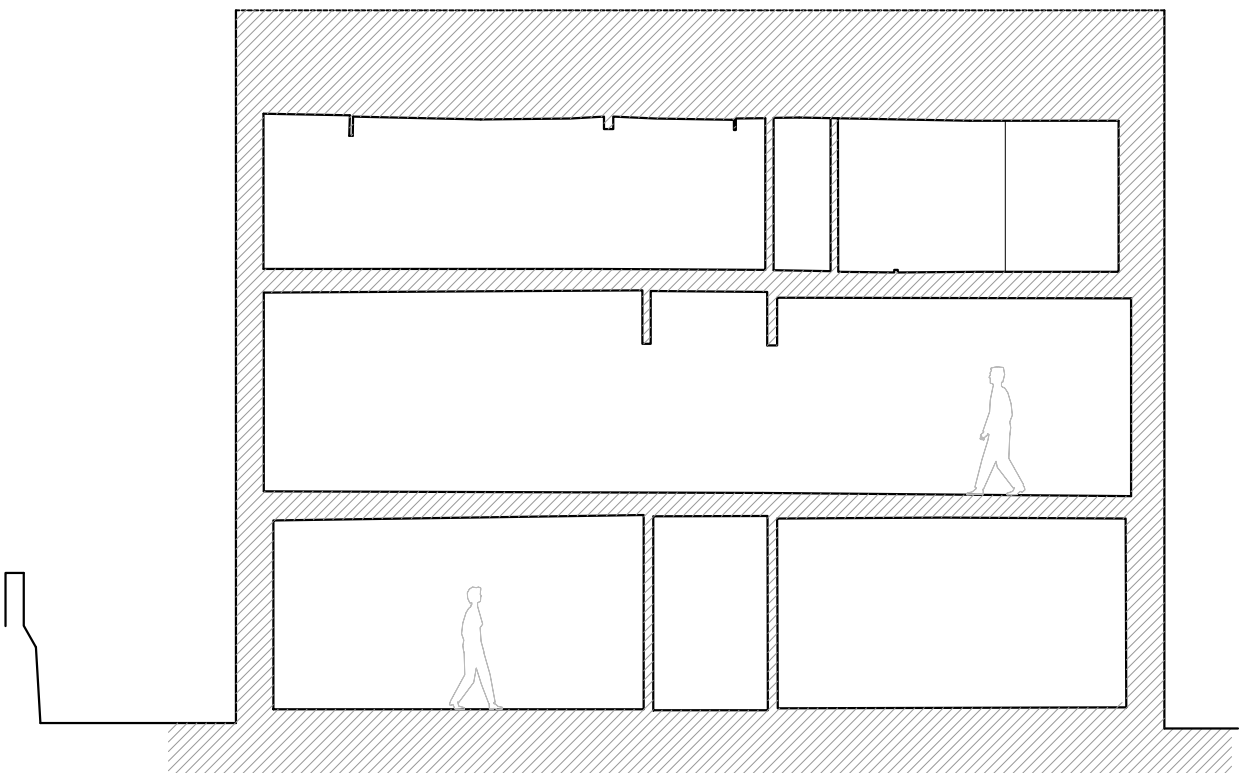

SECTION B
1:100

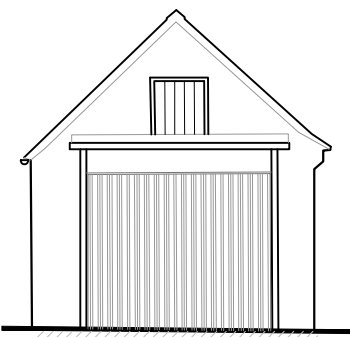

GARAGE SIDE ELEVATION
[North] 1:100

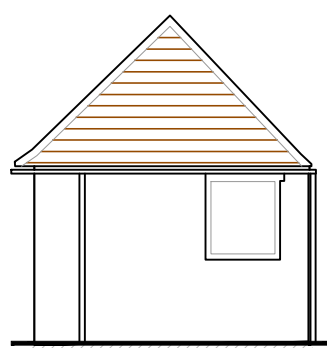

GARAGE SIDE ELEVATION
[South] 1:100

REV	DATE	AMENDMENT	DRAWN



Helyer Davies Architects Ltd
1 The Old Flour Mill,
Emsworth, PO10 7BT
01243 370 715
www.hdarchitects.co.uk mail@hdarchitects.co.uk

PROJECT

Saxted House
Tower Street
Emsworth
PO10 7BH

DRAWING

Existing Elevations and Sections

SCALE

as noted @A1

DATE Oct 2019

DRAWN EK

DRAWING NUMBER

19123-02

REVISION

*