



PRIOR TO THE COMMENCEMENT OF ANY WORKS, THE BUILDER IS TO CHECK AND/OR DETERMINE ALL CONSTRUCTION DETAILS, INCLUDING CHECKING EXISTING SITE LEVELS AND DIMENSIONS. THE DRAWING IS TO BE READ IN CONJUNCTION WITH ALL OTHER PROJECT DRAWINGS, CONSTRUCTION NOTES AND/OR PROJECT SPECIFICATION. ALL DISCREPANCIES SHOULD BE REPORTED IMMEDIATELY.


Rev.	Date	Details	Drawn

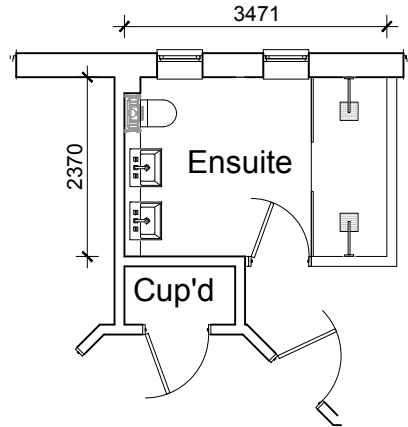


Alternative Layout (A)

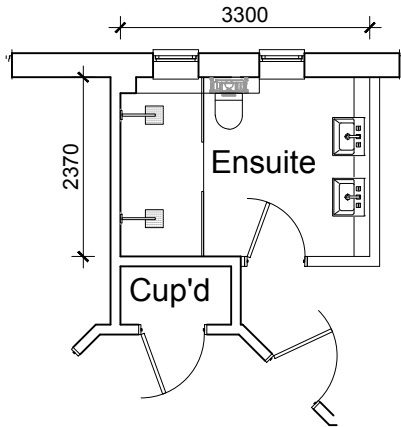


Alternative Layout (B)

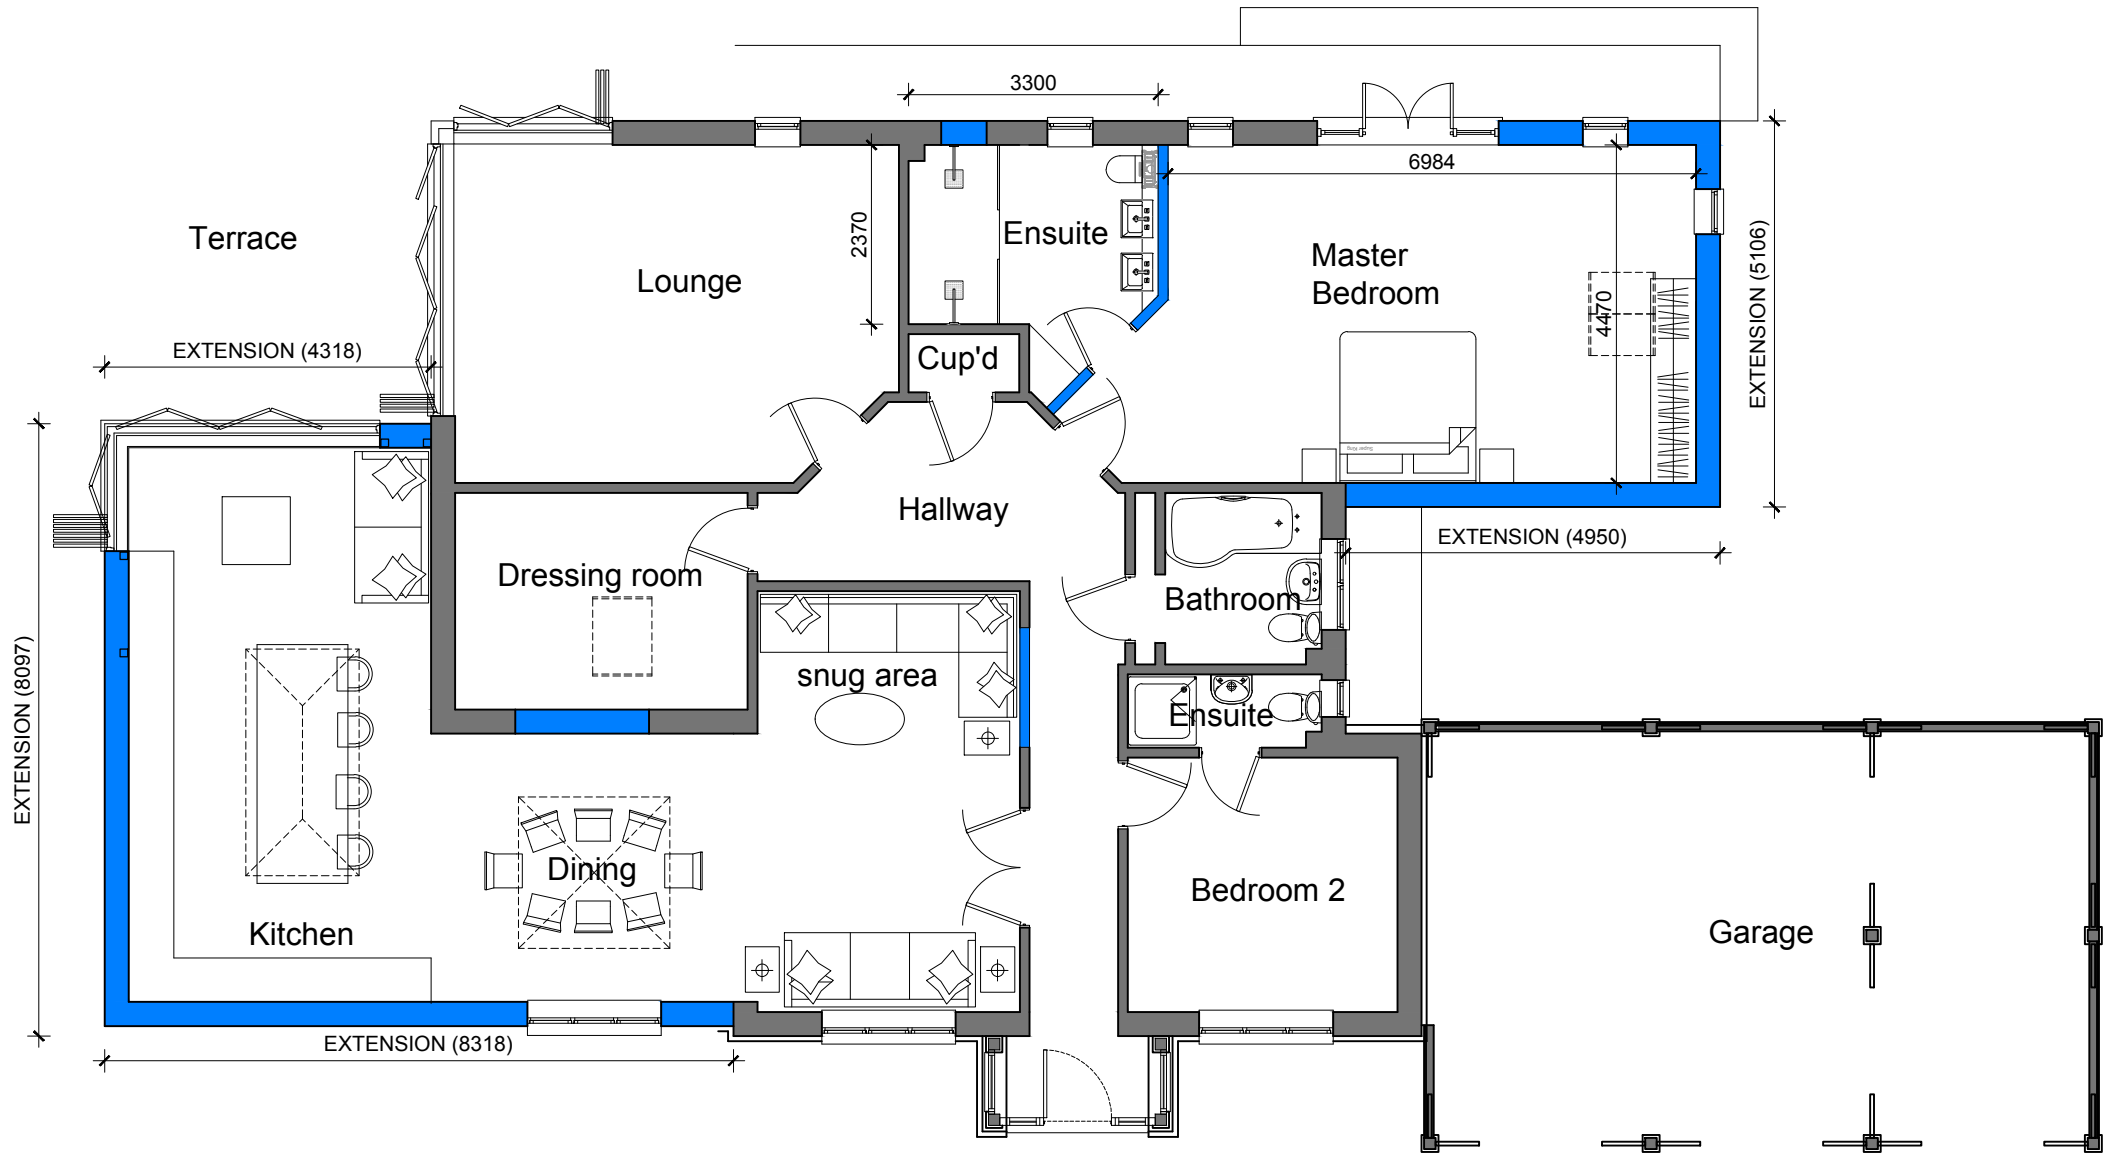

PROPOSED FLOOR PLAN @ 1:100

 

1:100 Scale Bar

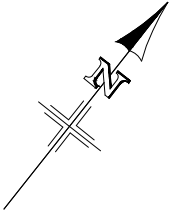

Client: Mr & Mrs Mount	
Site Address: 3 Treetops Drive Cowplain Waterlooville Hampshire	Description: Proposed Plan sketch Scheme
Drawing Number: 19-026/P/006 A	
Status: FEASIBILITY	
Scale: 1:100 @ A3	BlueSky Architecture CAD Design FERNEBERGA HOUSE ALEXANDRA ROAD FARNBOROUGH HAMPSHIRE, GU14 6DQ t: 01252 757285
Date: AUG 19	
Drawn: MJB	
Checked:	
AutoCAD Reference:	

THIS DRAWING IS THE COPYRIGHT OF BLUE SKY CAD LTD AND MUST NOT BE USED IN CONJUNCTION WITH ANY OTHER PROJECT WITHOUT WRITTEN CONSENT