




1 proposed front elevation - east
scale 1:100 @ A3

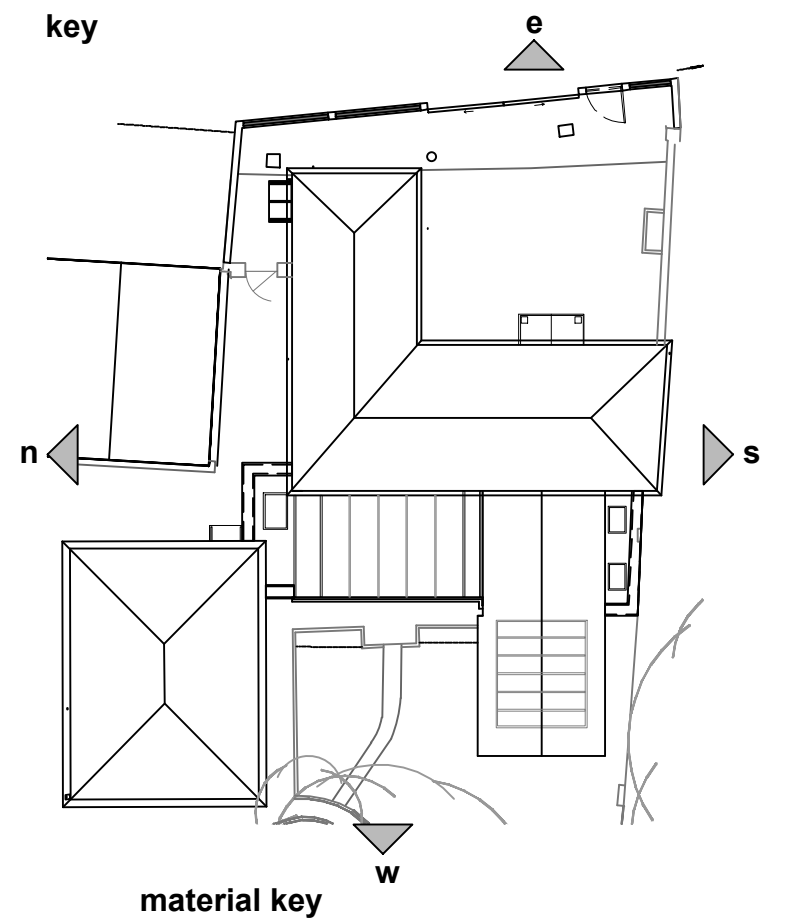


- material key
- 1 render
 - 2 grey finish windows & doors
 - 3 roof glazing bars
 - 4 flat roof window
 - 5 roof tiles as existing
 - 6 glass canopy
 - 7 aluminium coping

pre-application

this drawing is not for construction
this drawing is the property of:
dwell design
unit 8d,
funtley court,
funtley hill,
fareham,
po16 7uy

revisions
a/21.10.19/elevation drawing revised to tie with plan

 

scale
1:100 @ A3

date
august 2019

job name
clarence house,
stamford avenue

job number
18038

drawing number
(pl)017

dwell design ltd

drawing name proposed boundary treatment	status planning	revision a
--	---------------------------	----------------------