




Front Elevation

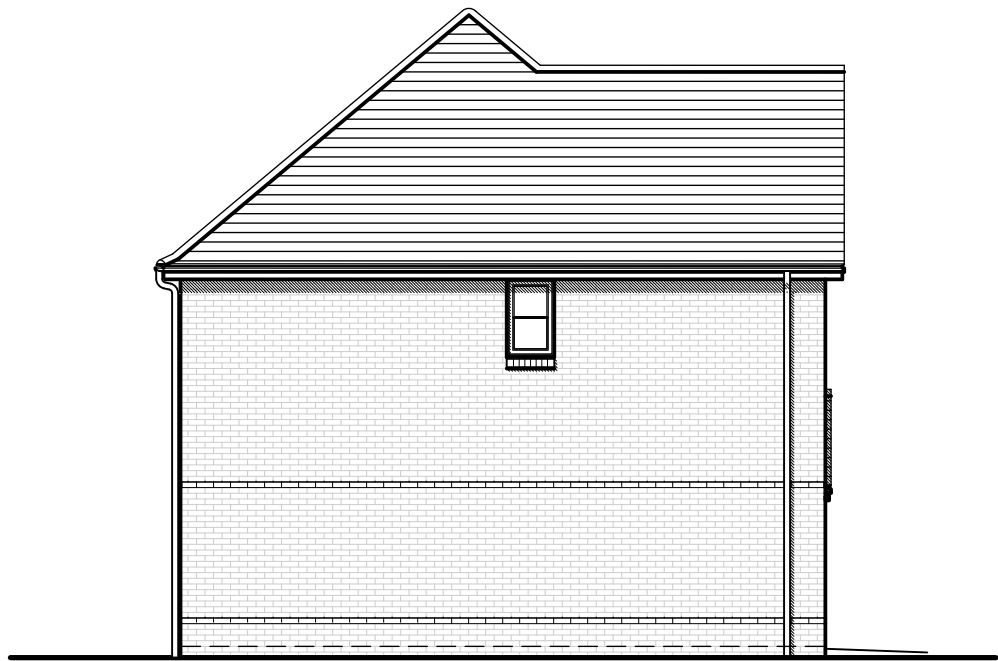


Side Elevation




Side Elevation




Rear Elevation

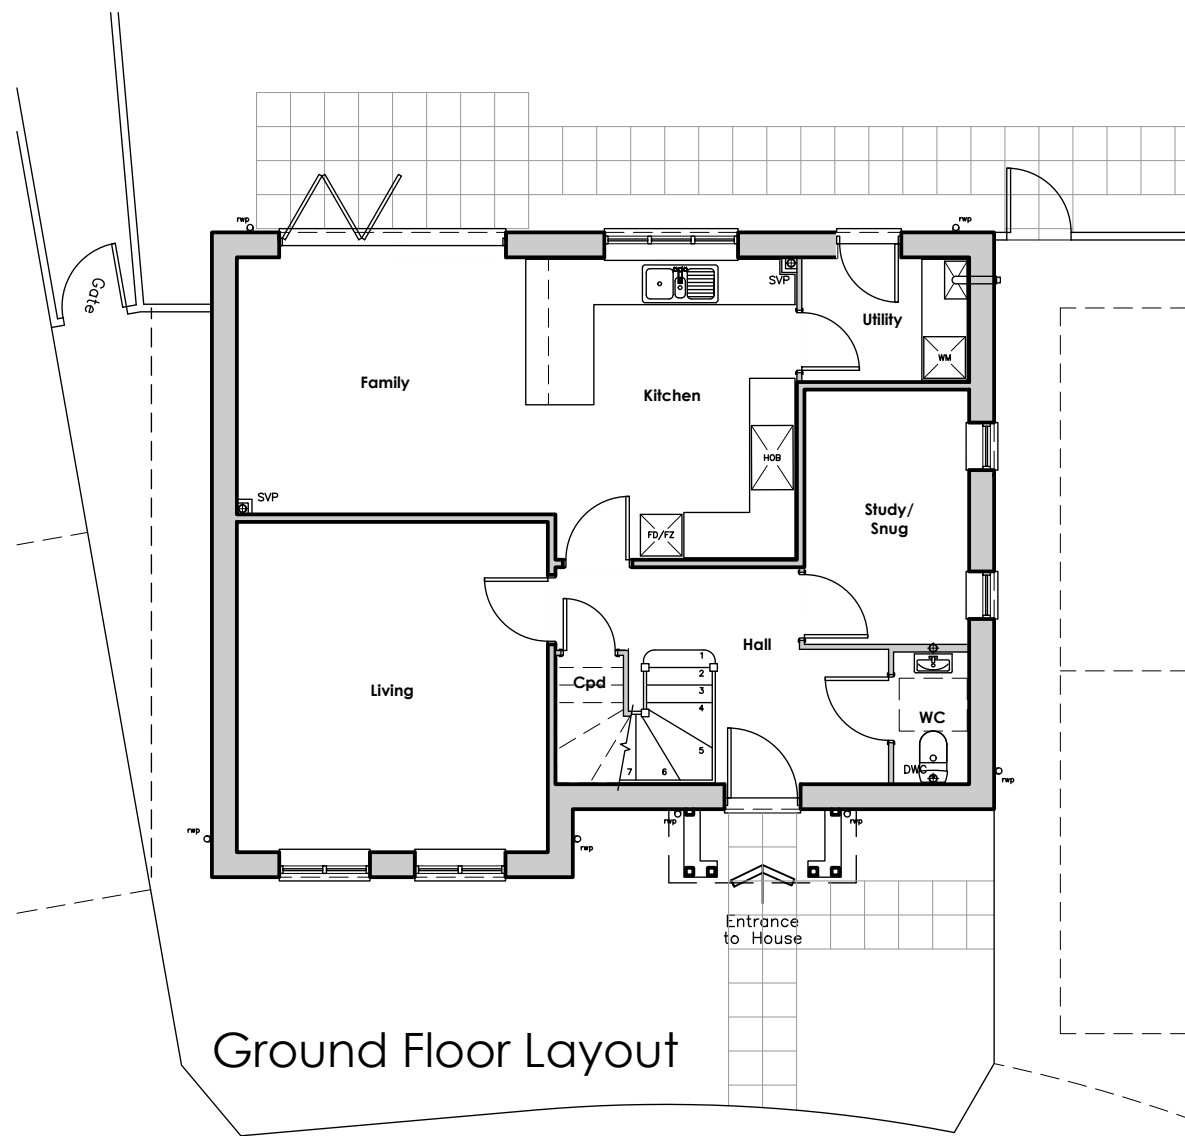

Ground Floor Layout

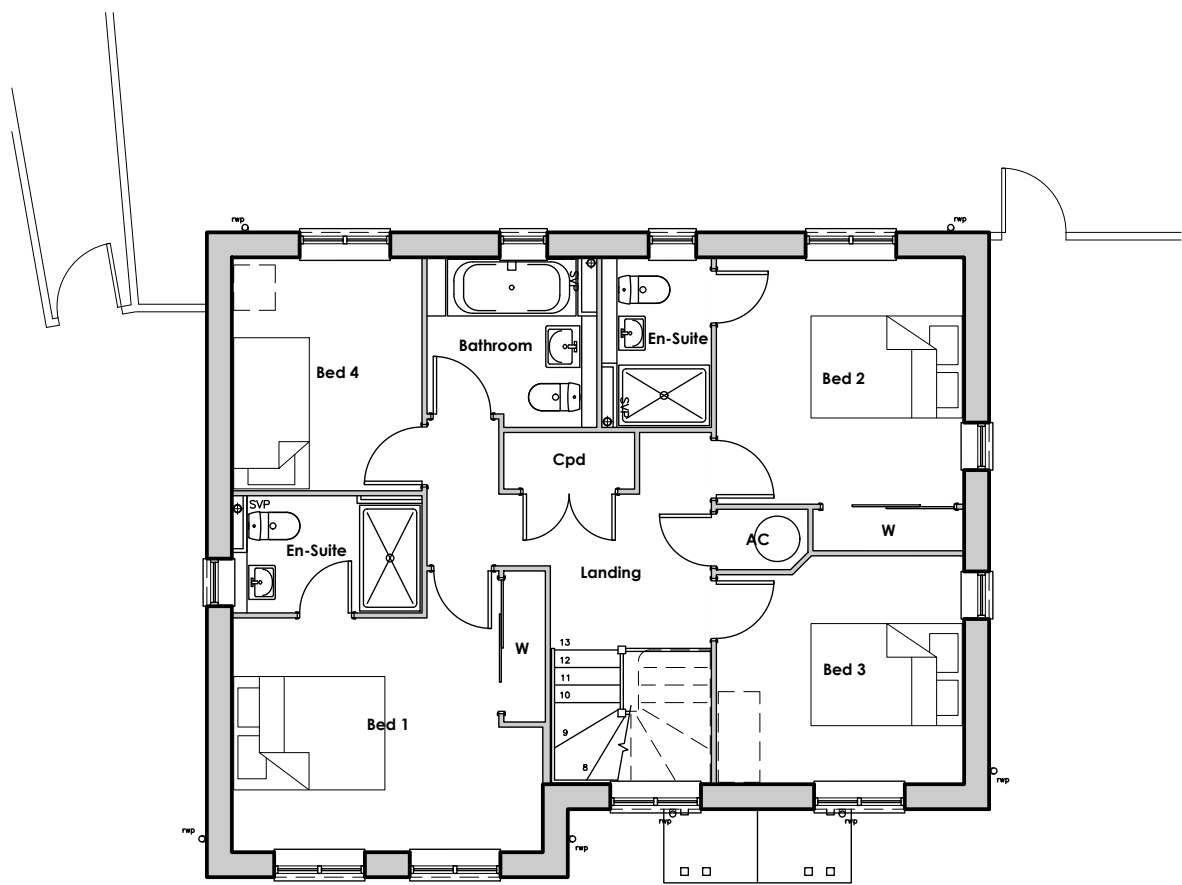

First Floor Layout

 


Drawing For Planning Purposes Only
All dimensions and details on this drawing are for planning purposes and should not be used for fabrication and erection purposes. DO NOT scale from this drawing, except for planning purposes, use figured dimensions if available. Any discrepancies should be highlighted without delay.
Note: This drawing has been produced with information from a topographical survey carried out by others. All information therefore derived from the survey drawing is assumed to be accurate and ADP Architects Ltd cannot be held accountable for any discrepancies discovered on site.
IF IN DOUBT ASK FOR CONFIRMATION.

METIS HOMES
Modern Homes. Traditional Values.

Metis Homes Development
— this drawing has been produced to Metis Homes' requirements

Schedule of Accommodation				
[Gross Internal]				
Plot 16	4-Bed House	142.4msq	1533.2ftsq	

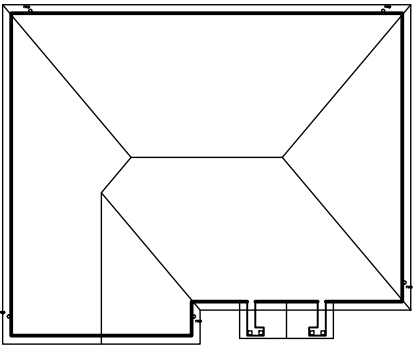

Roof Plan
Scale 1:200

adp architects ltd
architects & urban designers

Tel: 01489 584503
Email: mail@adp-ltd.co.uk
www.adparchitects.co.uk

Richmond Court, 94 Botley Road, Park Gate, Southampton, SO31 1BA

project name/address:
**Residential Development on
Land off Horndean Road
Emsworth**

client:
Metis Homes Ltd
drawing title:
Planning Drawings – Plot 16

job number:	drawing number:	revision:
1774	13	A
drawing scale/size:	date:	drawn:
1:100 (A2)	Jun 19	PRW