


Notes
This drawing may be scaled for the purposes of Planning Applications, Land Registry and for Legal plans where the scale bar is used, and where it verifies that the drawing is an original or an accurate copy. It may not be scaled for construction purposes.
Always refer to figured dimensions. All dimensions are to be checked on site. Discrepancies and/or ambiguities between this drawing and information given elsewhere must be reported immediately to this office for clarification before proceeding. All drawings are to be used in conjunction with the specification and all works to be carried out in accordance with latest British Standards / Codes of Practice.

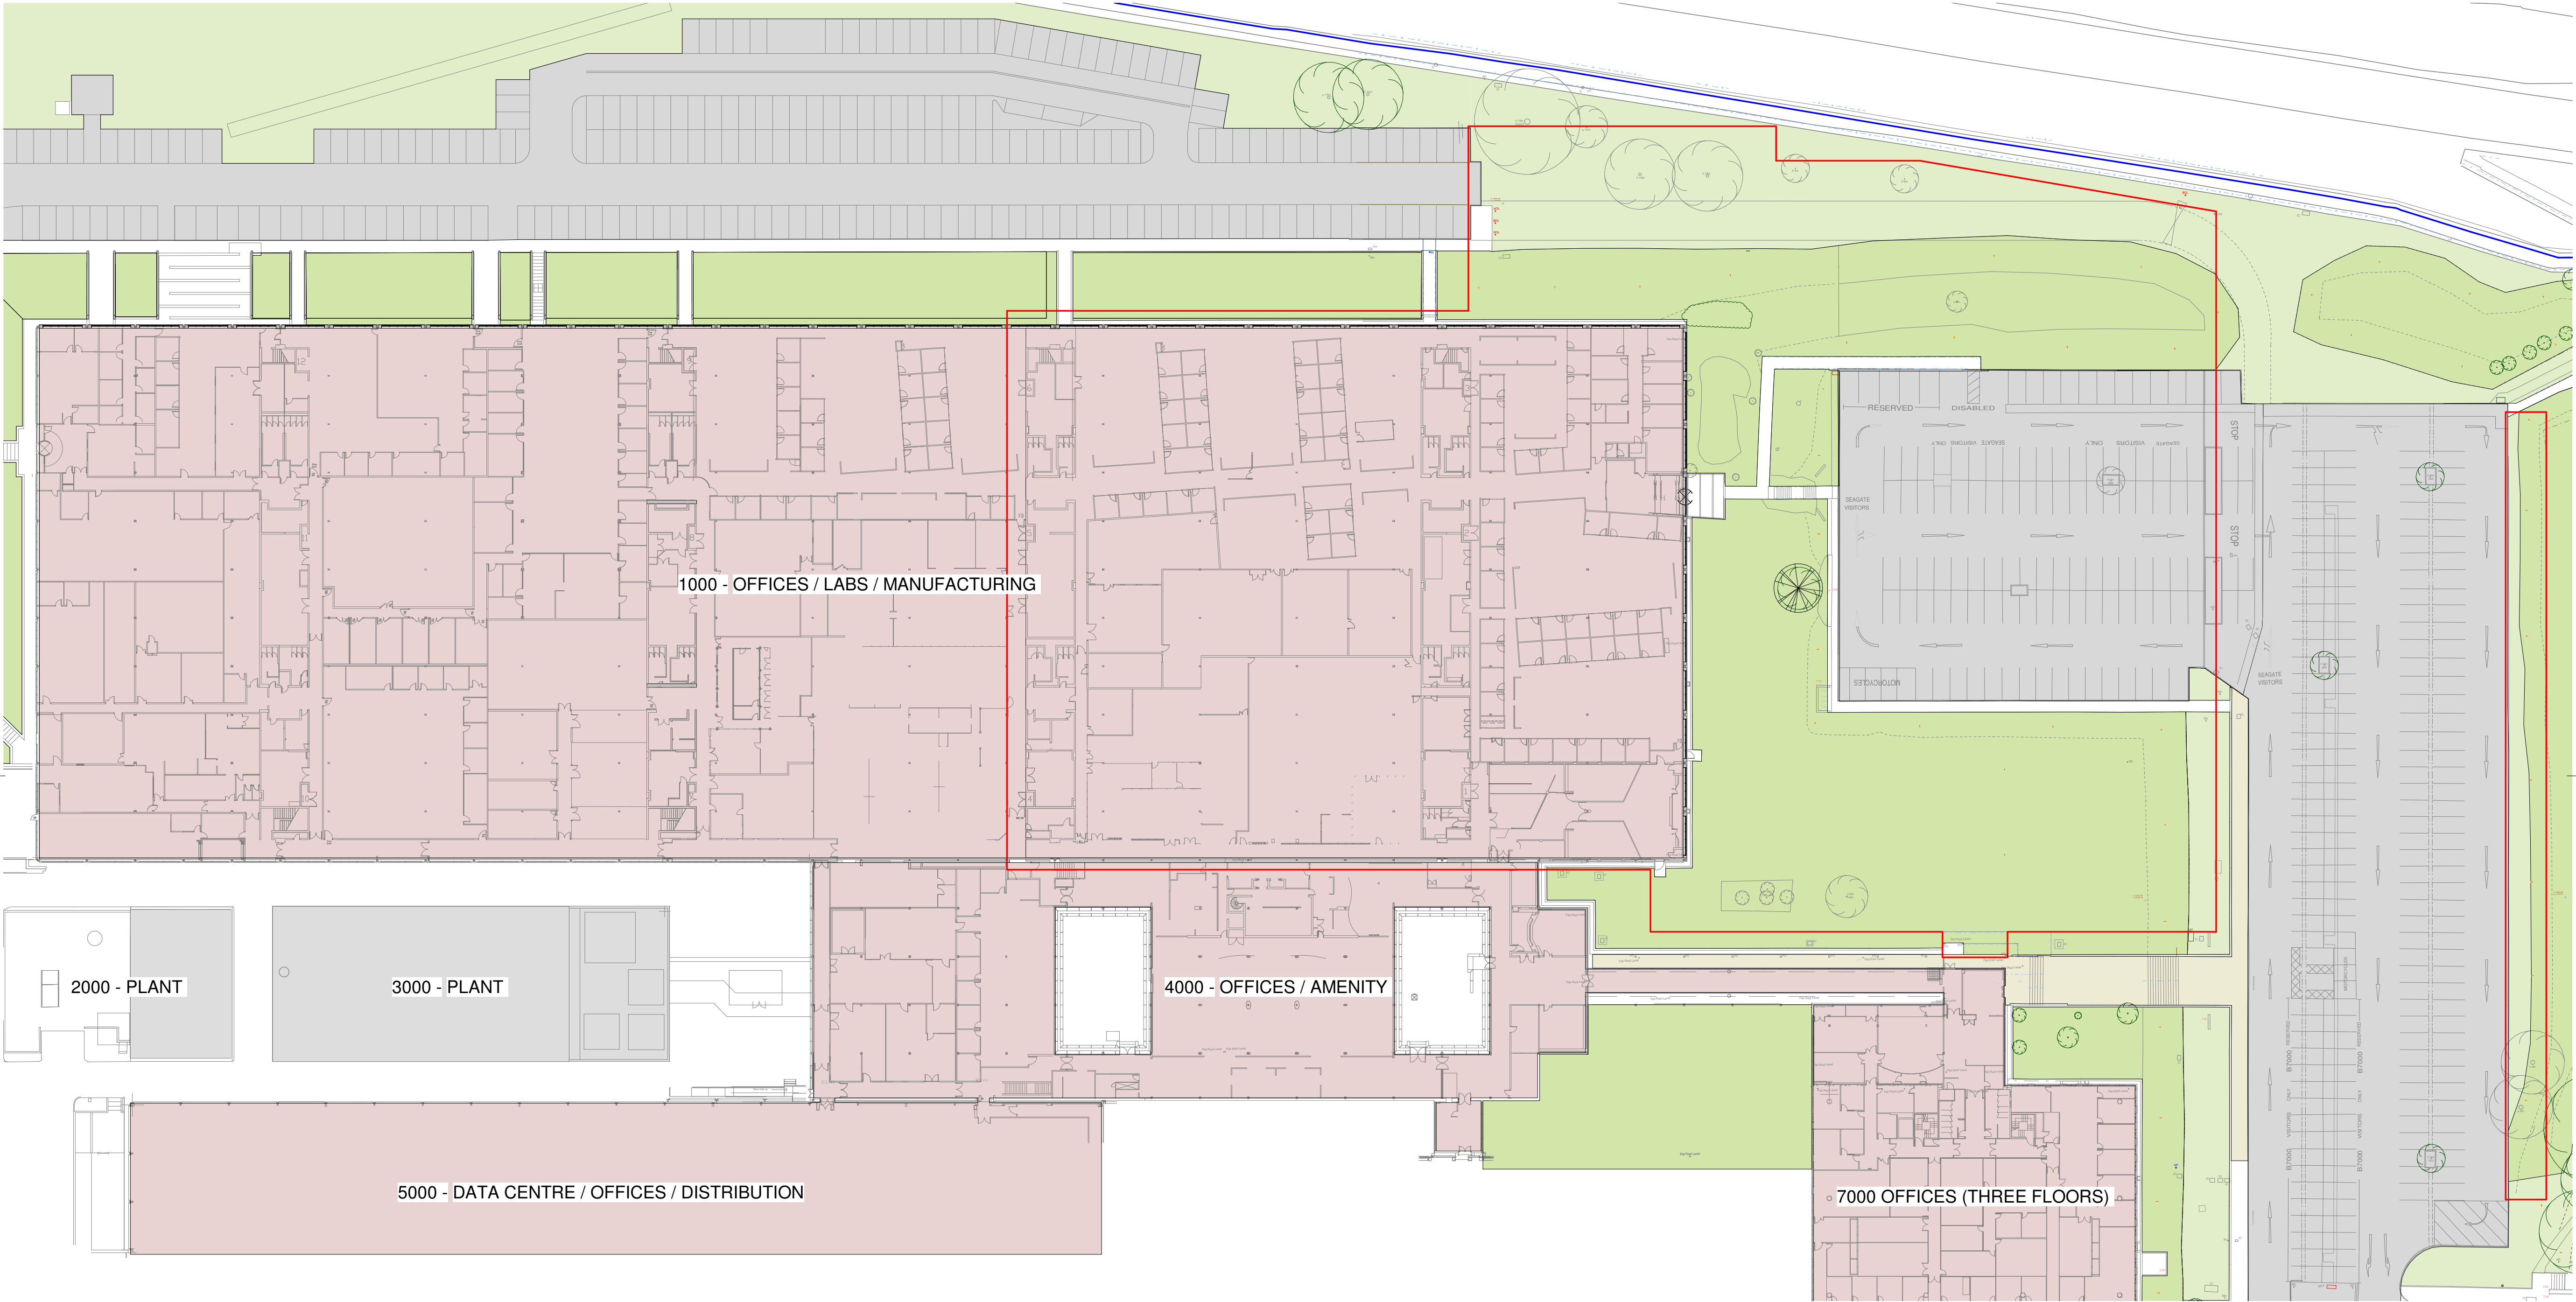

1000 - Existing Ground Floor Plan
1 : 500

- APPLICATION AREA
- APPLICANT OWNERSHIP BOUNDARY
- EXISTING GIA
- EXISTING CAR PARKING

Rev Date Init Notes Chkd

North

5 0 5 10 15 20 25

SCALE 1:500

m

Client

Drawing Originator

AWW inspired environments

London - 106 Weston Street London SE1 3QB 020 7160 6000
Bristol - Rivergate House, Bristol, BS1 4LS 0117 923 2535
Plymouth - East Quay House, Plymouth, PL4 0HX 01752 261 282

RIBA Chartered Practice www.aww-uk.com

Project Title

**Langstone Technology Park,
Building 1000**

Drawing Title

Existing Ground Floor Plan

Scale	Sheet	Drawn	Checked	Date
1 : 500	A1	CJ	IJ	14.06.19
Status	Project No.			
PLANNING	4046A			
Drawing Reference	Drawing No.	Revision		
	150			