


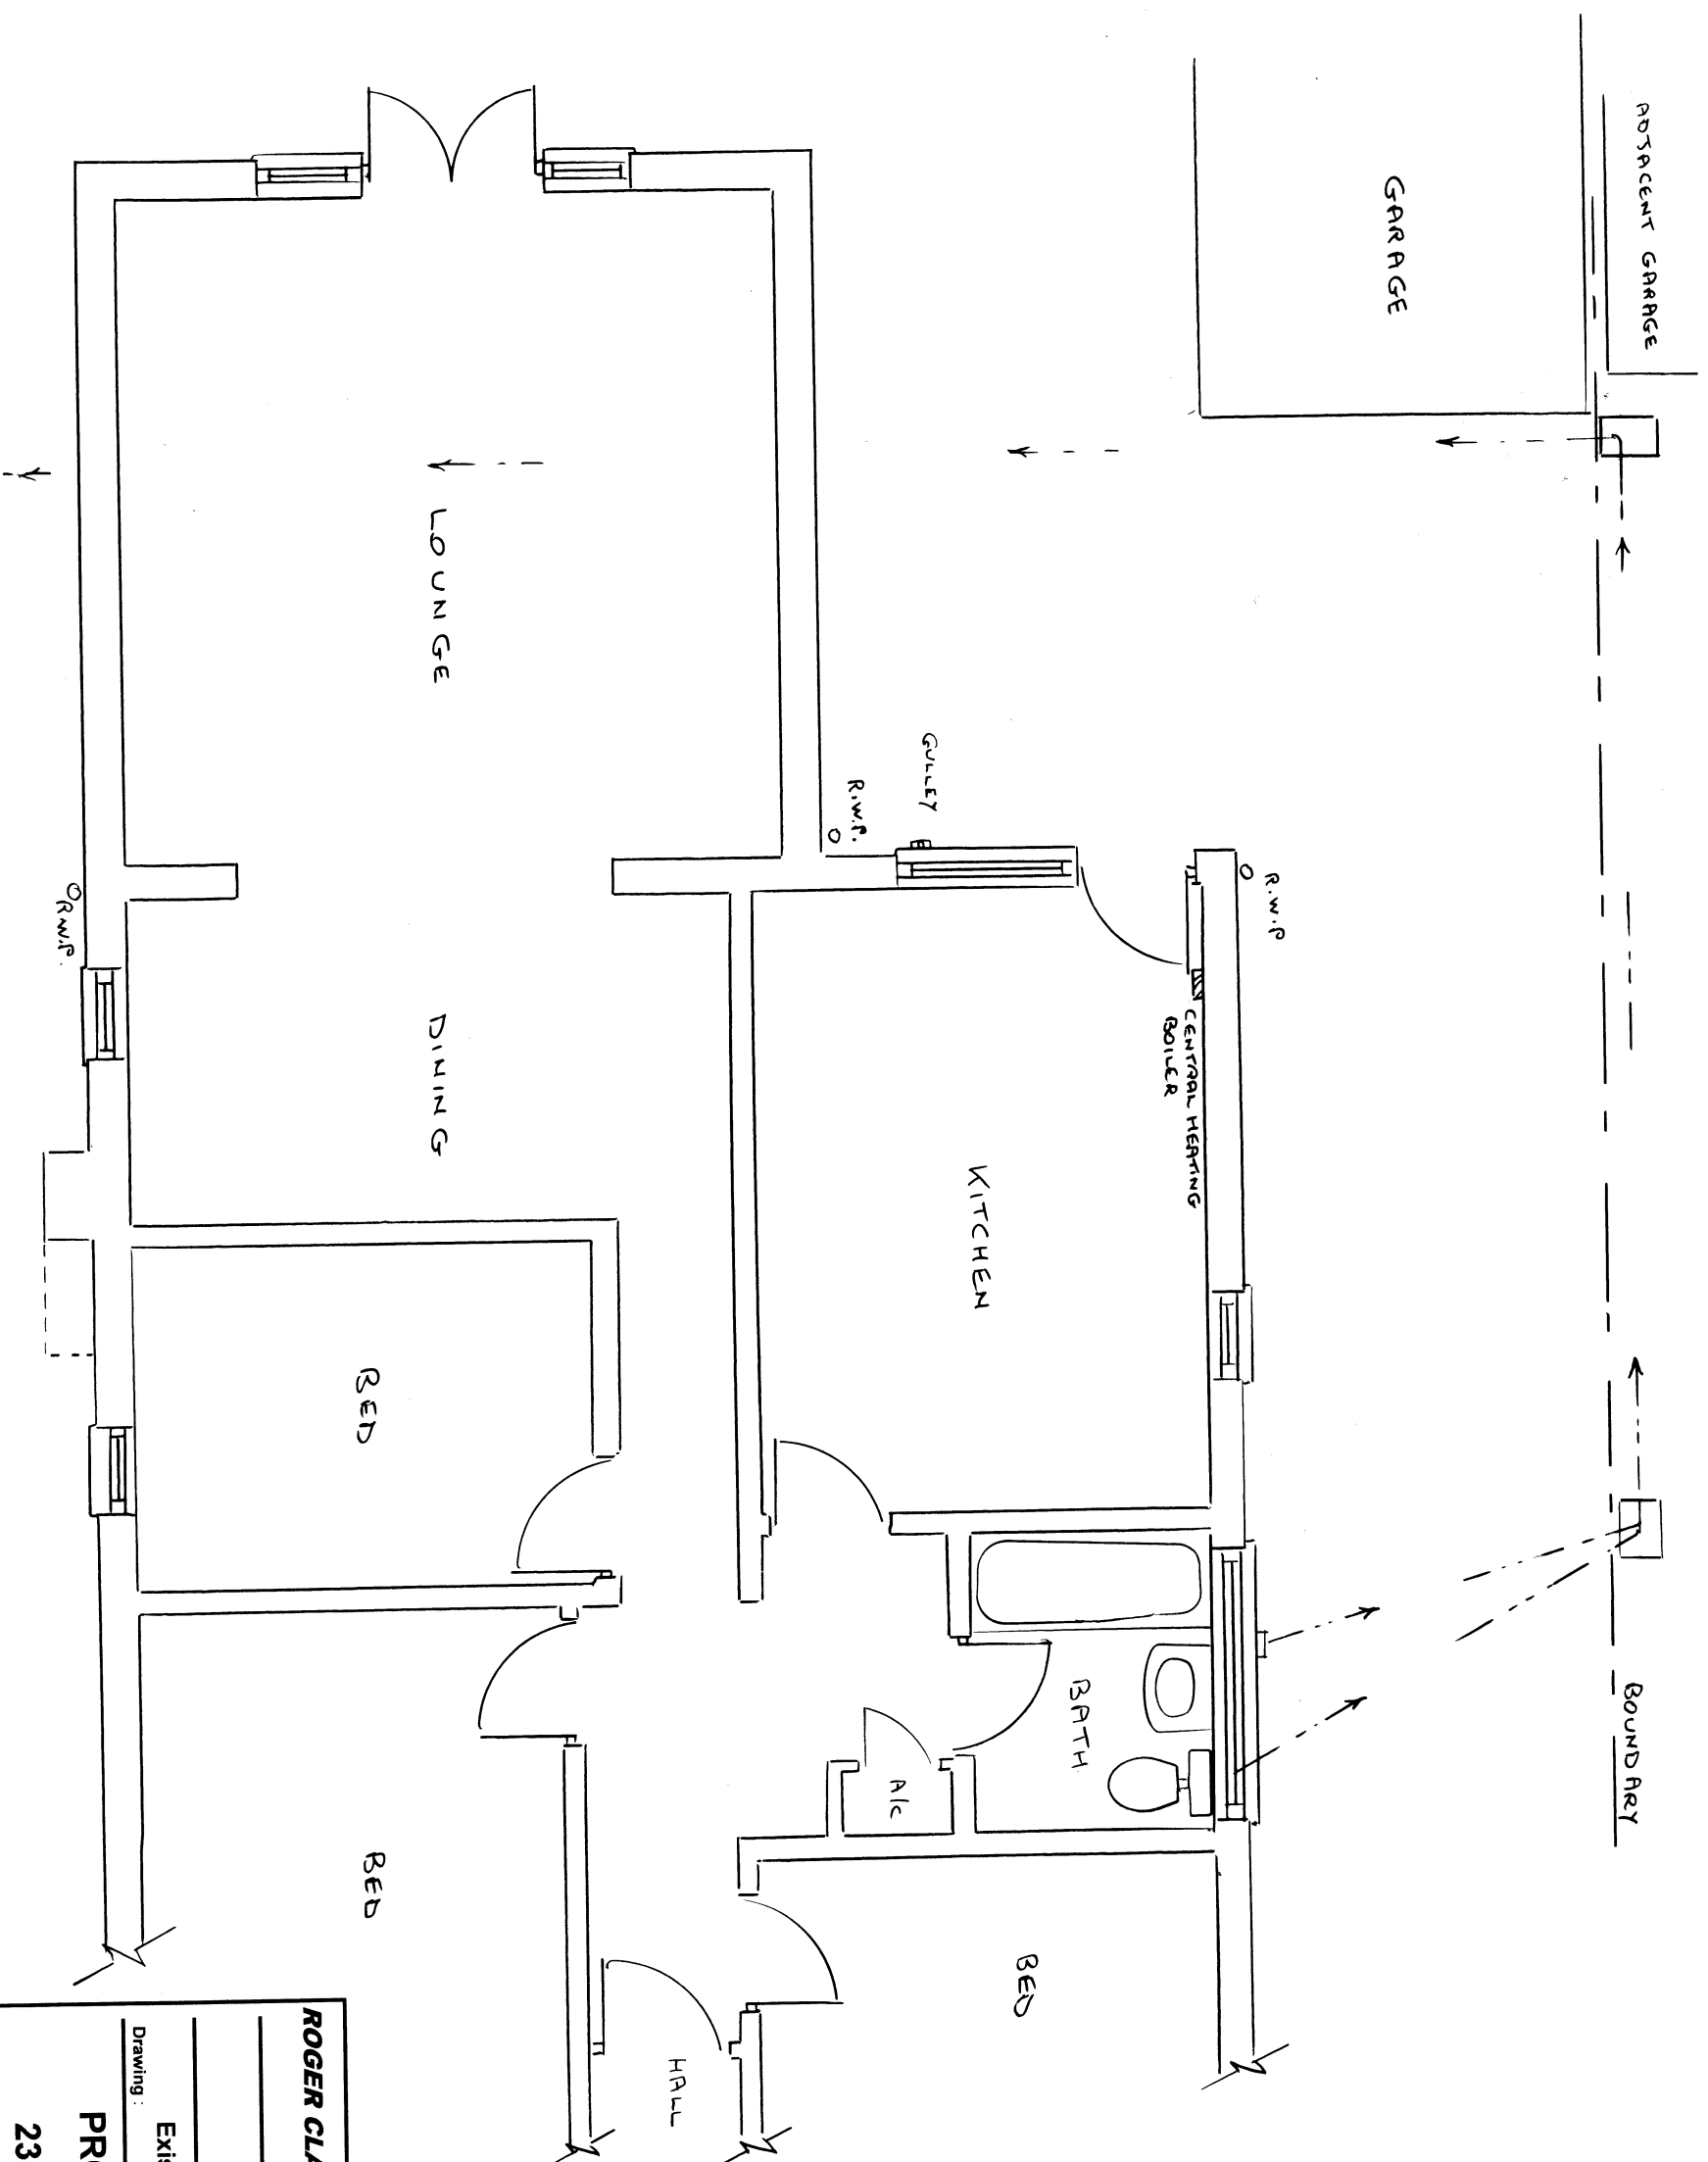

EXISTING FLOOR PLANS 1:50

ROGER CLARK (ARCHITECTURAL SERVICES)	
Tel: 023 9237 3841	
PLAN No:	240/392 / 5
Existing Floor Plan	Scale: 1:50 @ A3
PROPOSED EXTENSION	
23 HASLAR CRESCENT	
WATERLOOVILLE	