




This drawing has been produced as faithfully as possible to the scales indicated. However, as this is an existing building all existing features that could affect the work should be verified on site before work commences

revisions	date
-----------	------

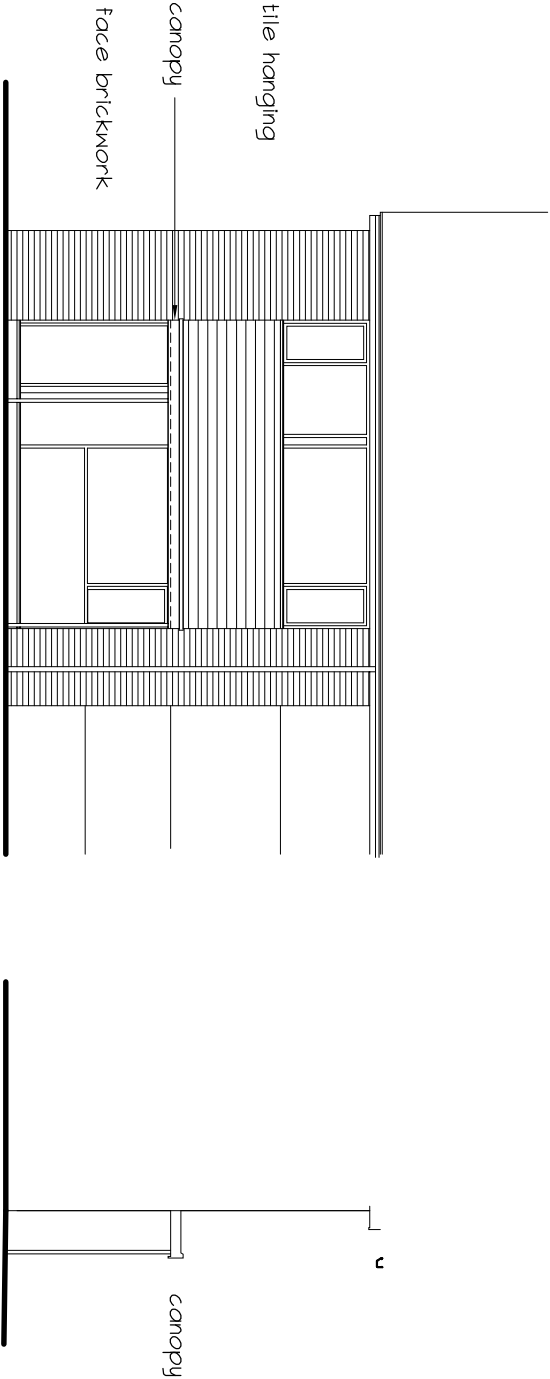

FRONT ELEVATION

SIDE ELEVATION

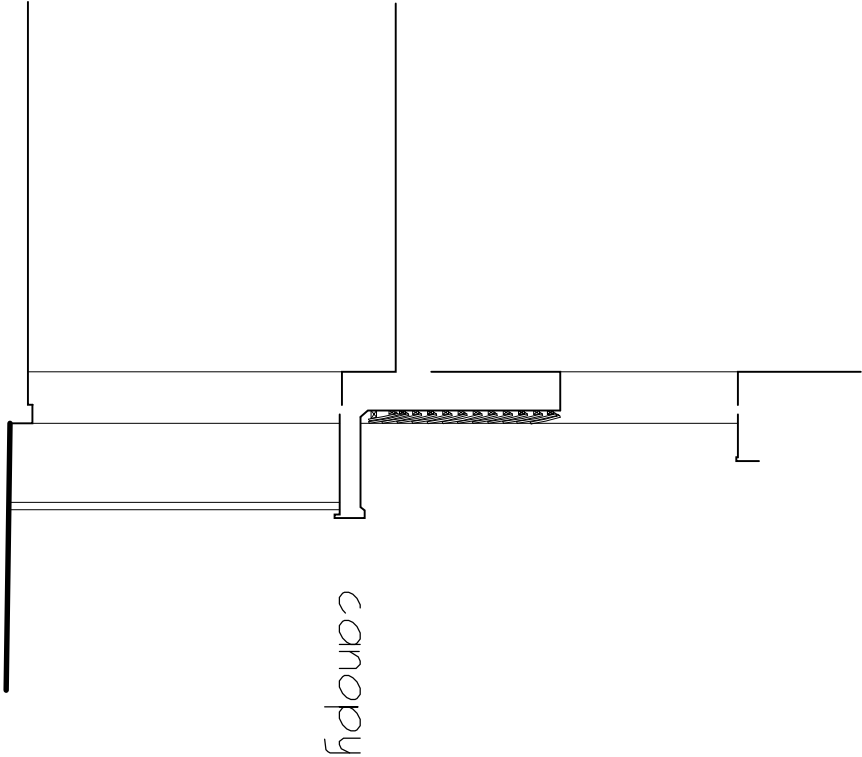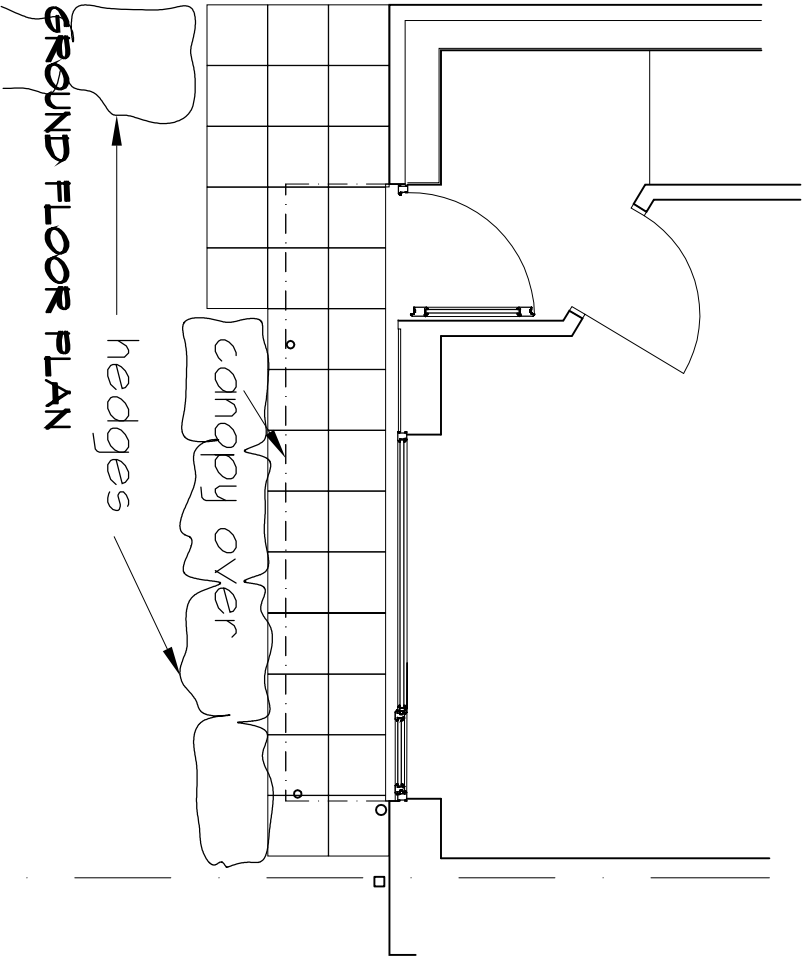

SECTION A - A

© copyright

13 ALBRETIA AVENUE
COMPLAIN

New Front Porch

Existing plan,
Elevation and Section

scale 1:50 & 1:100 @ A3
date September 2014
drawn by acu

alan unsted MCIAT

Architectural Technologist
Building Design Consultant
Tel & Fax (01243) 575334
E-mail: alan.unsted@btconnect.com

Trailla Cottage Newells Lane West Ashling
Chichester West Sussex PO18 8DF

drawing no E01