


NOTES:


Dimensions to be checked on site before commencing work. Any discrepancies shall be reported to the architect immediately.

Do not scale from these drawings except for planning purposes. Use figured dimensions only.

Where applicable this drawing is to be read in conjunction with other consultants' drawings.

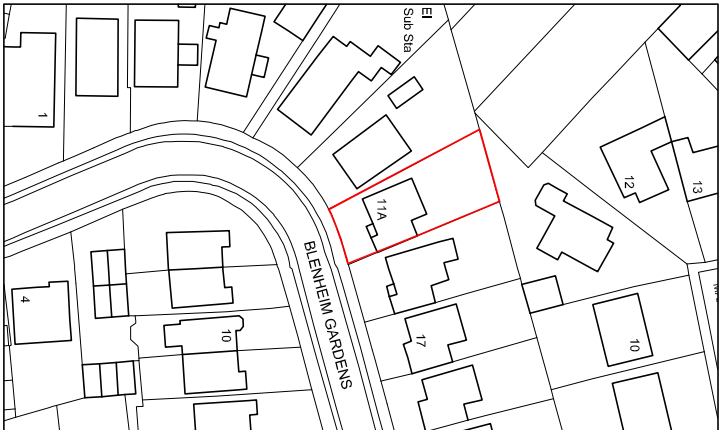


Ordnance Survey, (c) Crown Copyright 2015.
Licence number 100022432

 


Location plan

scale 1:1250

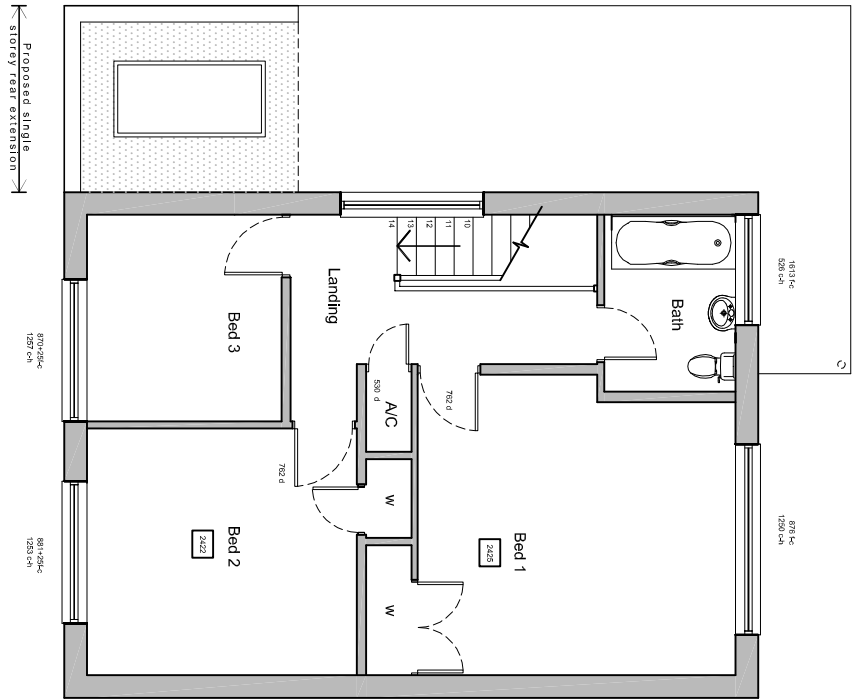


Proposed first floor plan

Proposed single
storey rear extension

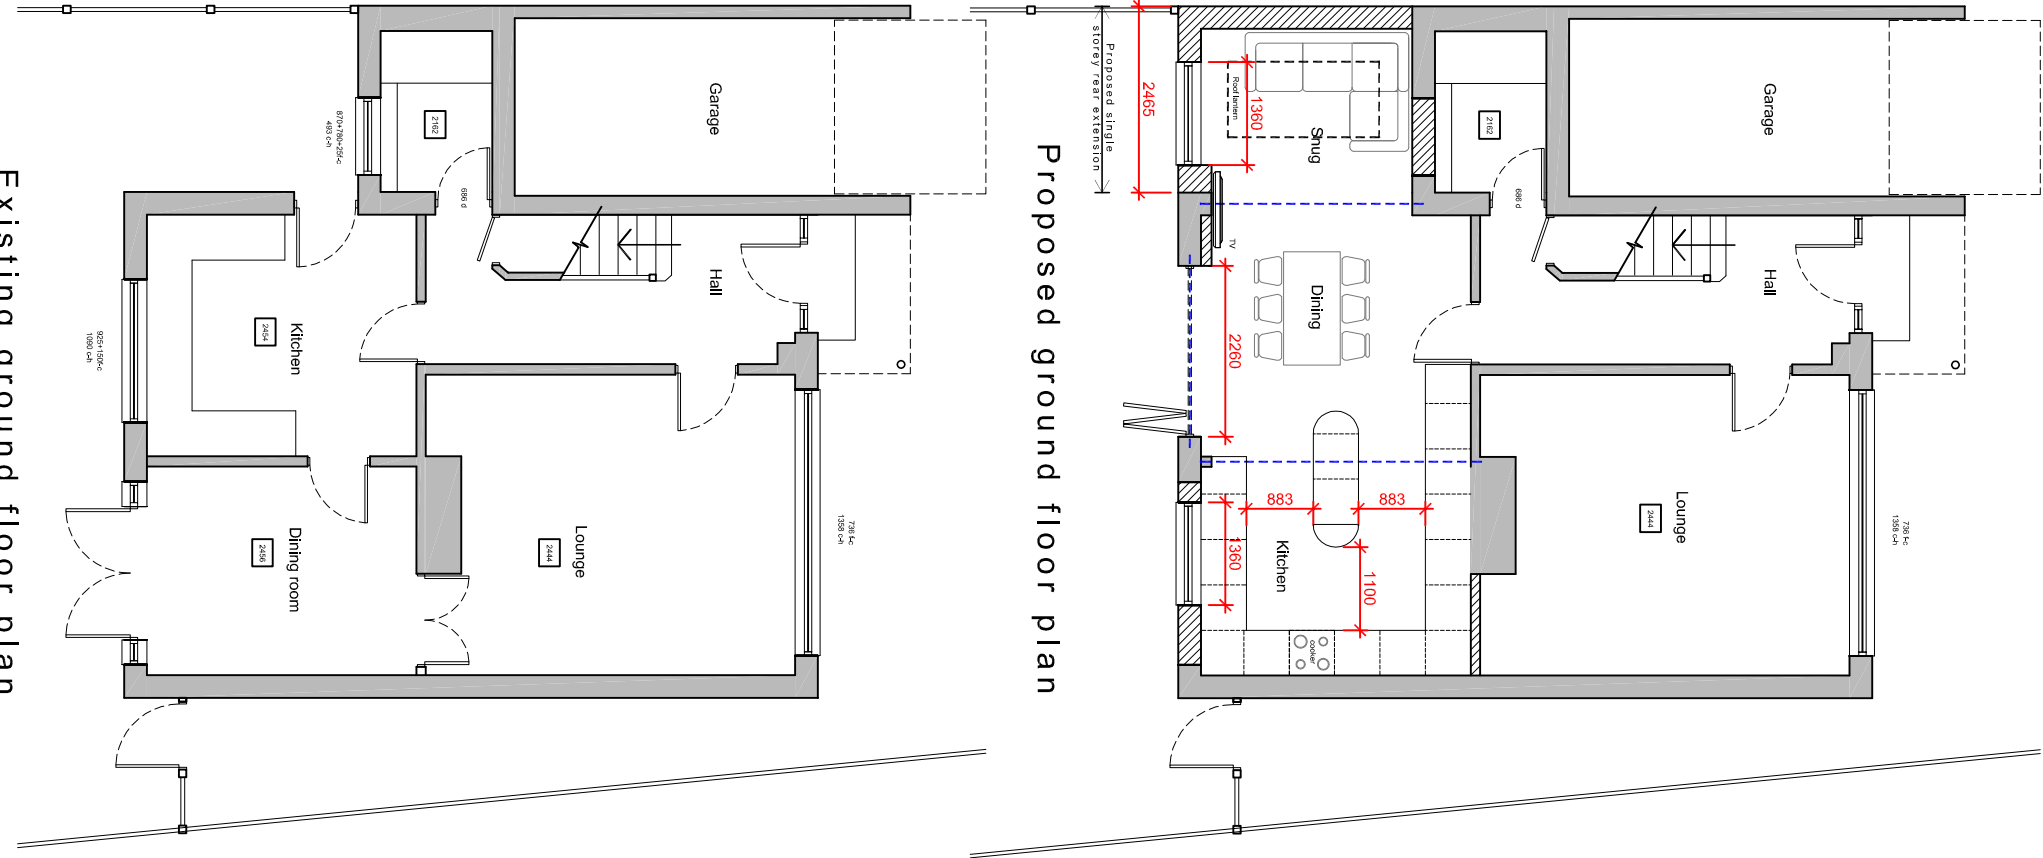


Proposed ground floor plan

Proposed single
storey rear extension

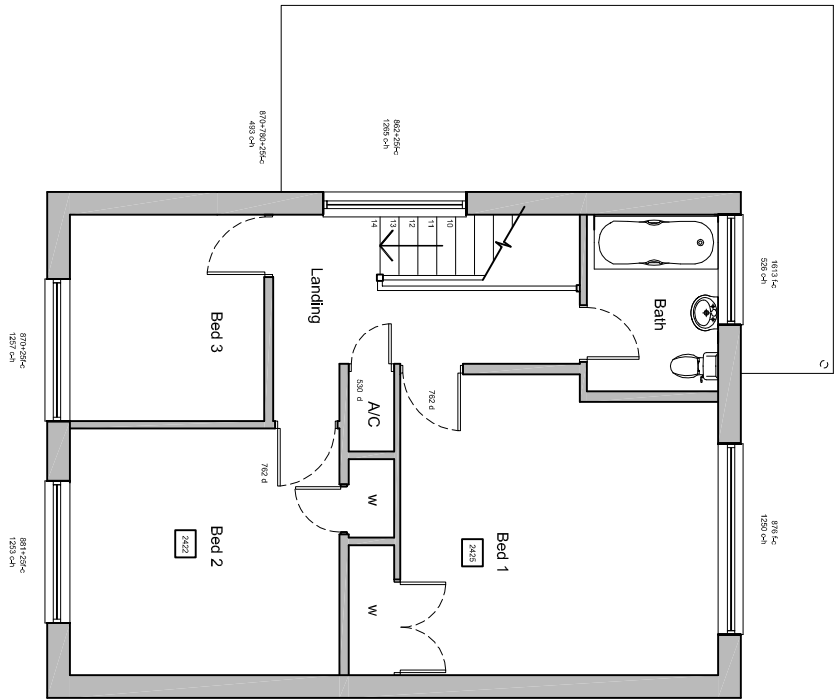


Existing first floor plan

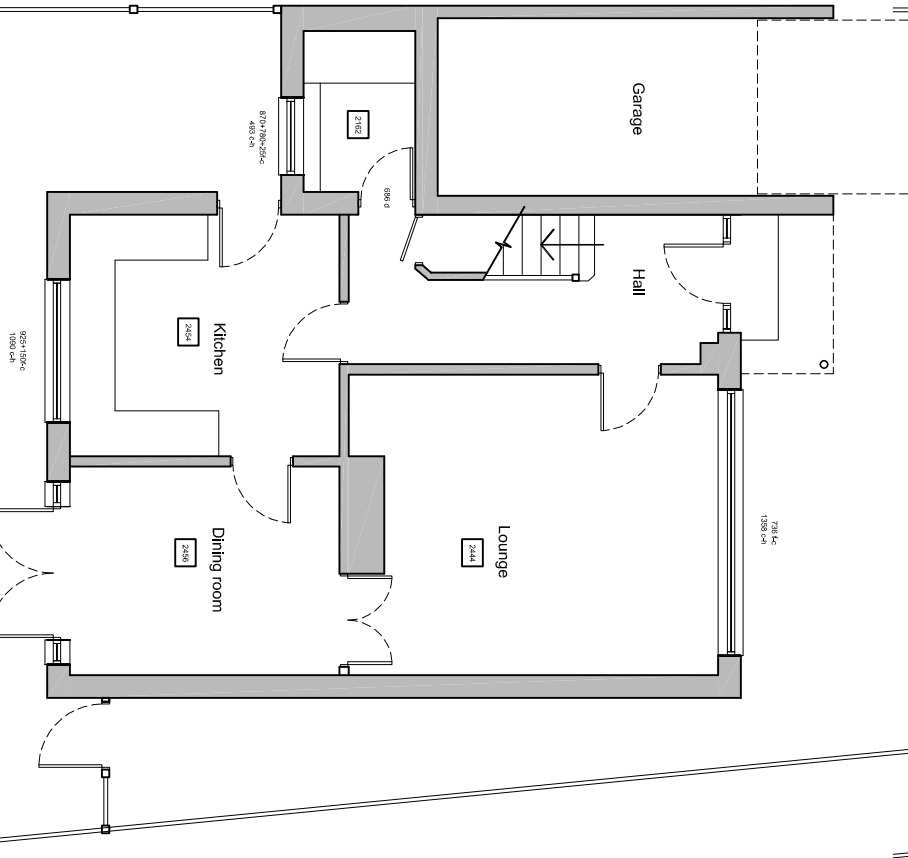

Existing ground floor plan



- Existing walls
- Proposed walls
- New steels

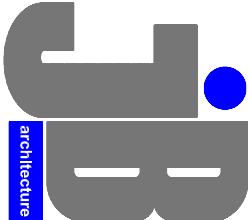

JIMMY BESSANT ARCHITECTURE
TEL: 01243 373620 M: 07769904282
E: jimmy@jb-architecture.co.uk
Web: www.jb-architecture.co.uk

For
MR & MRS ROBERTS

Project
**PROPOSED REAR EXTENSION AT
11A BLENHEIM GARDENS
DENVILLES
PO9 2PN**

Title			
EXISTING FLOOR PLANS & PROPOSED FLOOR PLANS & LOCATION PLAN			
Date	Drawn	Scale	Checked
DEC 2017	JB	1:100 @ A3	-
Job Number	Drawn Number	Revision	
PL18A17	401	D	