


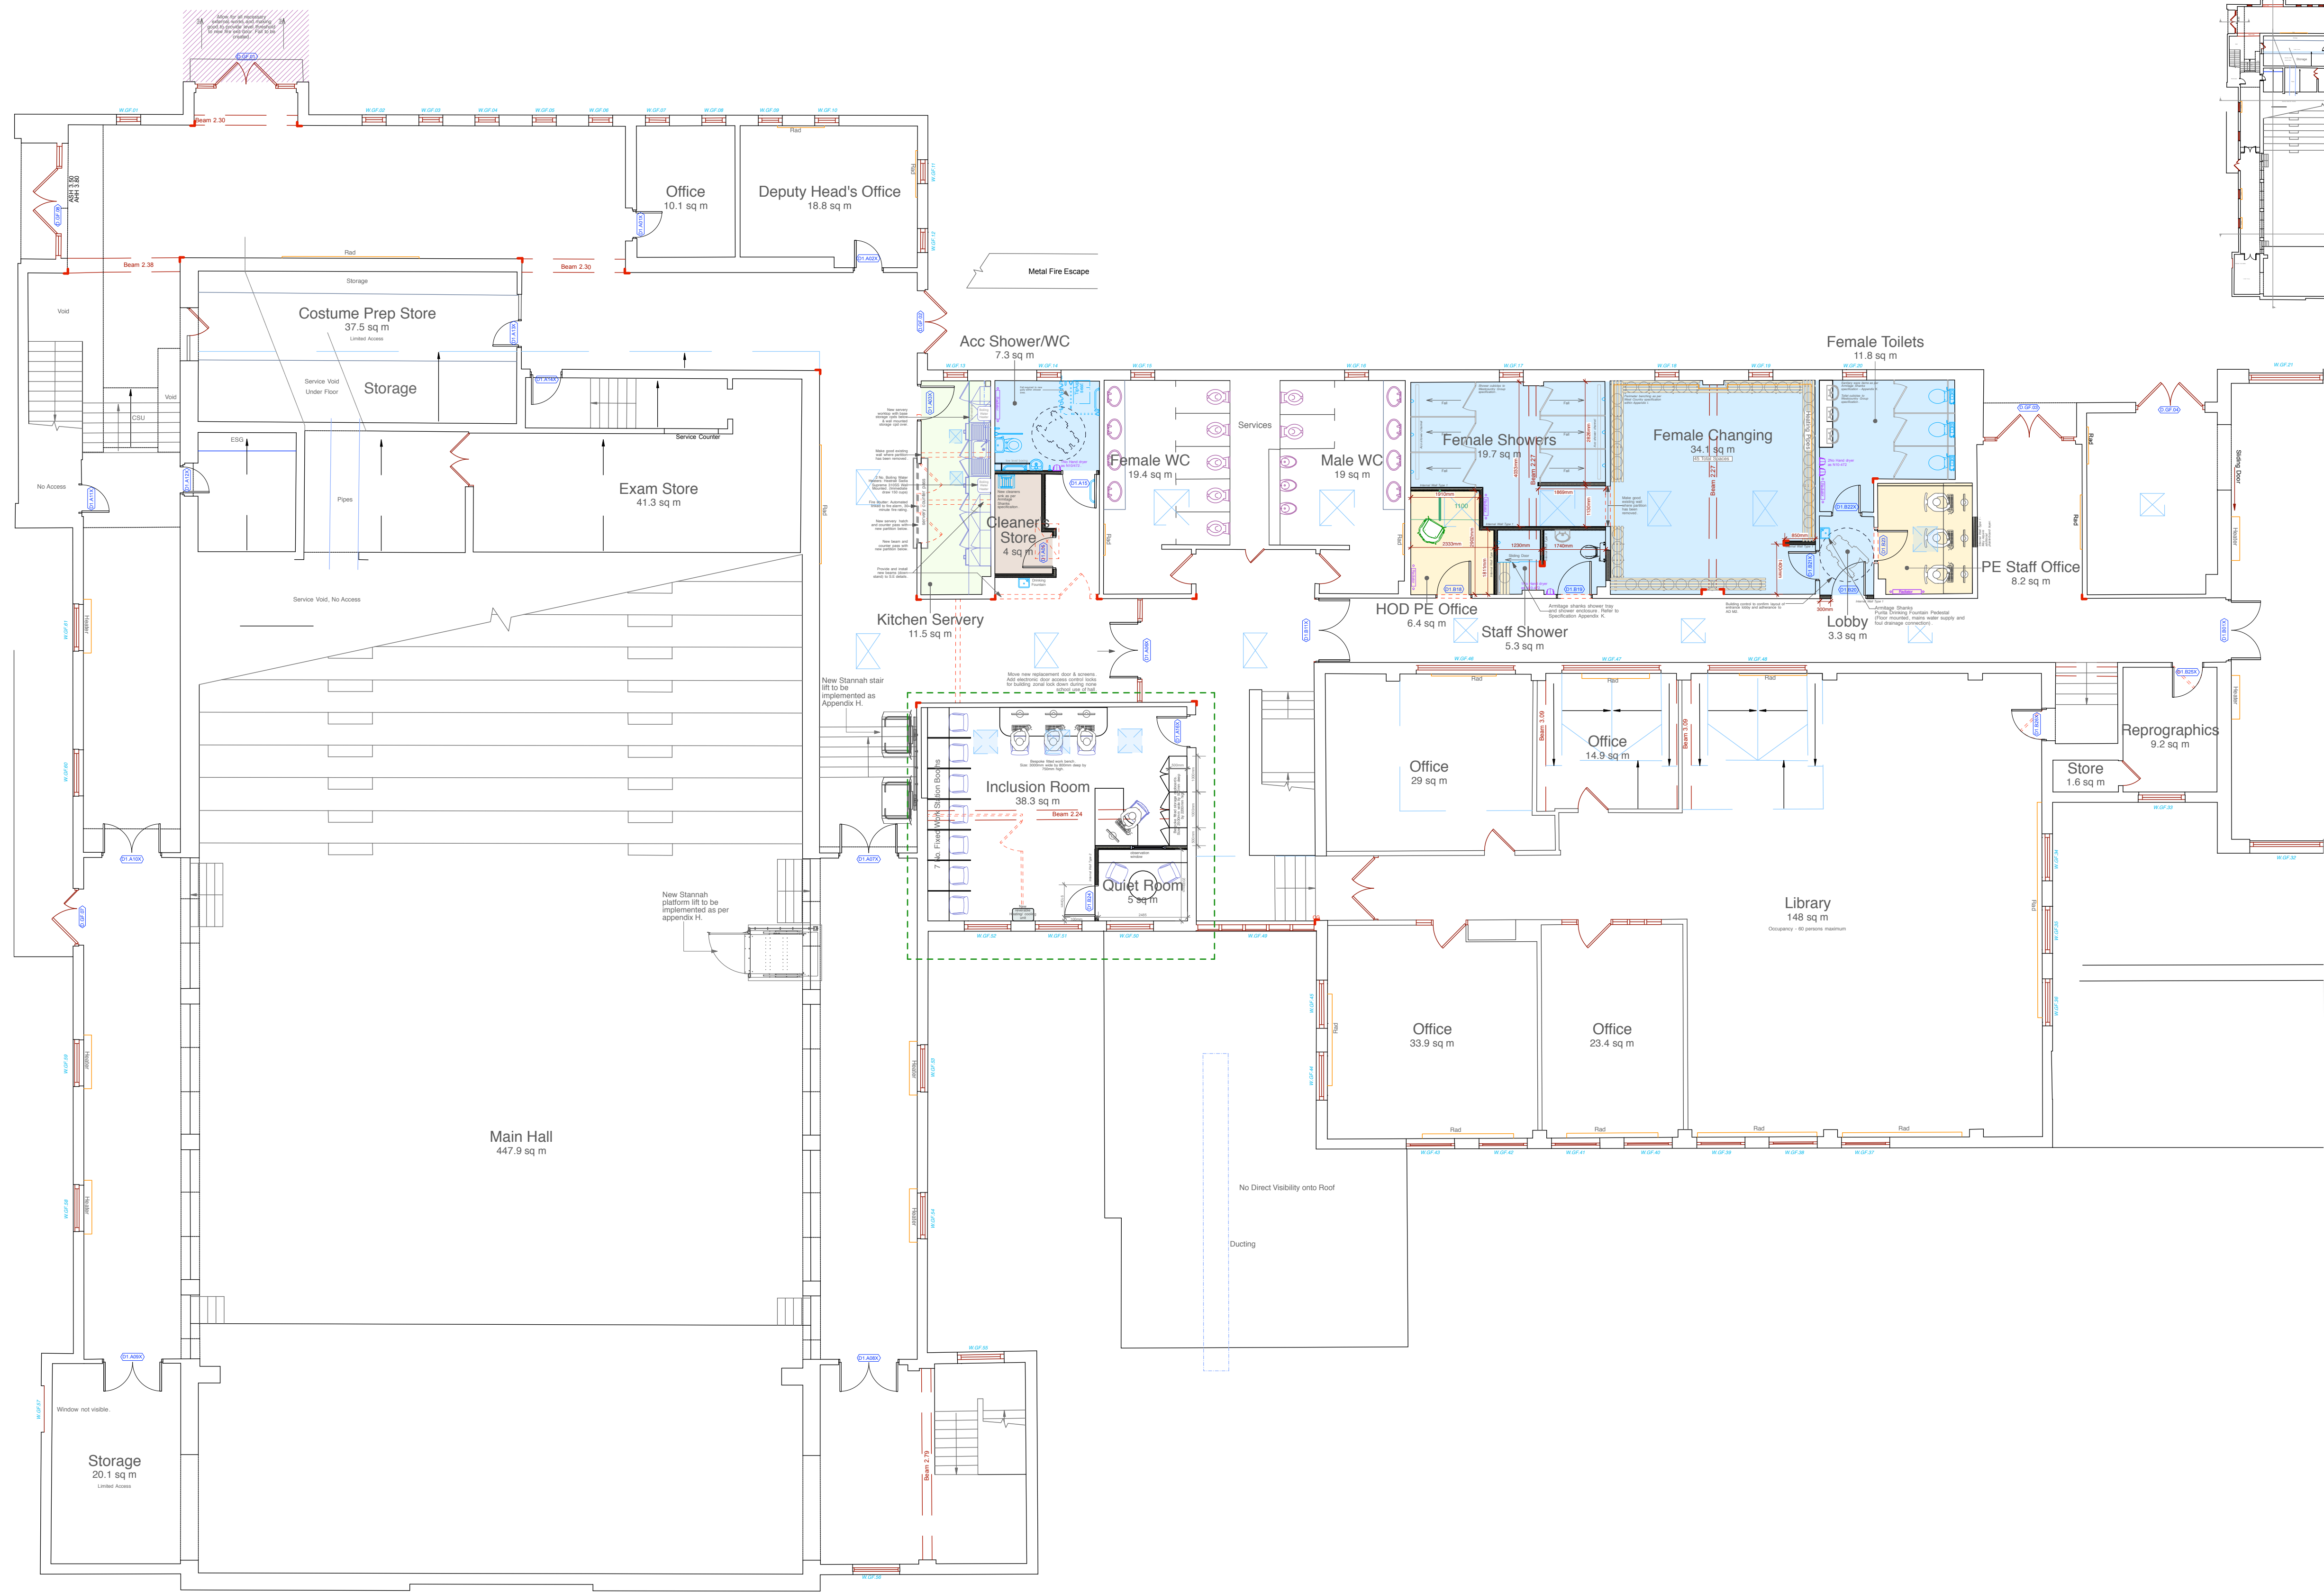

KEY PLAN

- KEY
- New corner guards as N10-455.
 - Remodelled - Replaced male pupil's sports changing facilities.
 - Remodelled - New kitchen servery.
 - Remodelled - Replaced cleaner's store.
 - Remodelled - Replaced.

FOR CONTINUED (SPORTS HALL)
PLAN REFER TO DRAWING No. 2005
PART GROUND FLOOR PLAN
SPORTS HALL.

PROPOSED GROUND FLOOR PLAN



Scale 1:100 @ A1



Chartered Architects
Chartered Building Surveyors
Interior Designers
CDM Services

3 GP Centre, Yeoman Road,
Ringwood, Hampshire, BH24 3FF

+44 (0)1425 472 833
www.kendallkingscott.co.uk

Project
Compliance of Romero Block

Client
Oaklands Academy

Scale 1:100 Paper Size A1 Filename 180767.vwx

© Copyright

C3 19/07/19 TC DM Drawing divided to better illustrate sports hall.
C2 03/07/19 TC DM Revised to Planning issue.
C1 07/06/19 TC DM Revised to Construction status. Cleaners cupboard layout amended. Door replacement note added.

Rev Date By Ap Note

Drawing Title
Proposed Ground Floor Plan

Project Number Drawing Number Revision

180767-2001 C3

Date Drawn Checked Status
09/10/18 CW AL PLANNING

Check all dimensions and levels on site

Only to be used on the site for which designed. The electronic transmission of design information contained in this drawing is carried out entirely at the User's risk and Kendall Kingscott Ltd. shall have no liability for any errors or inaccuracies arising therefrom. The production of amended or updated information from the user design/information by the User is entirely the responsibility of the User and Kendall Kingscott Ltd. shall have no responsibility in respect thereof whatsoever.