




25 PARK CRESENT, EMSWORTH
PROPOSED

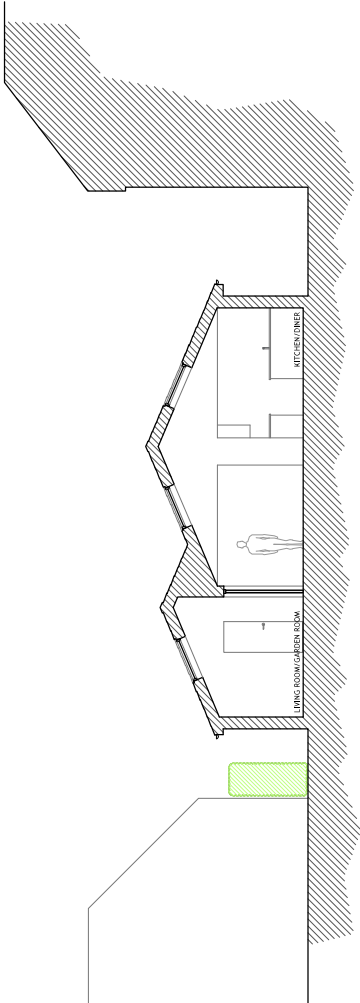

SECTION A-A
1:100

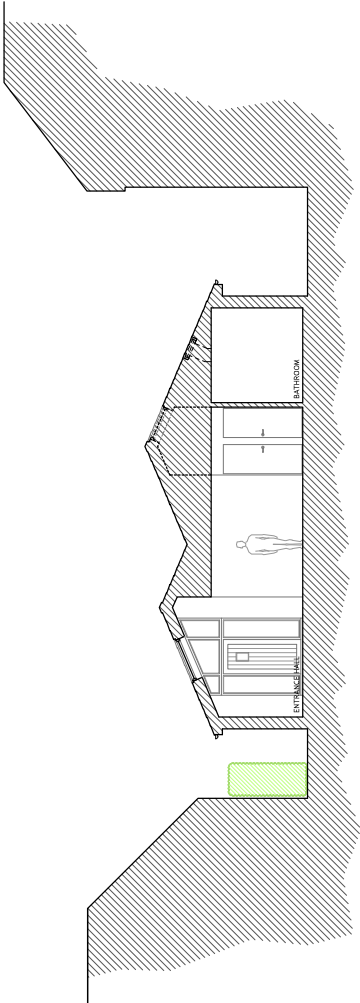

SECTION B-B
1:100

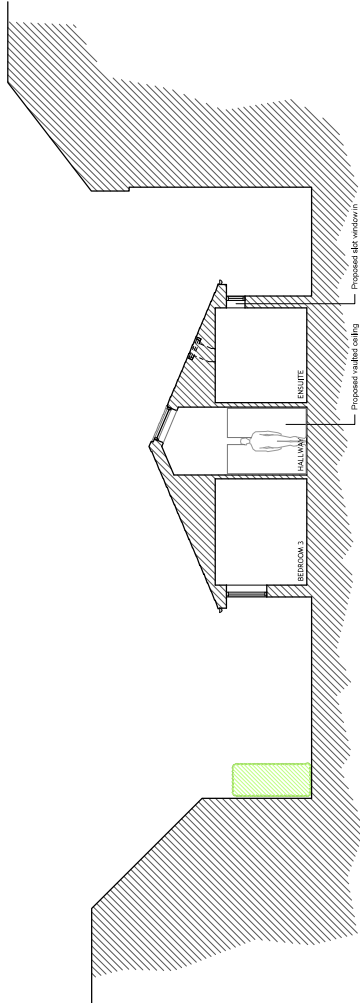

SECTION C-C
1:100



SITE PLAN
Not to scale

NOTES:

Dimensions to be checked on site before commencing work. Any discrepancies shall be reported to the architect immediately.

Do not scale from these drawings except for planning purposes.

Use figured dimensions only.

Where applicable this drawing is to be read in conjunction with other consultants' drawings.

All drawings to be read in conjunction with specification and all other drawings including structural engineer and mechanical and electrical drawings / specification.

REV	DATE	AMENDMENT	DRAWN
B	25/07/18	Revisions related to structural engineer drawing.	SH
A	24/09/18	Width of side entrance reduced to maintain a gap between existing and proposed buildings.	TW

hd architects www.hdarchitects.co.uk	Hayler Davies Architects Ltd 1 The Old Flour Mill, Emsworth, PO10 7BT 01243 370 715 mail@hdarchitects.co.uk
--	---

PROJECT 25 Park Crescent Emsworth, Wetherby Horsforth PO10 7NT	DRAWING PROPOSED Sections A-A, B-B & C-C	SCALE as noted @A1
--	--	-----------------------

DATE August 2018	TW
DRAWING NUMBER 18039A-03	REVISION B